




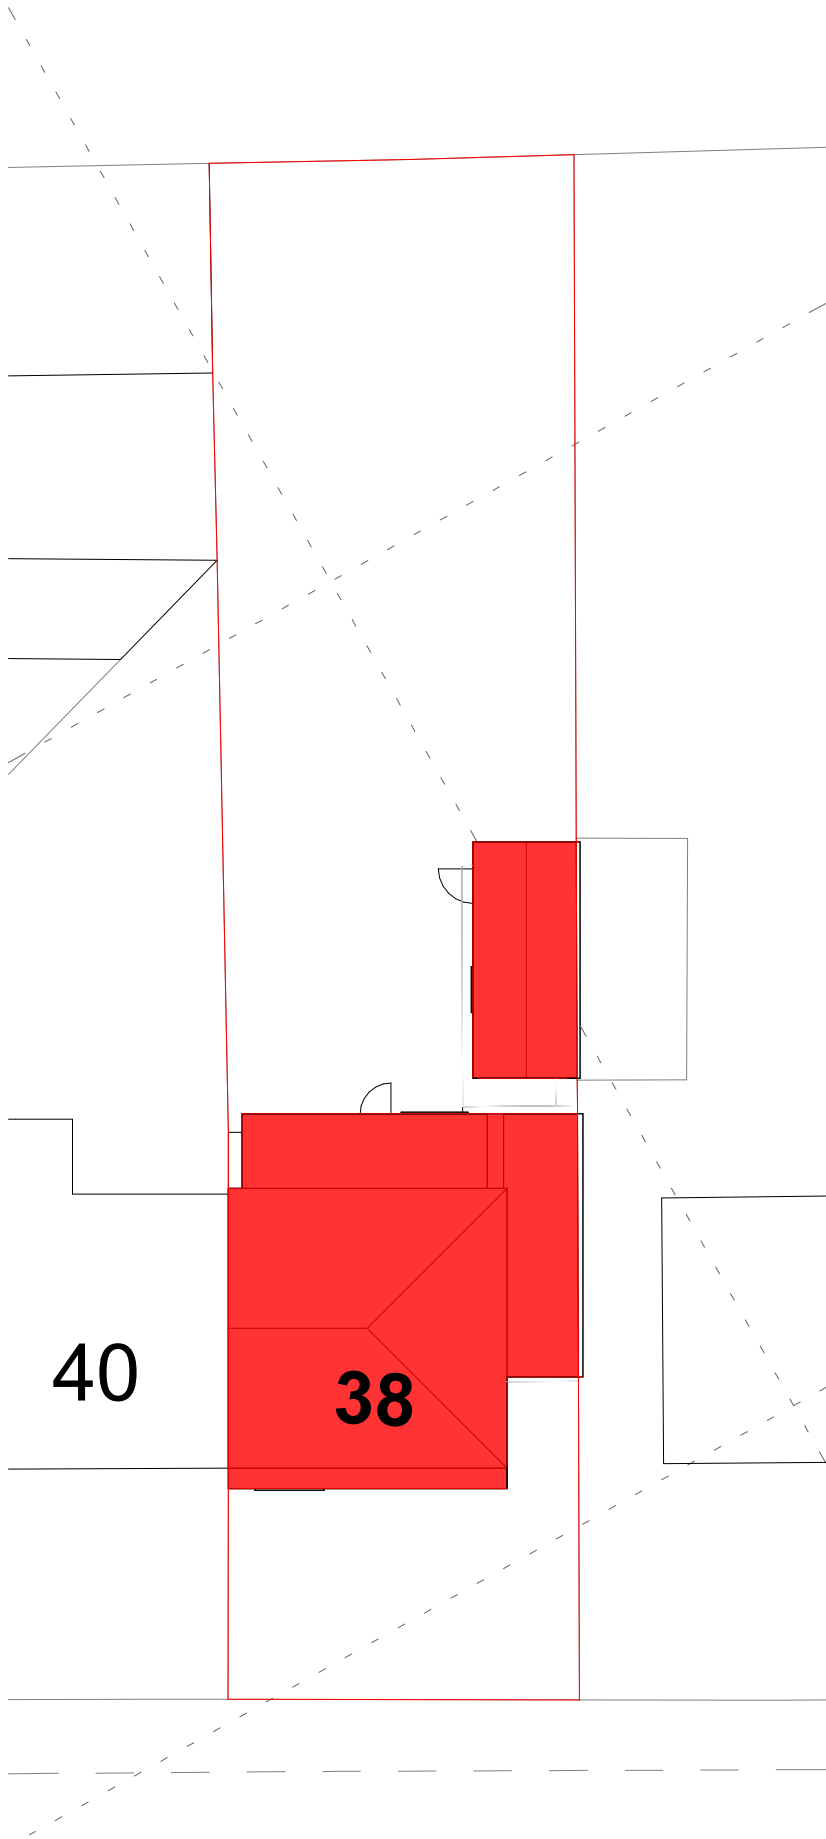

EXISTING SITE PLAN

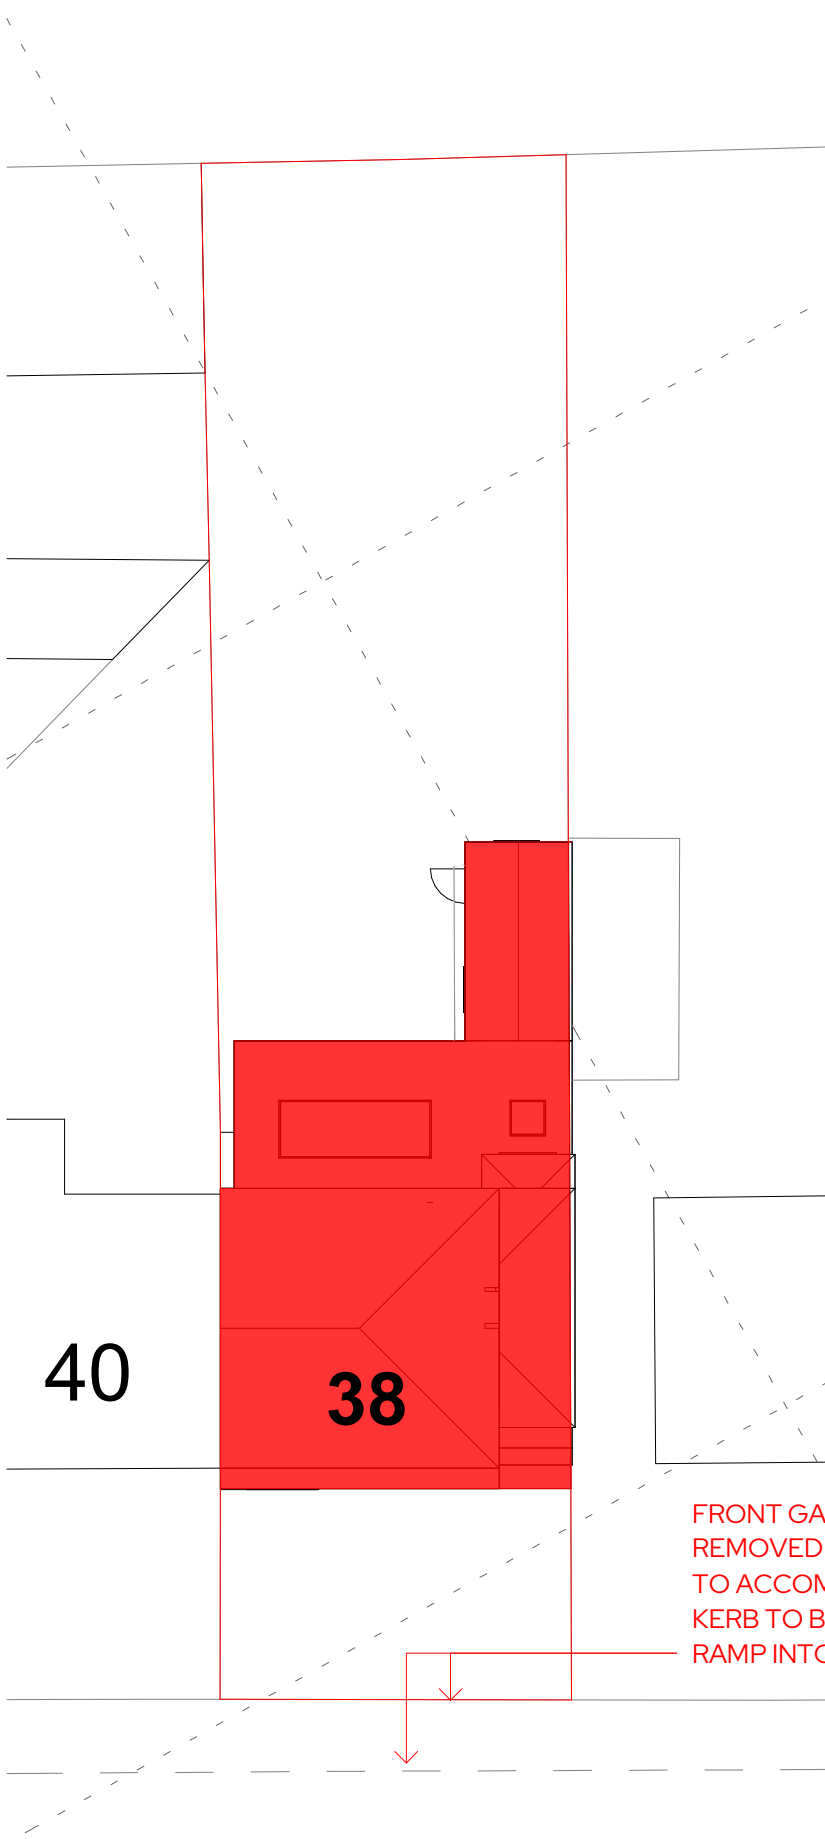

PROPOSED SITE PLAN

 

VISUAL SCALE 1:200 @ A3

ARCHIPHONIC

Positive Change through Architectural Design

Unit 256, Slater Studios, 9 Slater Street, Liverpool, L1 4BW
info@ArchiPhonic.co.uk / +44 (0)151 345 7600

Project Title

1197 - 38 Sycamore Road

Client Name

Mark Bywater

Project Address

38 Sycamore Road, L36 5TU

Additional Notes

REV	Date	Description	Issued
1	30/03/2022	Planning	RJ
2	21/09/2022	Planning Amendments	RJ
3	17/11/2022	Final Issue	RJ

Title

Site Plans

Drawing No.

1197-02-02-001 Rev 3

Scale

1 : 200

Date

03/30/22

Drawn by

RJ

Checked by

DB

© Copyright ArchiPhonic - Do not scale from this drawing. All dimensions to be checked and verified on site. This drawing is to be read in conjunction with all other relevant drawings and specifications. Any discrepancies in the drawings are to be reported immediately to ArchiPhonic. This drawing is not to be used for construction or sales purposes unless marked 'issued for construction'. Dimensions and area schedules are subject to change.