

Project Title

1197 - 38  
Sycamore Road

Client Name  
Mark Bywater

Project Address  
38 Sycamore Road, L36 5TU

Additional Notes


| REV | Date       | Description         | Issued |
|-----|------------|---------------------|--------|
| 1   | 30/03/2022 | Planning            | RJ     |
| 2   | 21/09/2022 | Planning Amendments | RJ     |
| 3   | 17/11/2022 | Final Issue         | RJ     |

Title  
Existing Floor Plans


Drawing No.  
1197-02-03-001 Rev 3

| Scale   | Date     | Drawn by | Checked by |
|---------|----------|----------|------------|
| 1 : 100 | 11/18/20 | RJ       | DB         |

© Copyright ArchiPhonic - Do not scale from this drawing. All dimensions to be checked and verified on site. This drawing is to be read in conjunction with all other relevant drawings and specifications. Any discrepancies in the drawings are to be reported immediately to ArchiPhonic. This drawing is not to be used for construction or sales purposes unless marked 'issued for construction'. Dimensions and area schedules are subject to change.

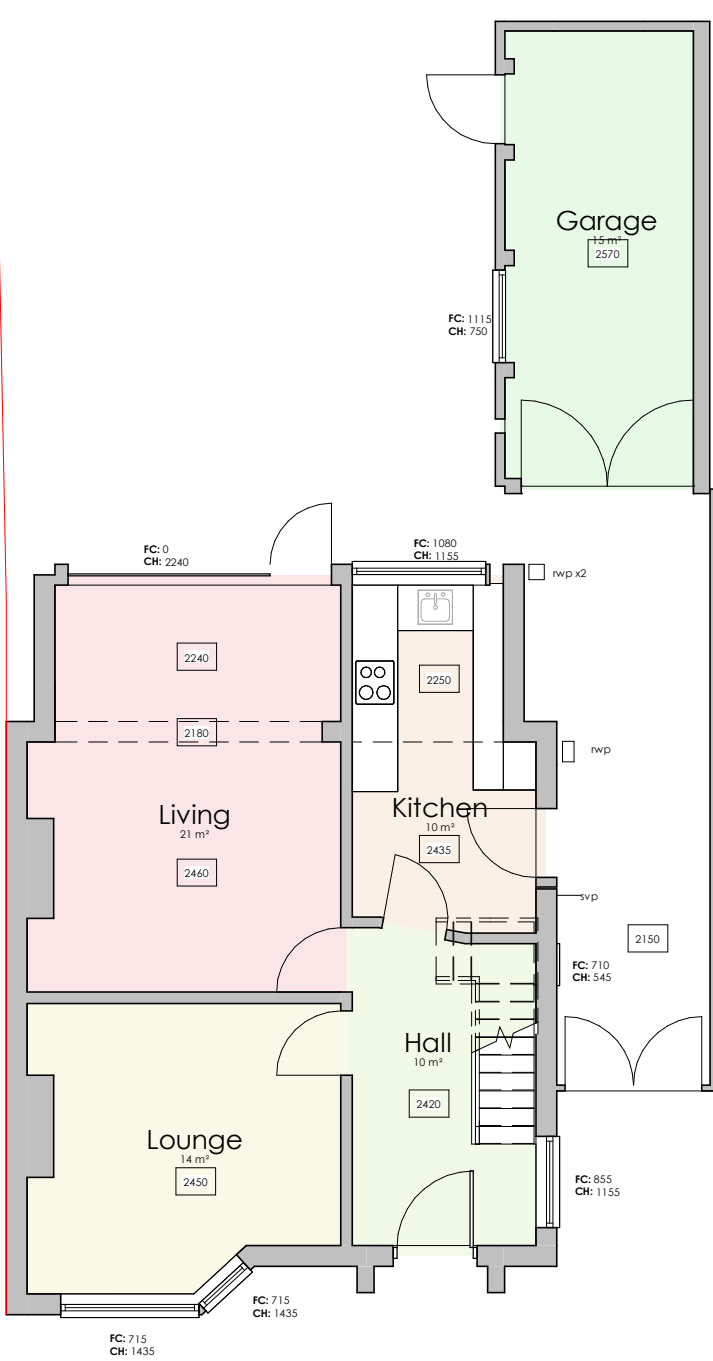

EXISTING GROUND FLOOR PLAN

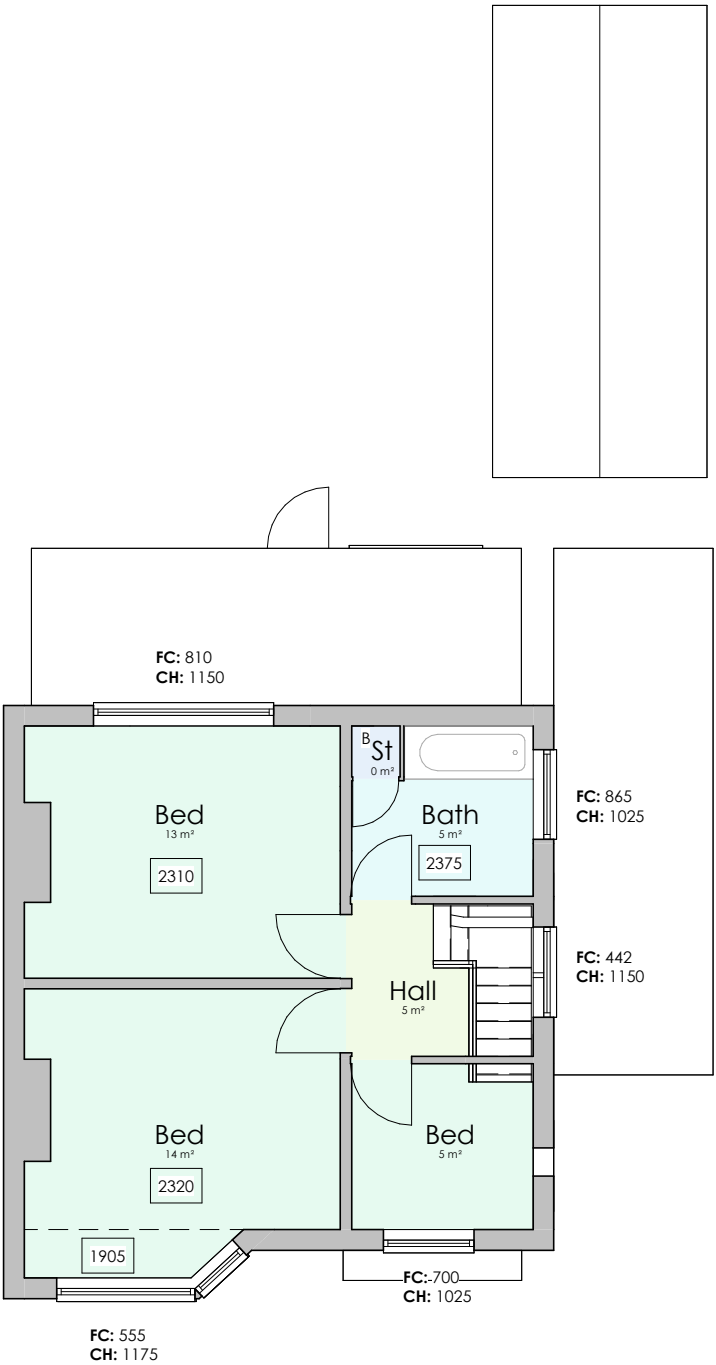

EXISTING FIRST FLOOR PLAN



0m 2m 4m 6m 8m

VISUAL SCALE 1:100 @ A3