

Project Title

1197 - 38
Sycamore Road

Client Name
Mark Bywater

Project Address
38 Sycamore Road, L36 5TU

Additional Notes


REV	Date	Description	Issued
1	30/03/2022	Planning	RJ
2	21/09/2022	Planning Amendments	RJ
3	17/11/2022	Final Issue	RJ

Title
Proposed Floor Plans


Drawing No.
1197-02-03-002 Rev 3

Scale	Date	Drawn by	Checked by
1 : 100	02/22/22	RJ	DB

© Copyright ArchiPhonic - Do not scale from this drawing. All dimensions to be checked and verified on site. This drawing is to be read in conjunction with all other relevant drawings and specifications. Any discrepancies in the drawings are to be reported immediately to ArchiPhonic. This drawing is not to be used for construction or sales purposes unless marked 'issued for construction'. Dimensions and area schedules are subject to change.

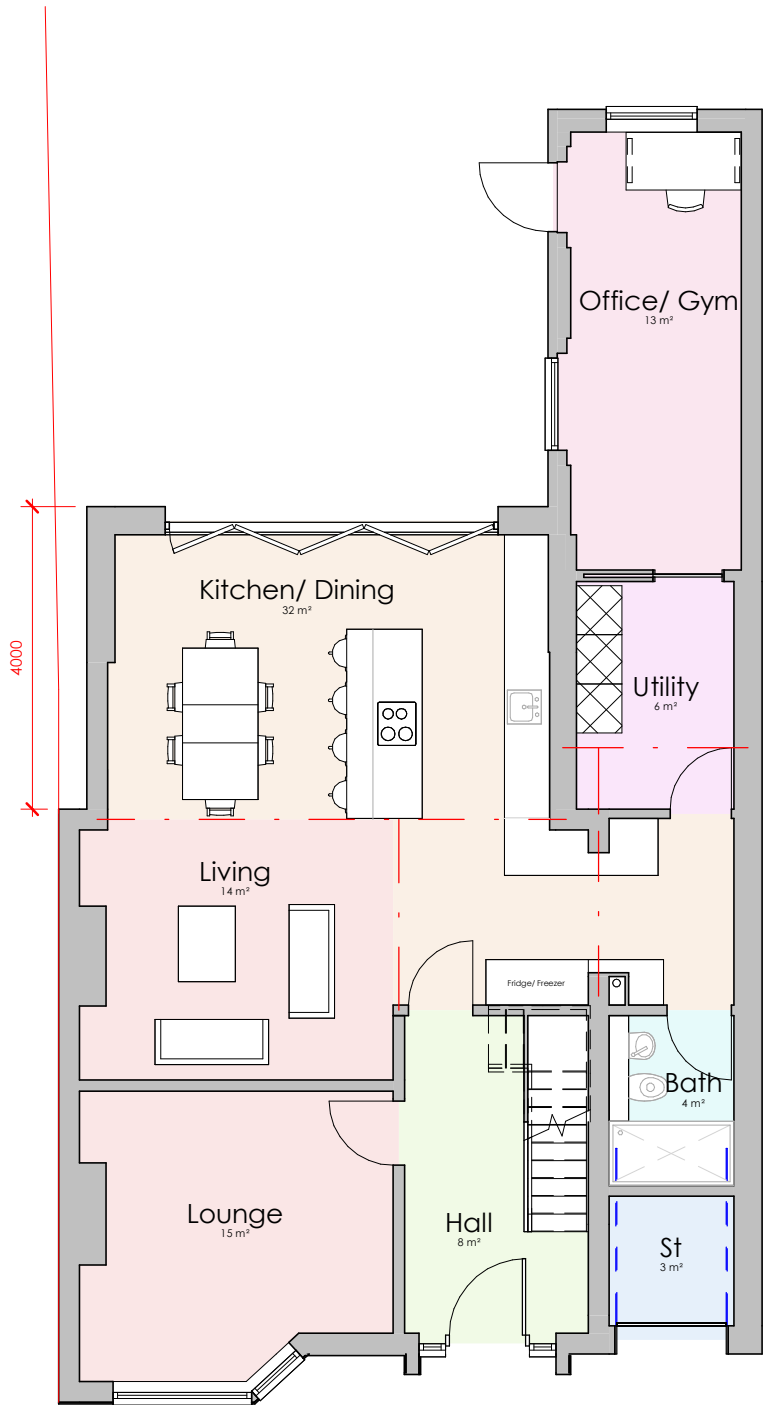

PROPOSED GROUND FLOOR PLAN

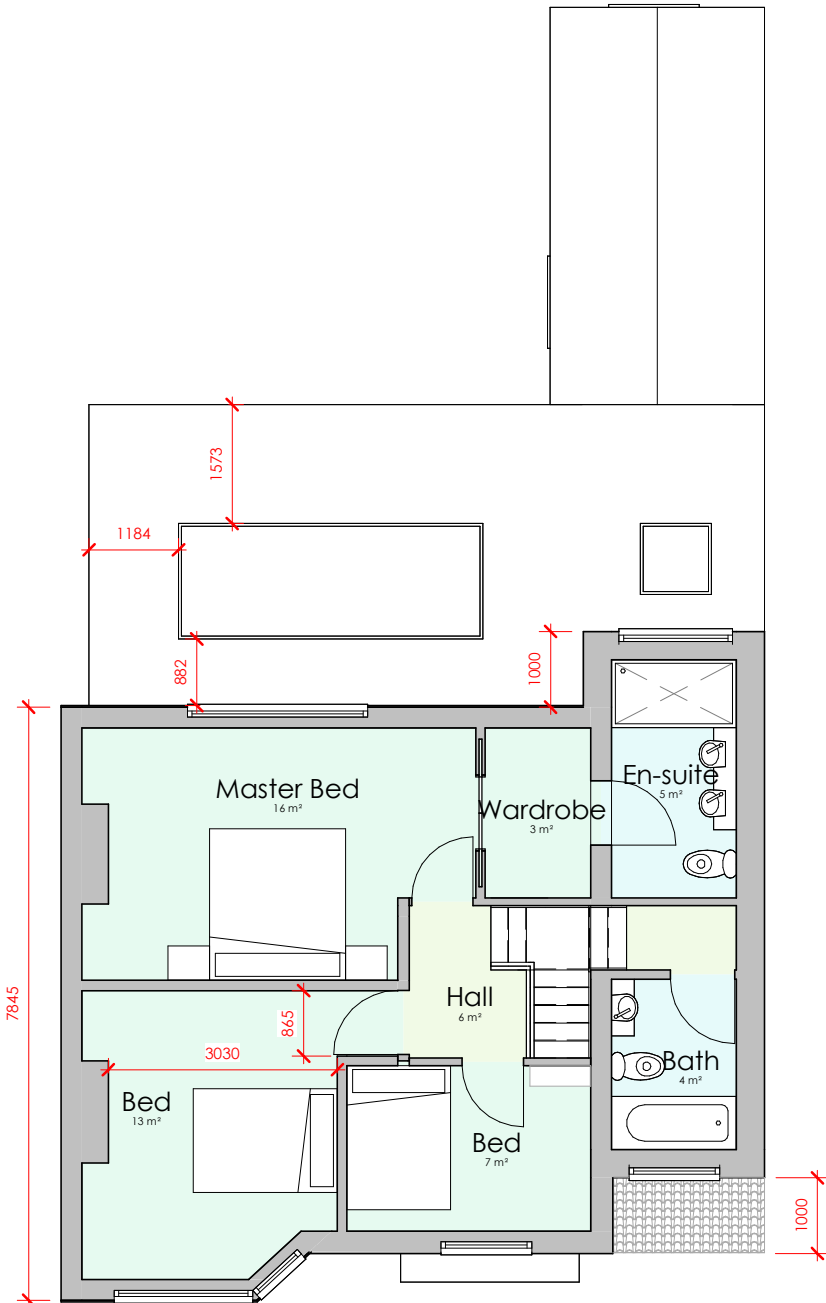

PROPOSED FIRST FLOOR PLAN

