

Project Title

1197 - 38
Sycamore Road

Client Name

Mark Bywater

Project Address

38 Sycamore Road, L36 5TU

Additional Notes

REV	Date	Description	Issued
1	30/03/2022	Planning	RJ
2	21/09/2022	Planning Amendments	RJ
3	17/11/2022	Final Issue	RJ

Title

Existing Elevations

Drawing No.

1197-02-04-001 Rev 3

Scale

1 : 100

Date

02/25/22


Drawn by

RJ


Checked by

DB


© Copyright ArchiPhonic - Do not scale from this drawing. All dimensions to be checked and verified on site. This drawing is to be read in conjunction with all other relevant drawings and specifications. Any discrepancies in the drawings are to be reported immediately to ArchiPhonic. This drawing is not to be used for construction or sales purposes unless marked 'issued for construction'. Dimensions and area schedules are subject to change.

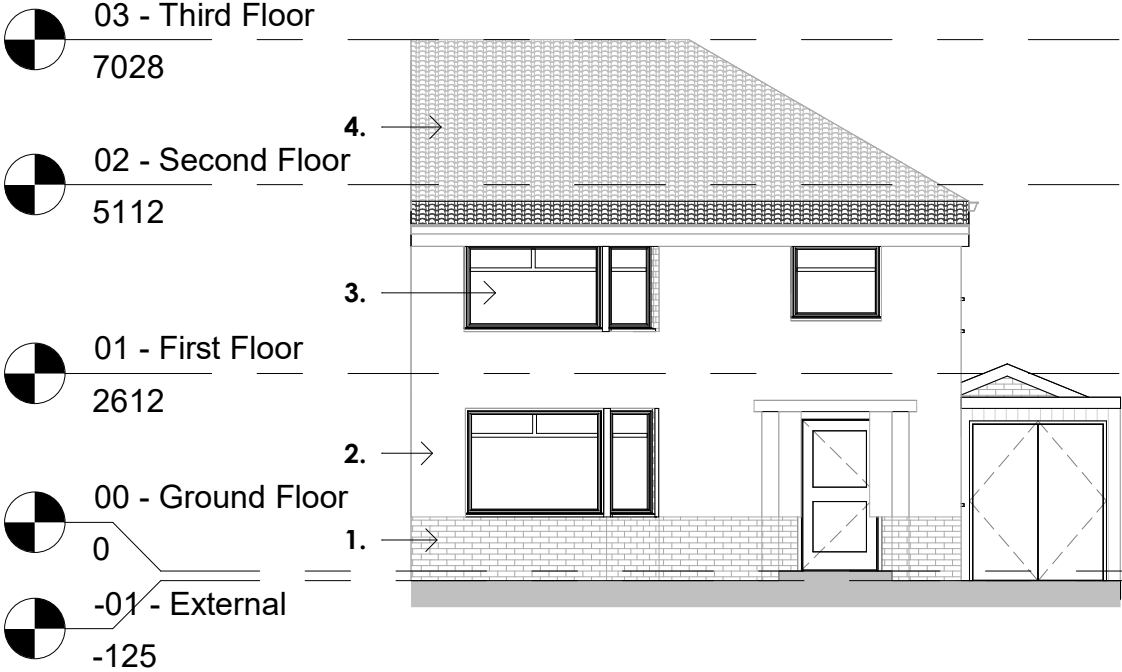


EXISTING FRONT ELEVATION

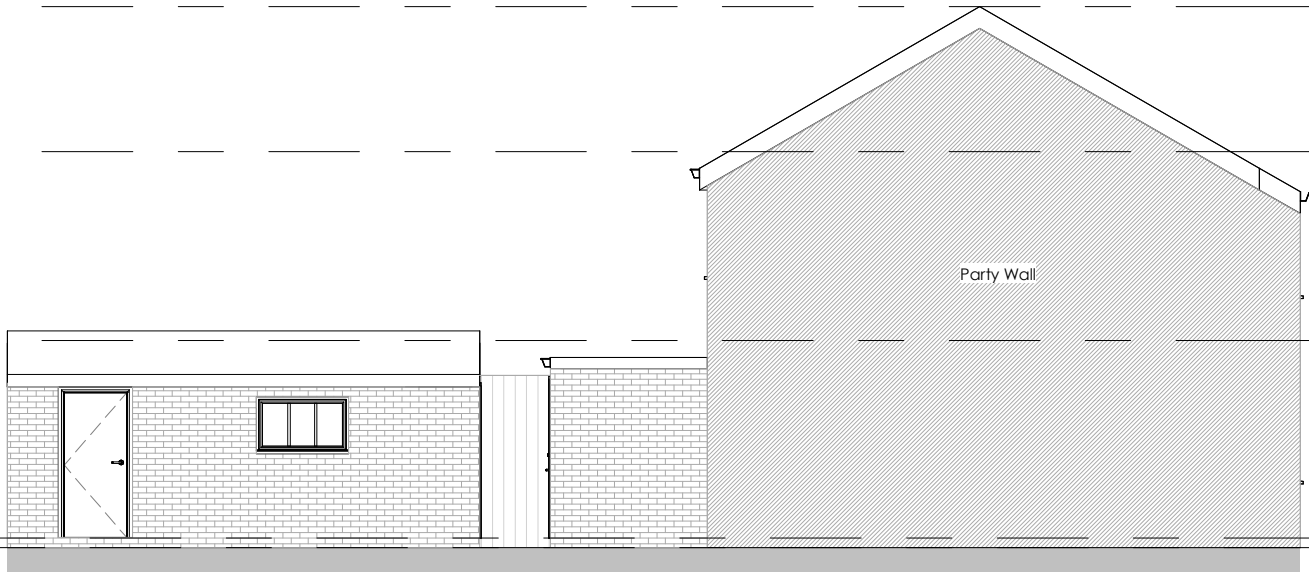

EXISTING SIDE ELEVATION

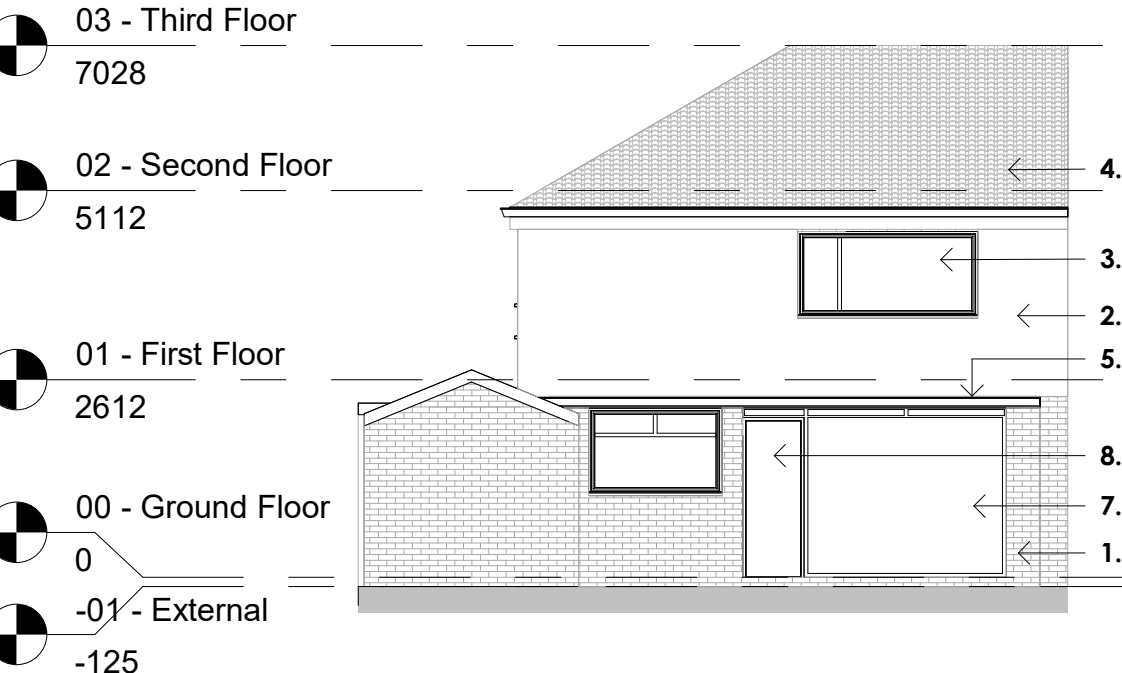

EXISTING REAR ELEVATION

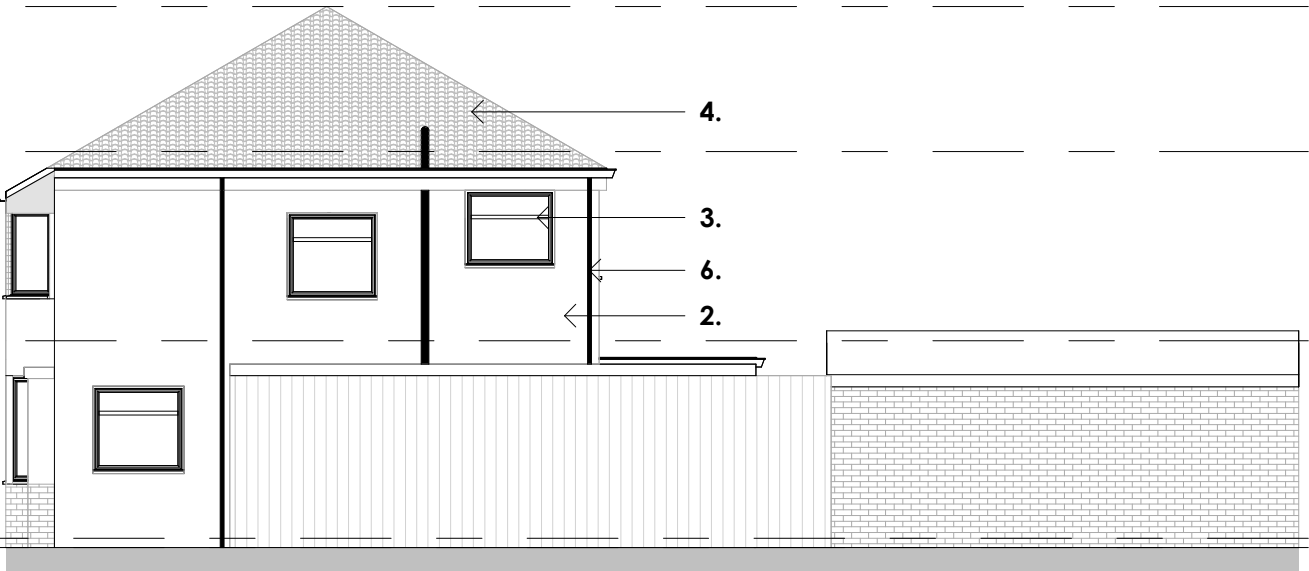


EXISTING SIDE ELEVATION

Material:

- Existing brick wall
- Existing pebble dashed wall
- Existing white upvc windows
- Existing clay roof tiles
- Existing felt flat roof
- Existing black pvc drainage
- Existing timber windows
- Existing timber door

- Proposed smooth render
- Proposed upvc bifold (match existing)
- Proposed upvc window (match existing)
- Proposed roof tile (match existing)
- Proposed flat roof (match existing)
- Proposed roof light
- Proposed drainage (match existing)

 

VISUAL SCALE 1:100 @ A3