


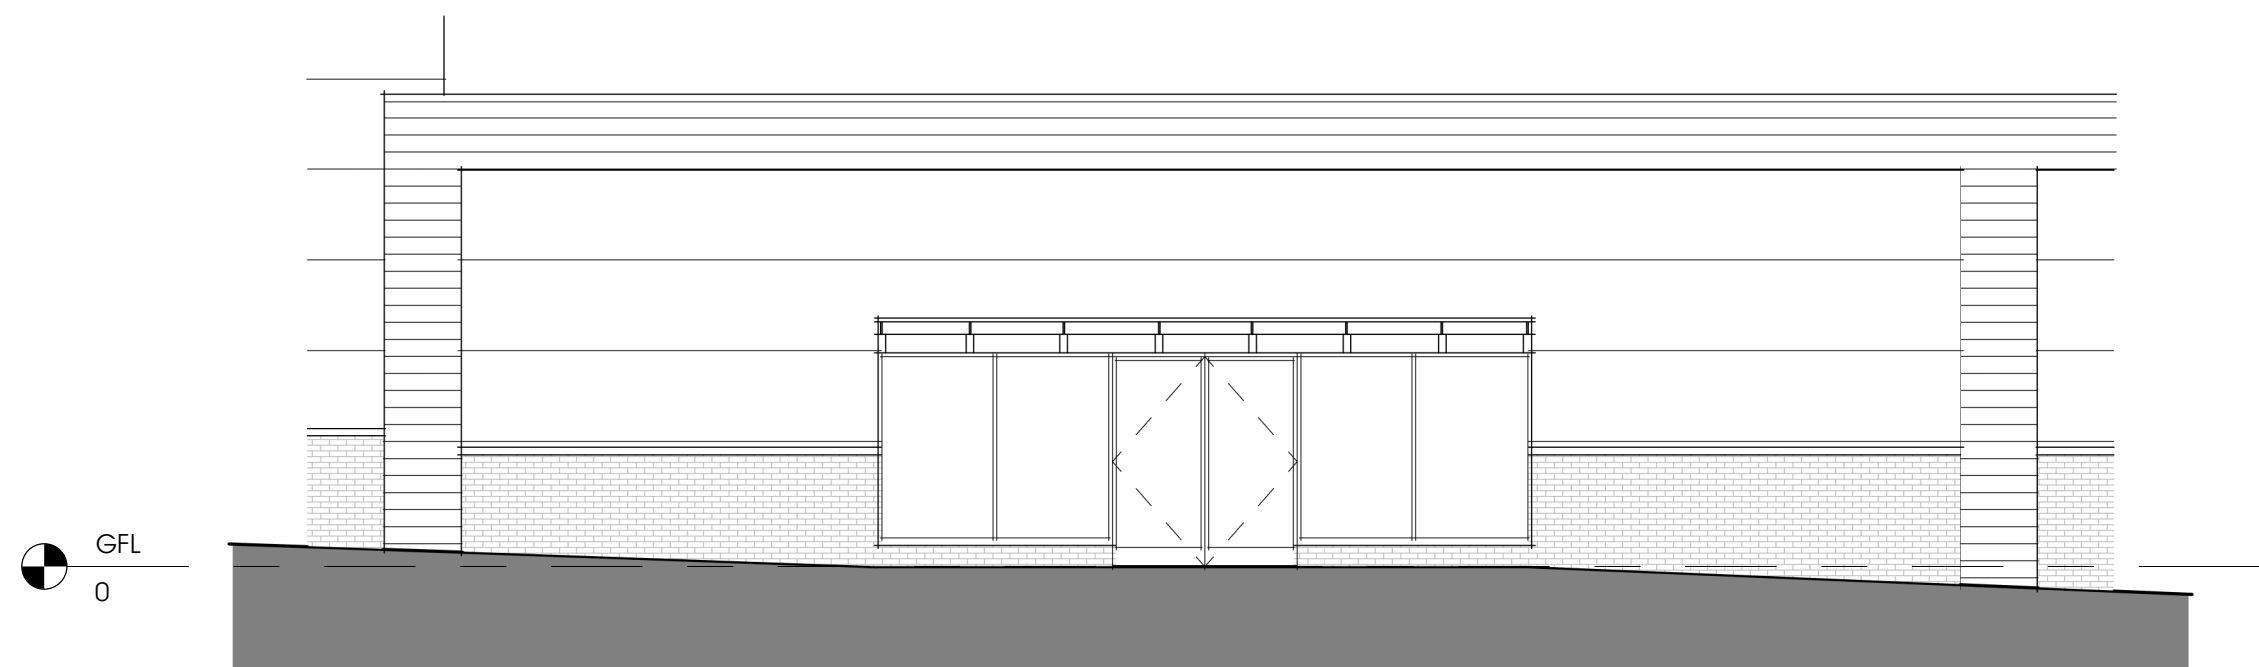


E1 Existing Front Elevation (W)
1 : 100




P1 Proposed Front Elevation (W)
1 : 100

Illuminated 3mm Powder coated aluminium with push through acrylic letters.
See signage manufacturers detail for more information.

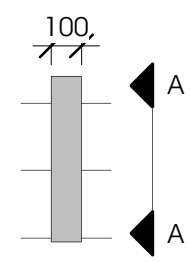

D1 Projecting Sign
1 : 25

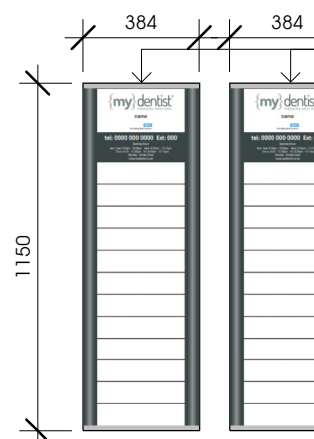

D2 Staff Information Panels
1 : 25

Staff information panel(s):
Specification:

Constructed from 2 aluminium side quadrant extrusions.


A 150mm Header Panel (Aluminium)
A 100mm Address Panel (Aluminium)
75mm Name Panels as required (Aluminium)

All text and logos to be self adhesive vinyl with satin laminate printed to match corporate mydentist and NHS brand colours

None illuminated



LP Location Plan
1 : 1250

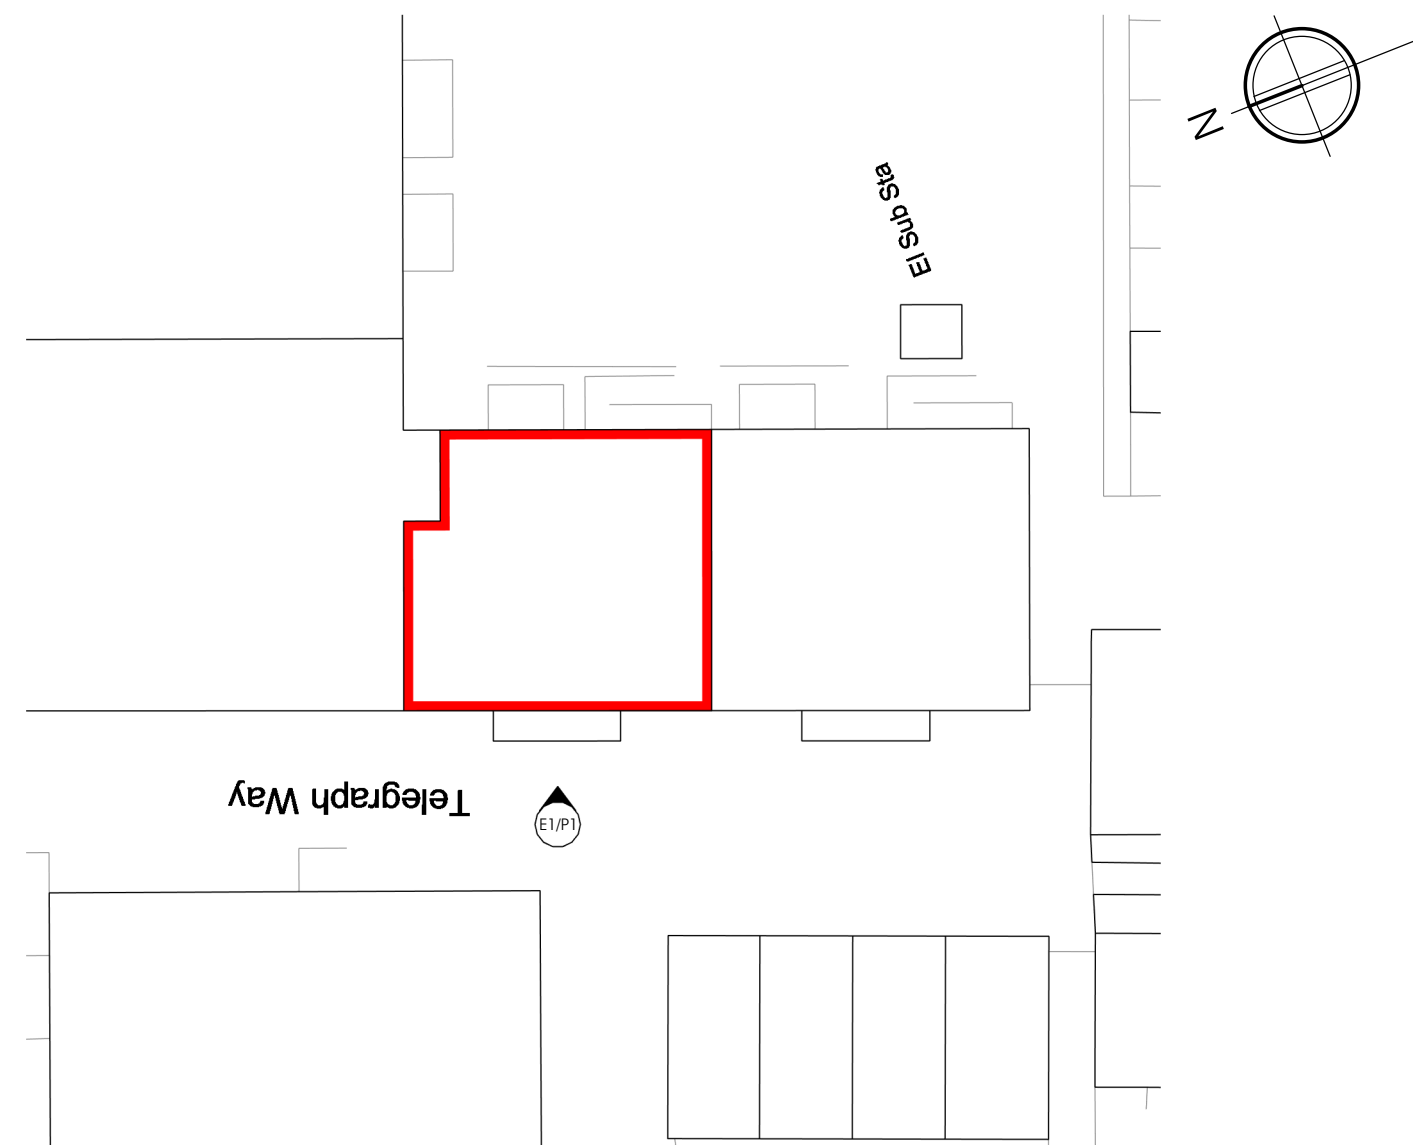

SP Site Plan
1 : 500

PROJECT NAME & LOCATION				
MyDentist, Unit 8 Kirkby Retail Park, L32 8US				
DRAWING TITLE:				
Existing and Proposed Signage				

PROJECT NO.	DWG NO.	REV.	DRAWN.	CHECK.
AQ32	001		DC	JS
SCALE:		As indicated @ A1		

Note:
Do not scale drawing. All dimensions and levels to be checked on site and any discrepancies to be reported immediately before the commencement of work.
Drawing to be read in conjunction with all relevant drawings and specifications.

STATUS:	Planning
	DATE: 11/06/25

