



Notes | Sketch schemes may be based on plan information of unknown origin and is subject to verification and survey. Contractors must verify all dimensions on site before commencing any work or shop drawings. This drawing is not to be scaled. Use figured dimensions only. Ensure digital versions are plotted at 'Actual Size'. Building areas are liable to adjustment over the course of the design process due to ongoing construction detailing developments. Subject to statutory approvals and survey. The bar above is to check that the drawing has been printed to scale.

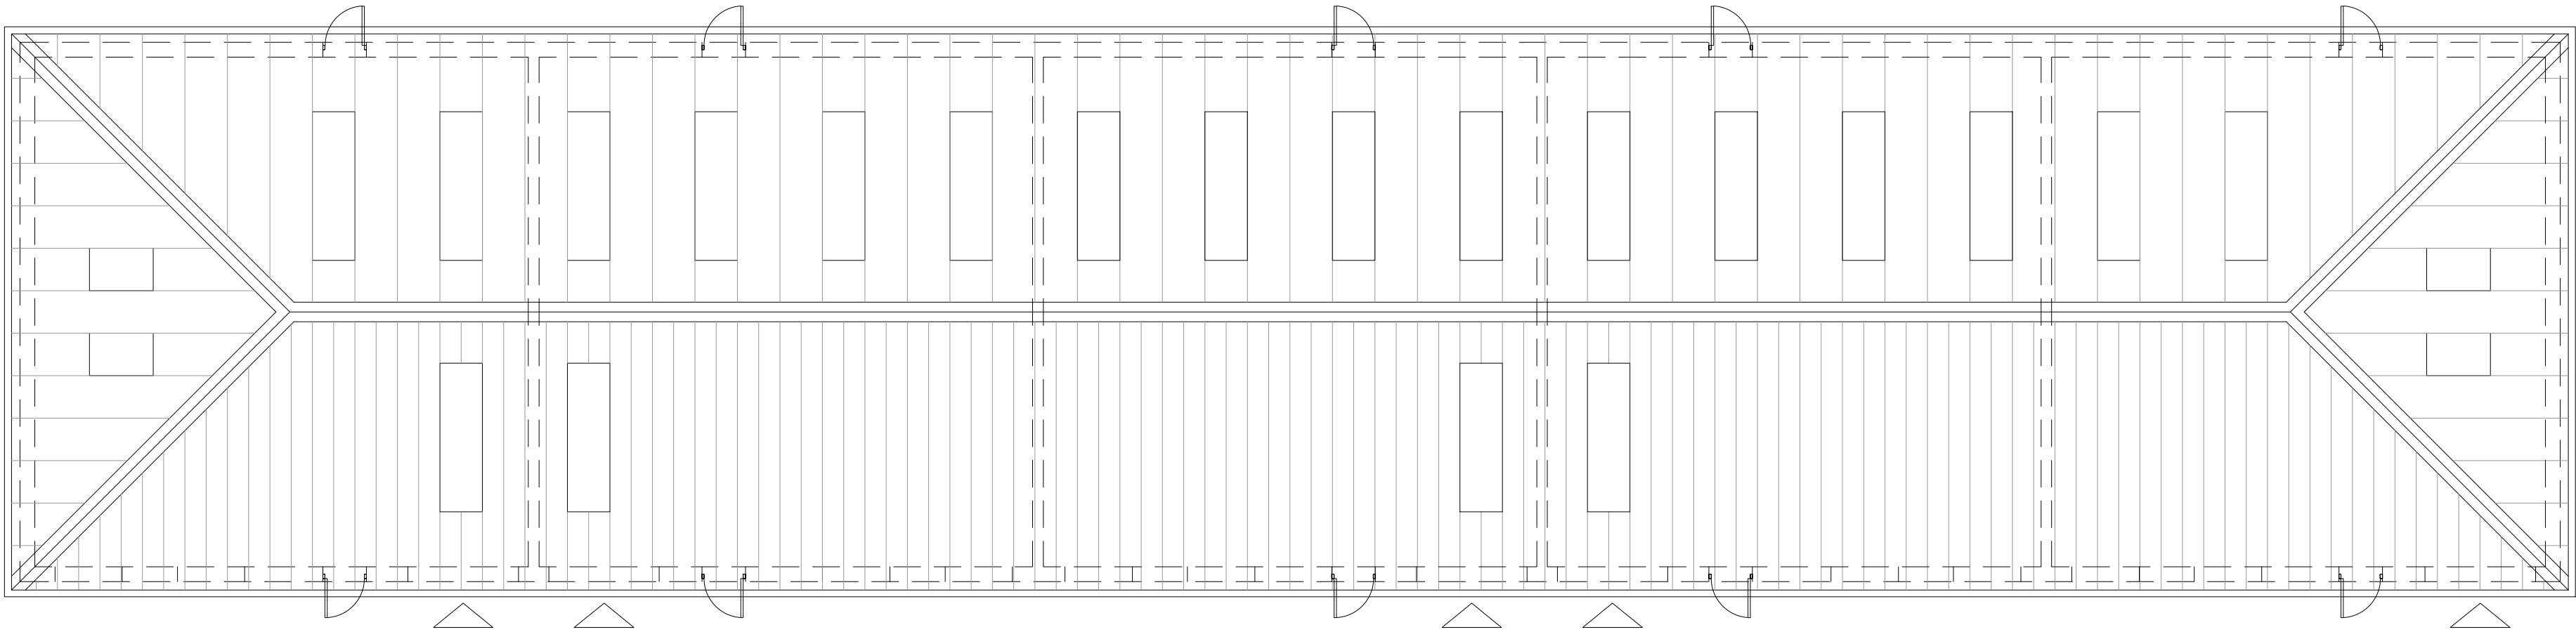

ROOF PLAN

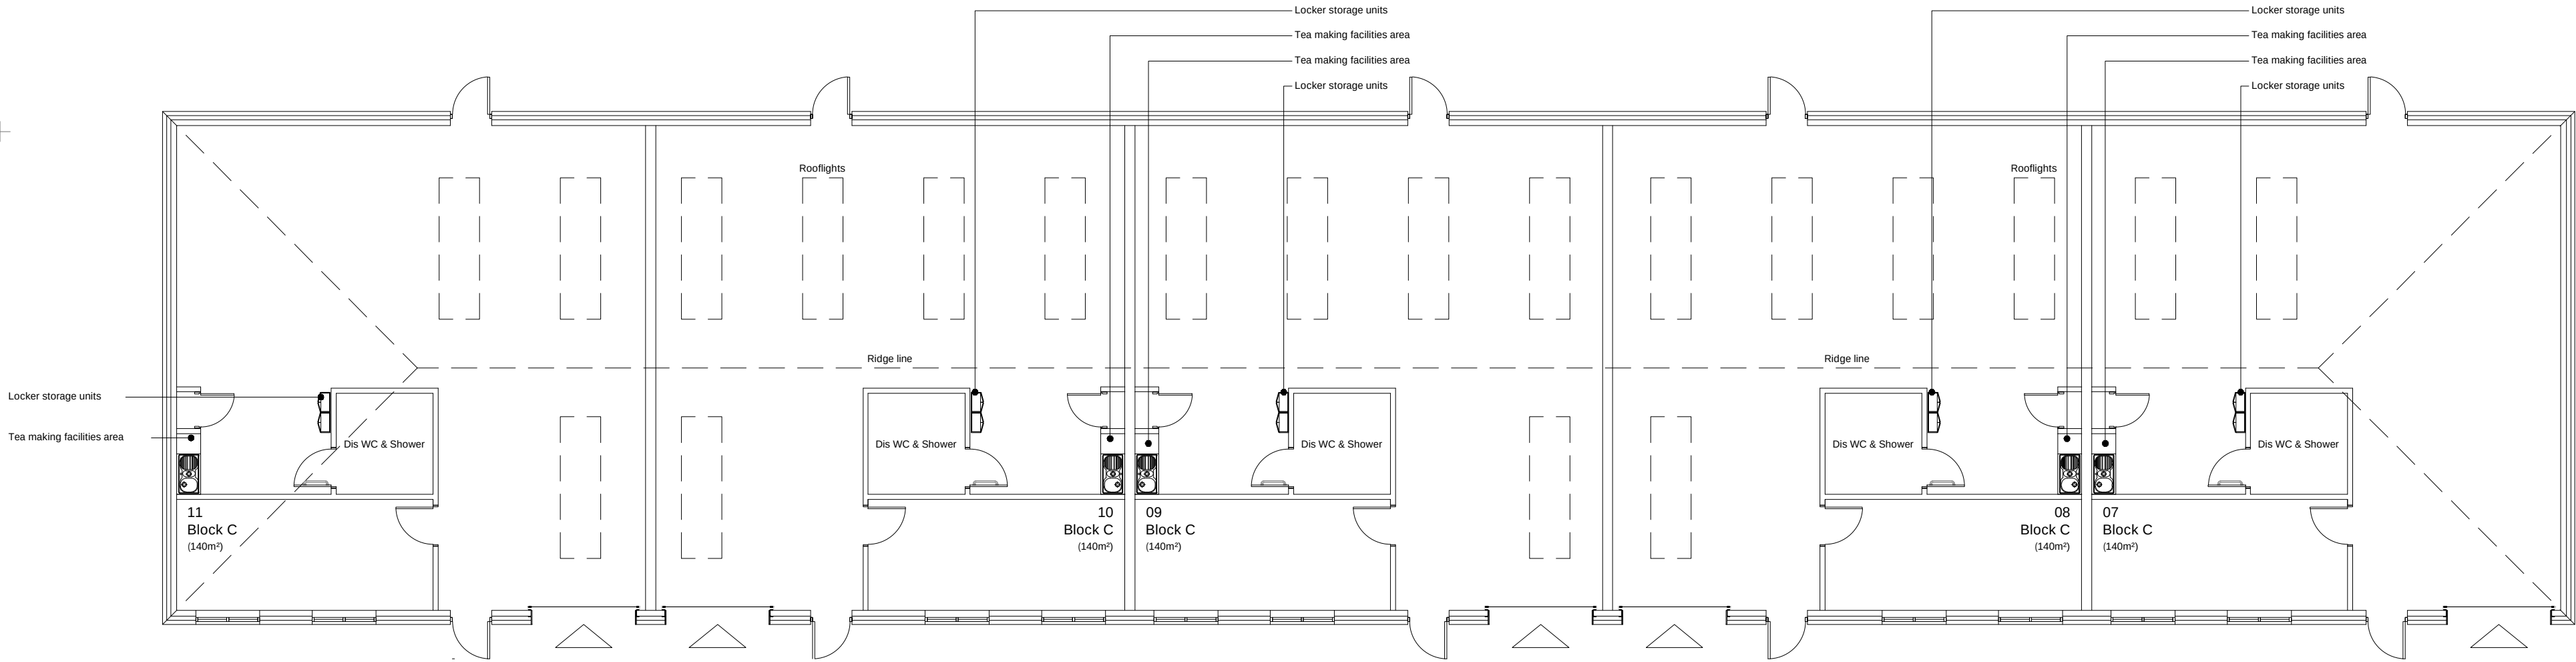

FLOOR PLAN

C	10.03.2023	Lockers and tea facilities annotation added	WCC	ML
B	18.01.2023	Size of Dis WC increased to include shower	ML	ML
A	08.11.2021	Scale bar added	ML	ML
Rev	Date	Description	Drawn	Checked

Project **Fallows Way, Prescott**

Drawing **Unit C Plans**

Client **Allied Properties**

BIM Suitability Description **SUITABLE FOR INFORMATION** BIM Suitability Code **S2**

Status	Planning	2 Riverside Way Whitehall Waterfront LEEDS	320 City Road Angel LONDON
Date	31/08/2021	LS1 4EH t 0113 819 8041	EC1V 2NZ t 0203 883 8602
Drawn	ML	v edwardarchitecture.co.uk	e info@edwardarchitecture.co.uk
Checked	GE		
Scale (A2)	1:125		

Project **0924 - EA - A - PL08 - C**

edward
architecture

