




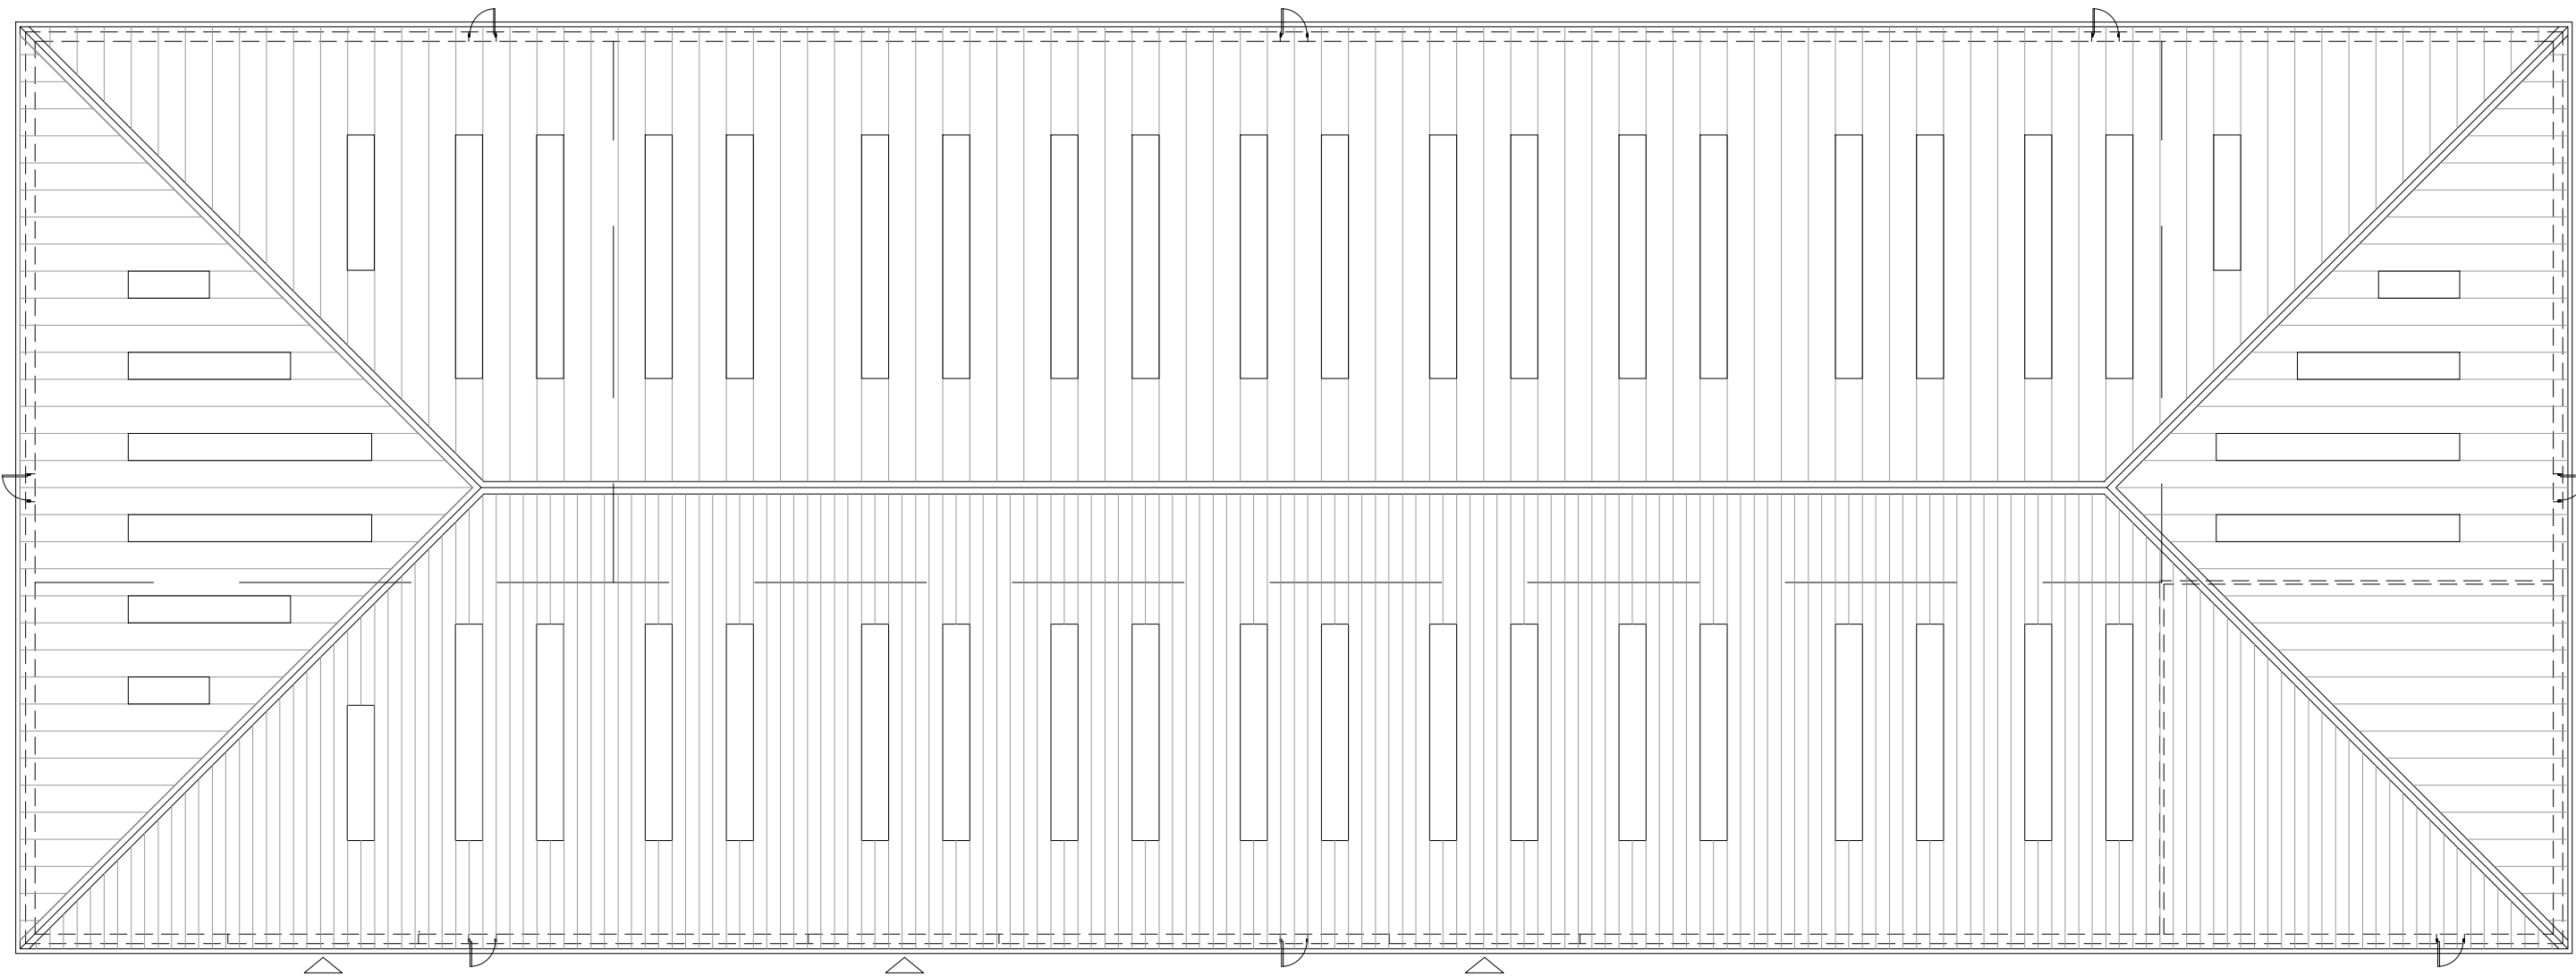


ROOF PLAN

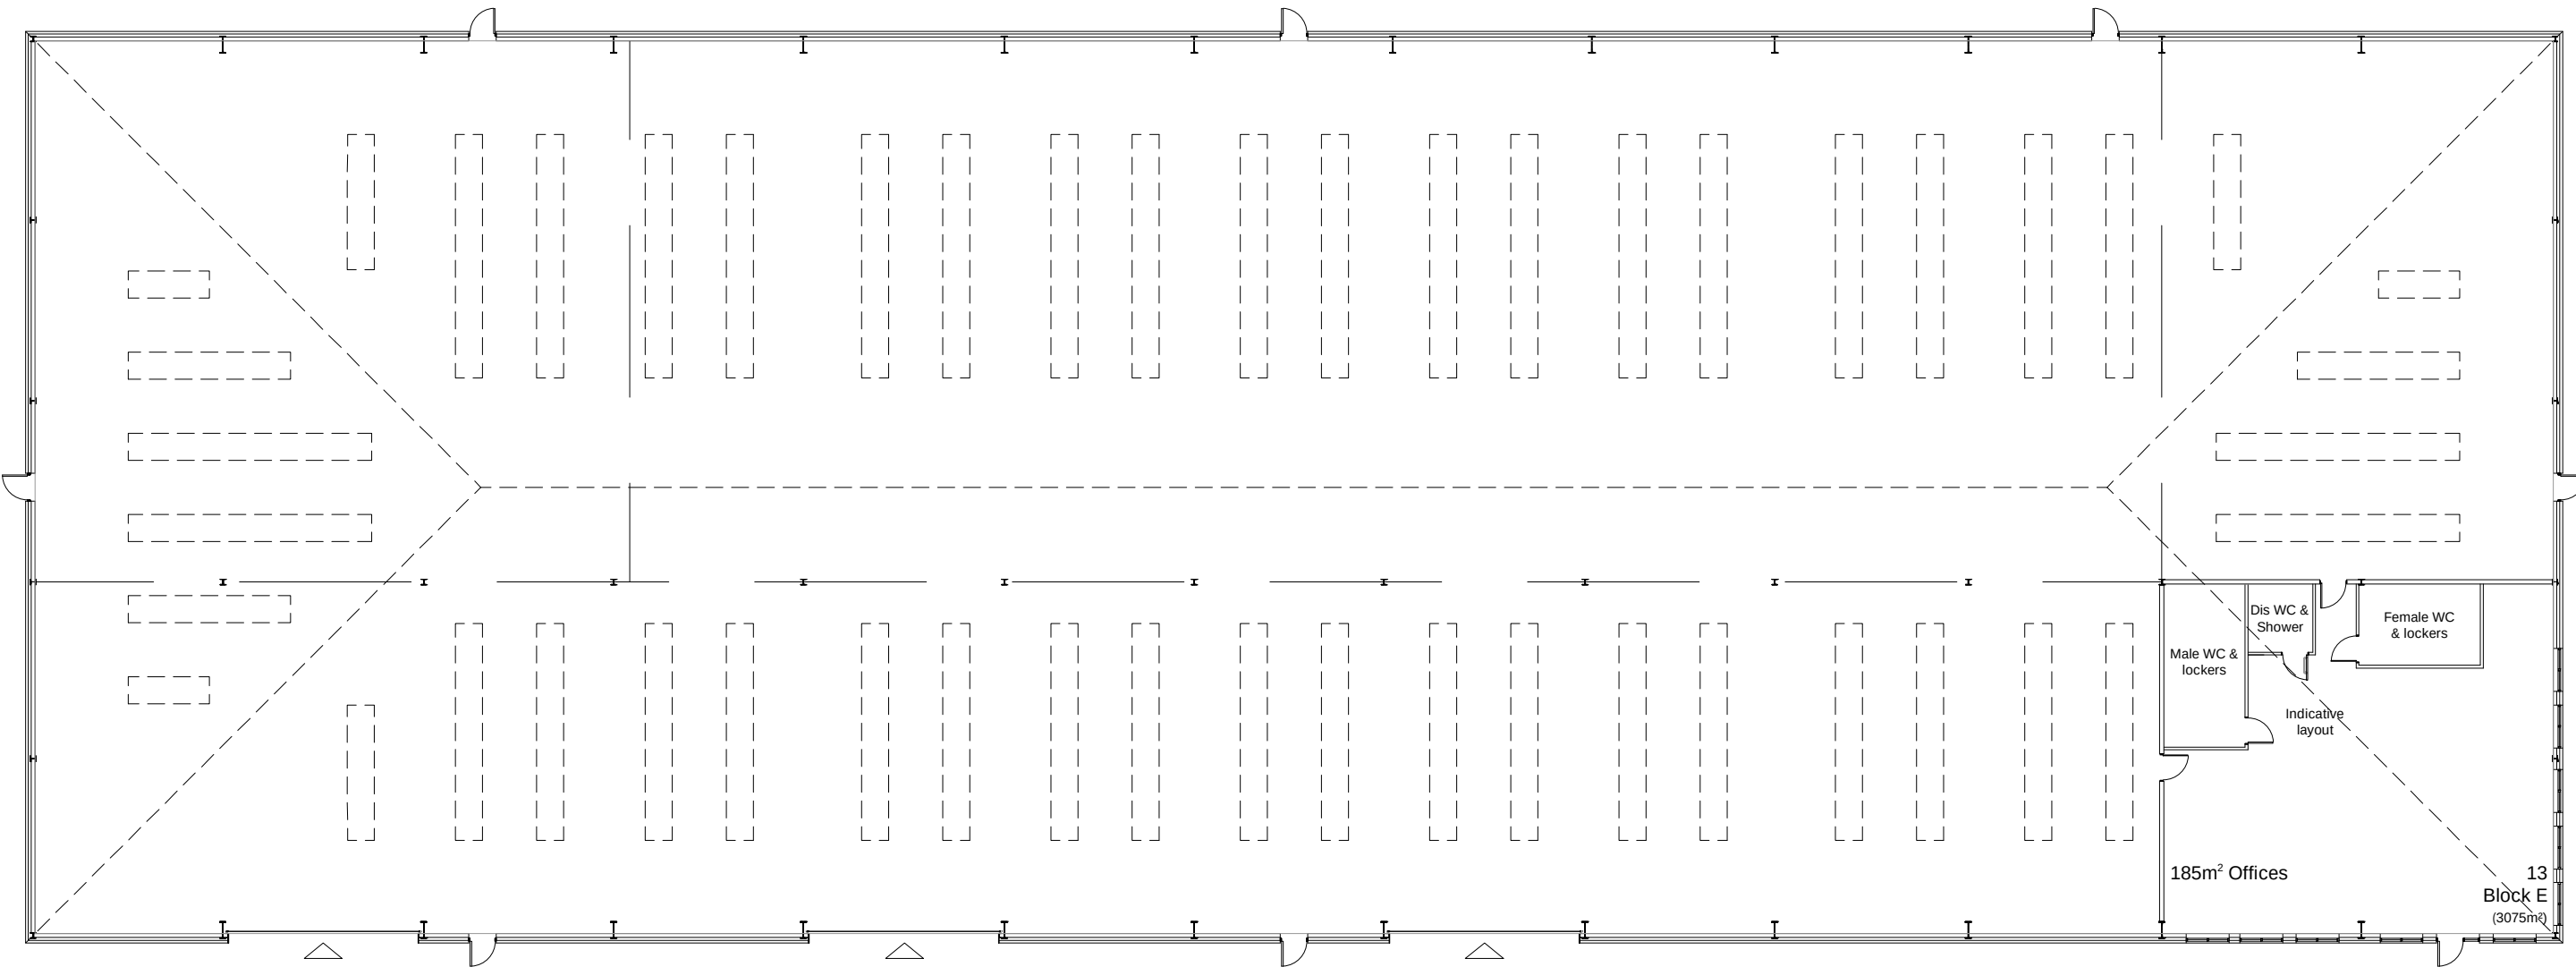

GF FLOOR PLAN

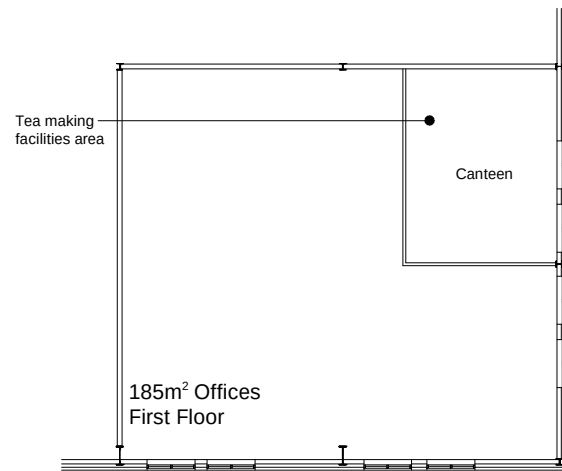

FF FLOOR PLAN

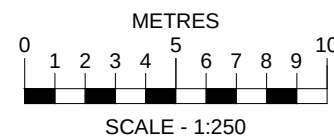

Notes | Sketch schemes may be based on plan information of unknown origin and is subject to verification and survey. Contractors must verify all dimensions on site before commencing any work or shop drawings. This drawing is not to be scaled. Use figured dimensions only. Ensure digital versions are plotted at 'Actual Size'. Building areas are liable to adjustment over the course of the design process due to ongoing construction detailing developments. Subject to statutory approvals and survey. The bar above is to check that the drawing has been printed to scale.

C	10.03.2023	Lockers and tea facilities annotation added	WCC	ML
B	18.01.2023	Indicative WC layouts added to suit local Highway Authority comments.	ML	ML
A	08.11.2021	Scale bar added; First floor added	ML	ML
Rev	Date	Description	Drawn	Checked
Project Fallows Way, Prescott				
Drawing Unit E Floor Plans				
Client Allied Properties				
BIM Suitability Description SUITABLE FOR INFORMATION			BIM Suitability Code S2	
Status	Planning	2 Riverside Way Whitethall Waterfront	320 City Road Angel	
Date	25/08/2021	LEEDS	LONDON	
Drawn	ML	LS1 4EH t 0113 819 8041	EC1V 2NZ t 0203 883 8602	
Checked	GE	w edwardarchitecture.co.uk		
Scale (A2)	1:250	e info@edwardarchitecture.co.uk		
Project	Originator	Discipline	Drawing No	Rev
0924	- EA	- A	- PL12	- C

edward
architecture