




Standard Details 1:20

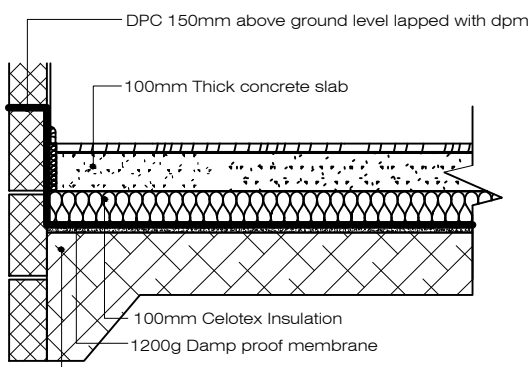


Solid Ground Floor

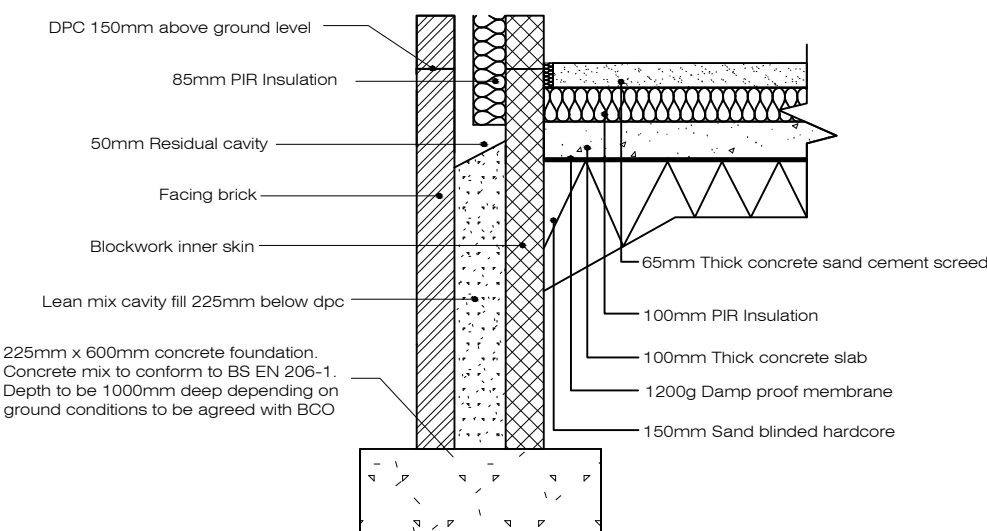


Strip Foundation

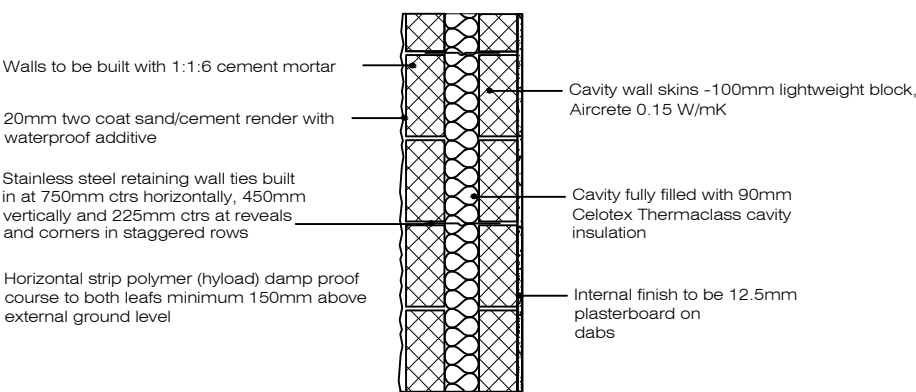


Full Fill Cavity Wall

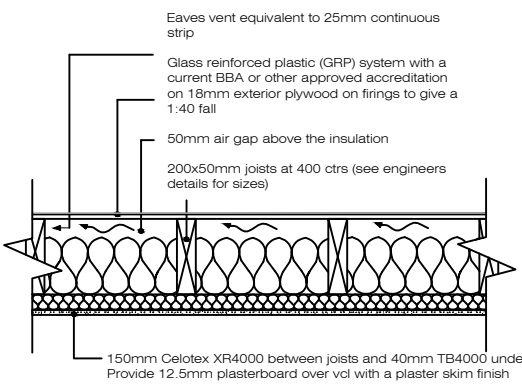

Cold Deck Flat Roof

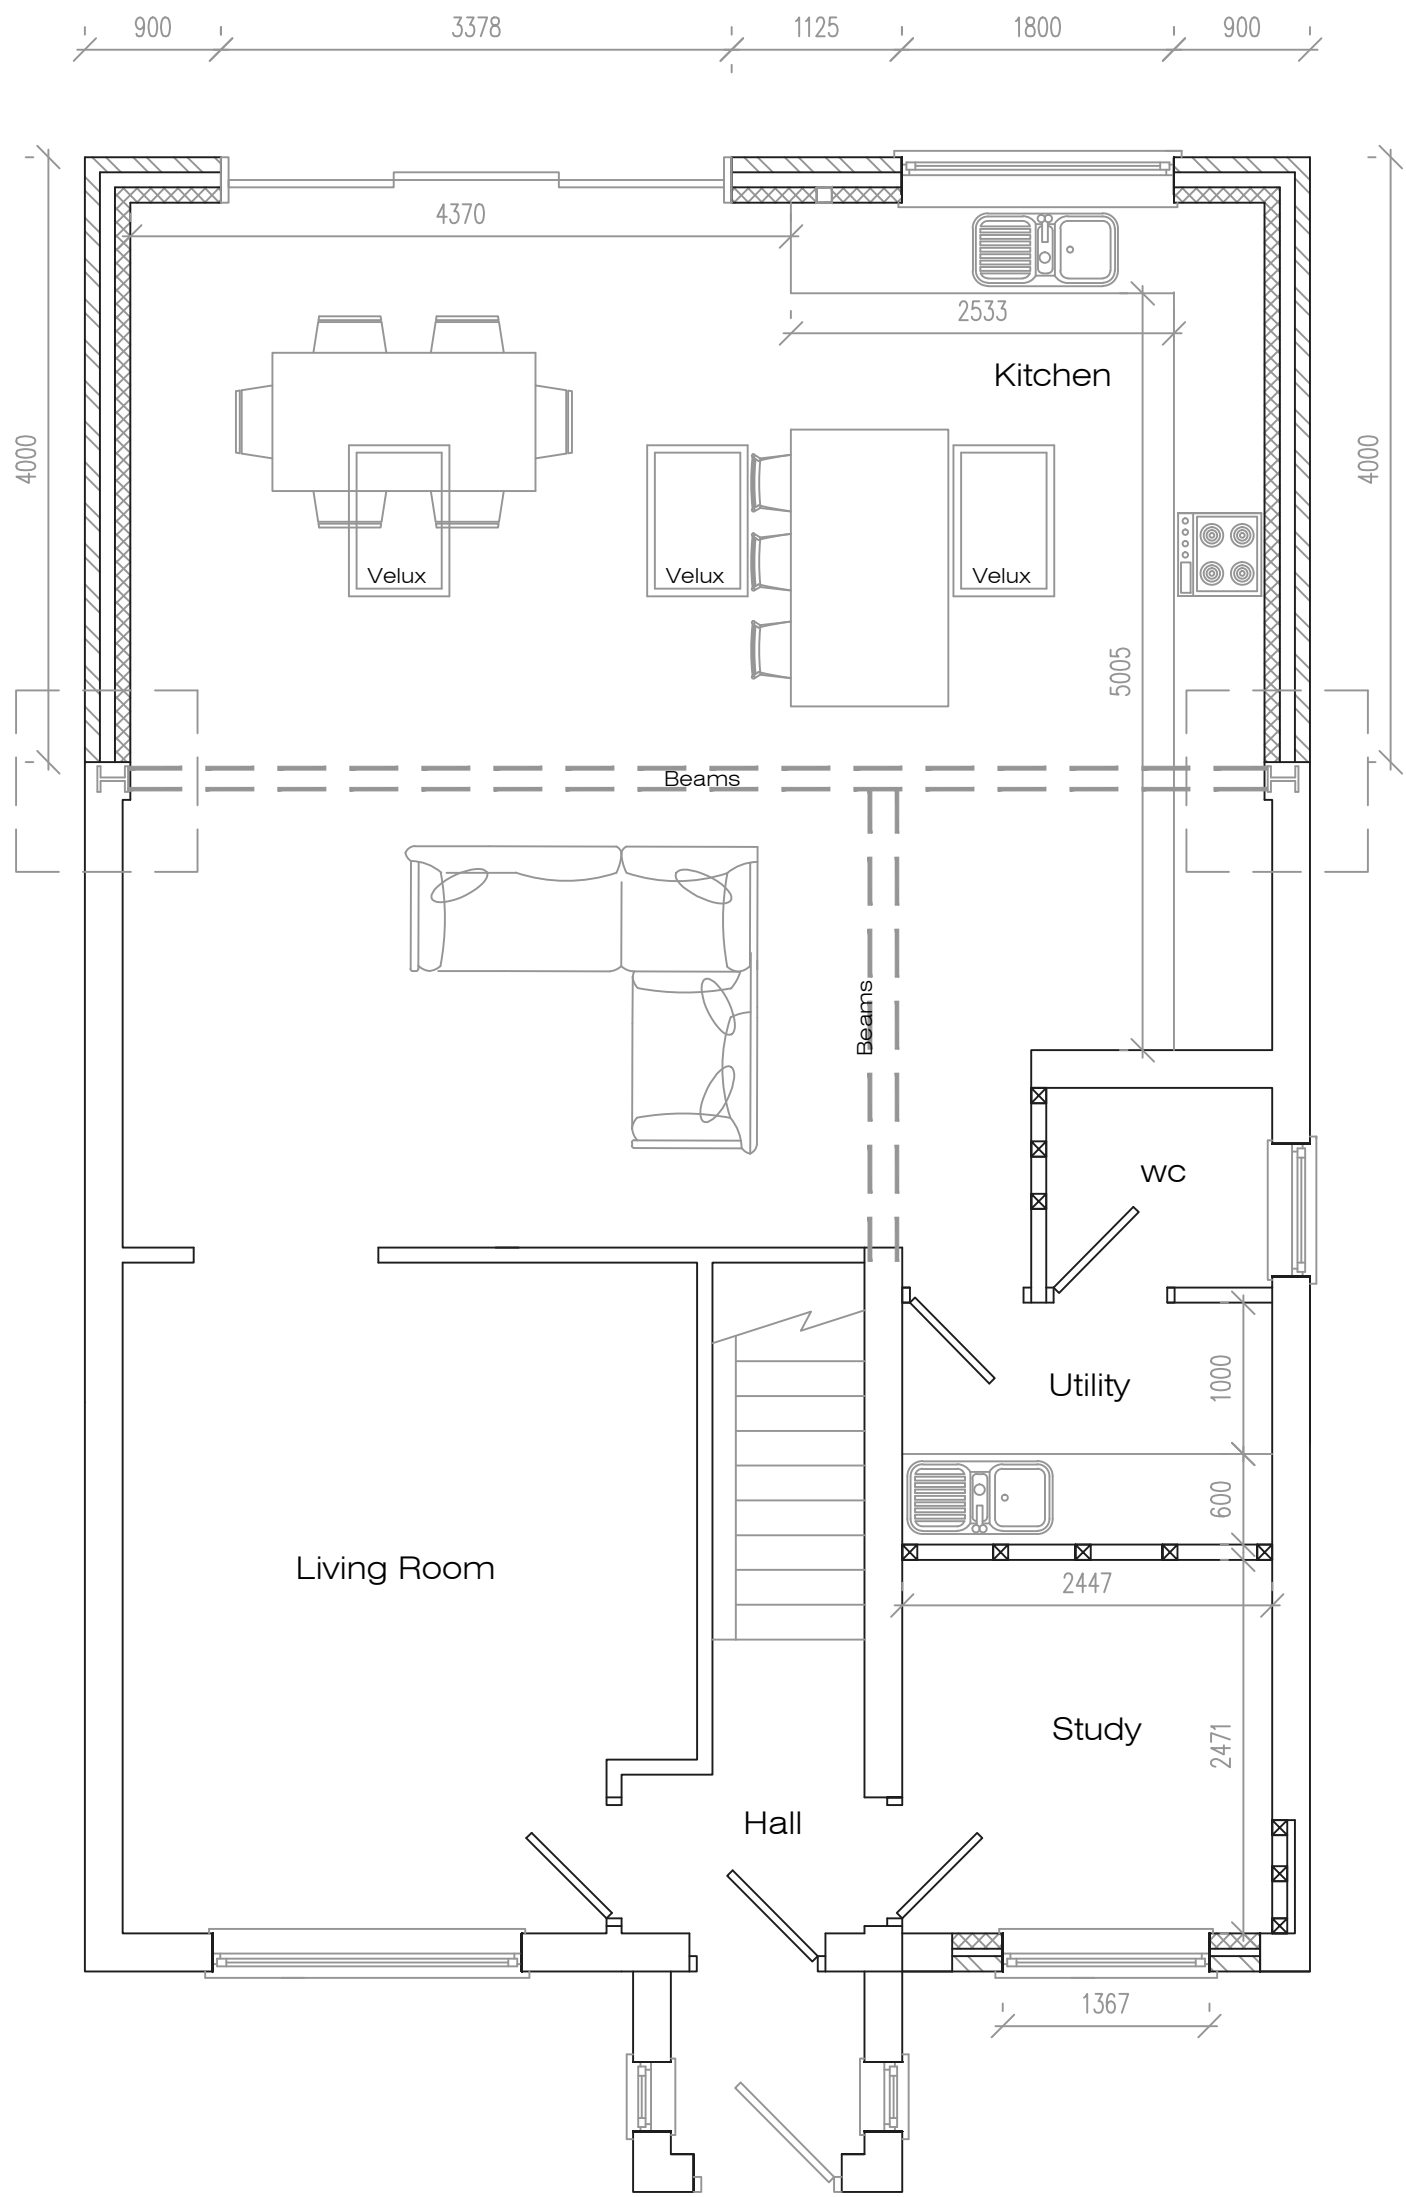

Proposed Ground Floor Plan

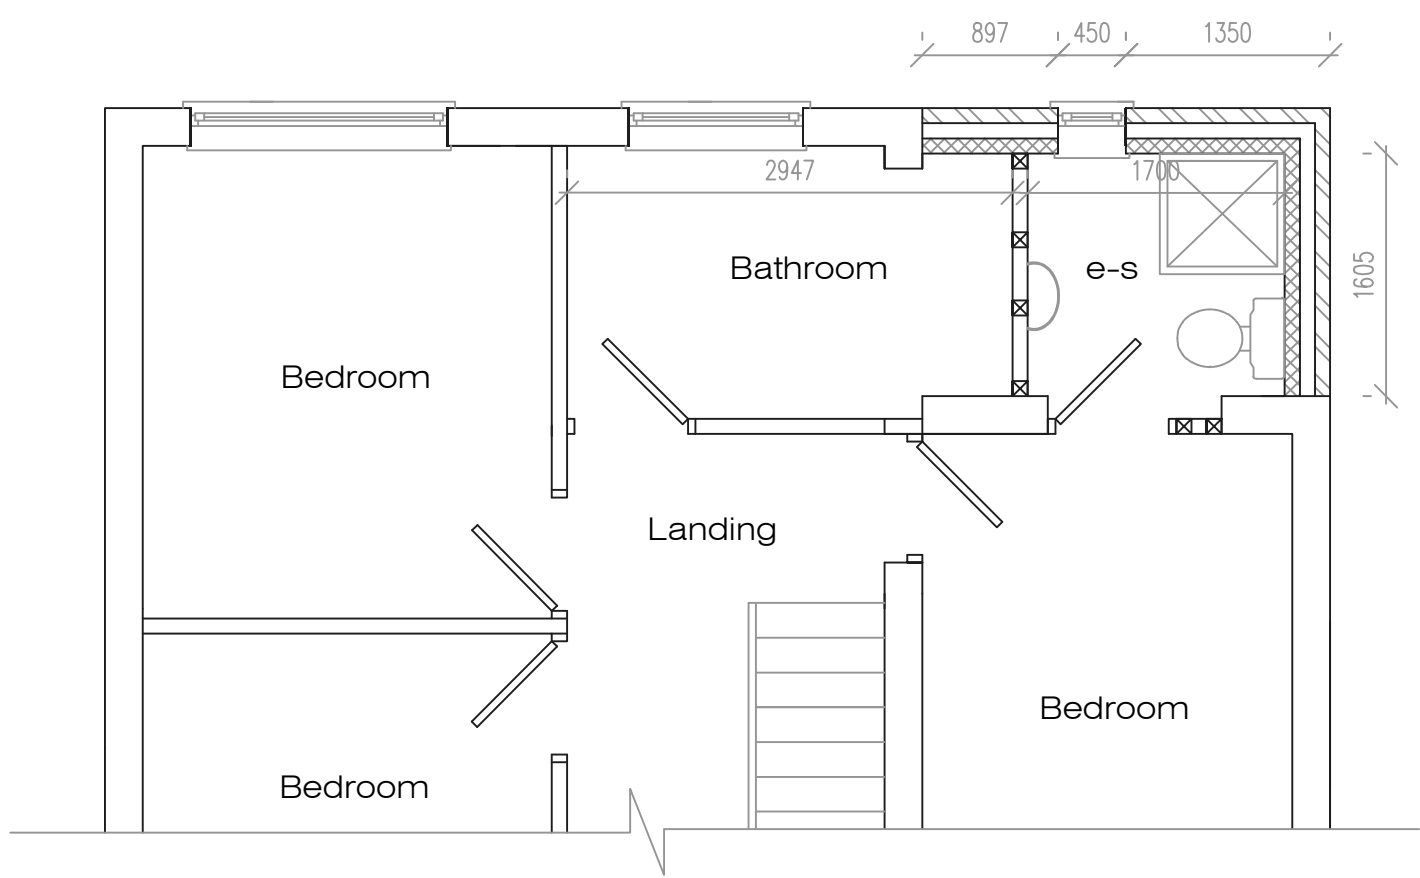

Proposed First Floor Plan

Address				
67 Pinnington Road, L35				
Job Title				
Two storey rear extension and conversion of garage				
Drawing title				
Proposed Plans				
Chkd	Appvd	date	scale	Dwg No.
		March '25	1:50/1:100/1:20	002