




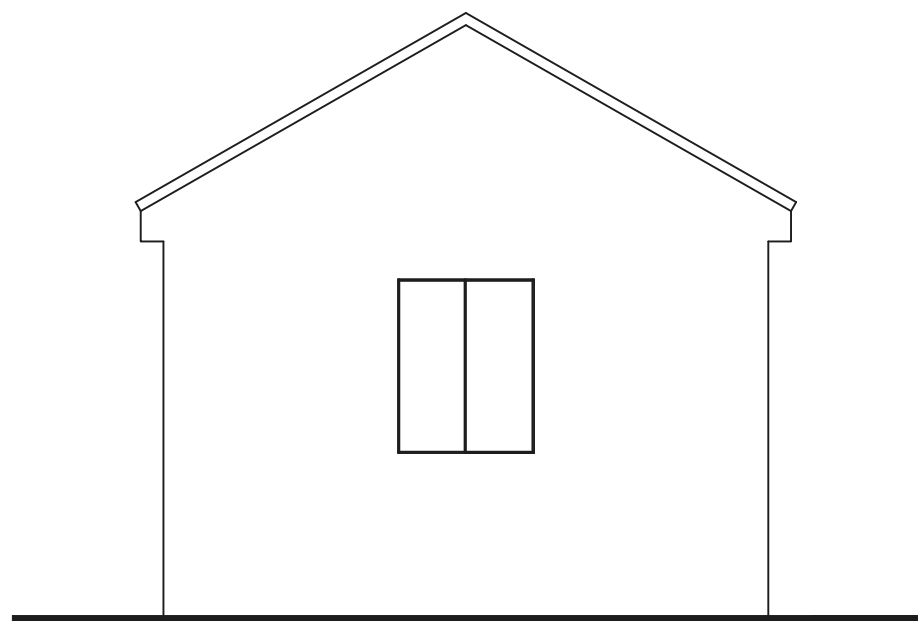


Proposed Side Elevation

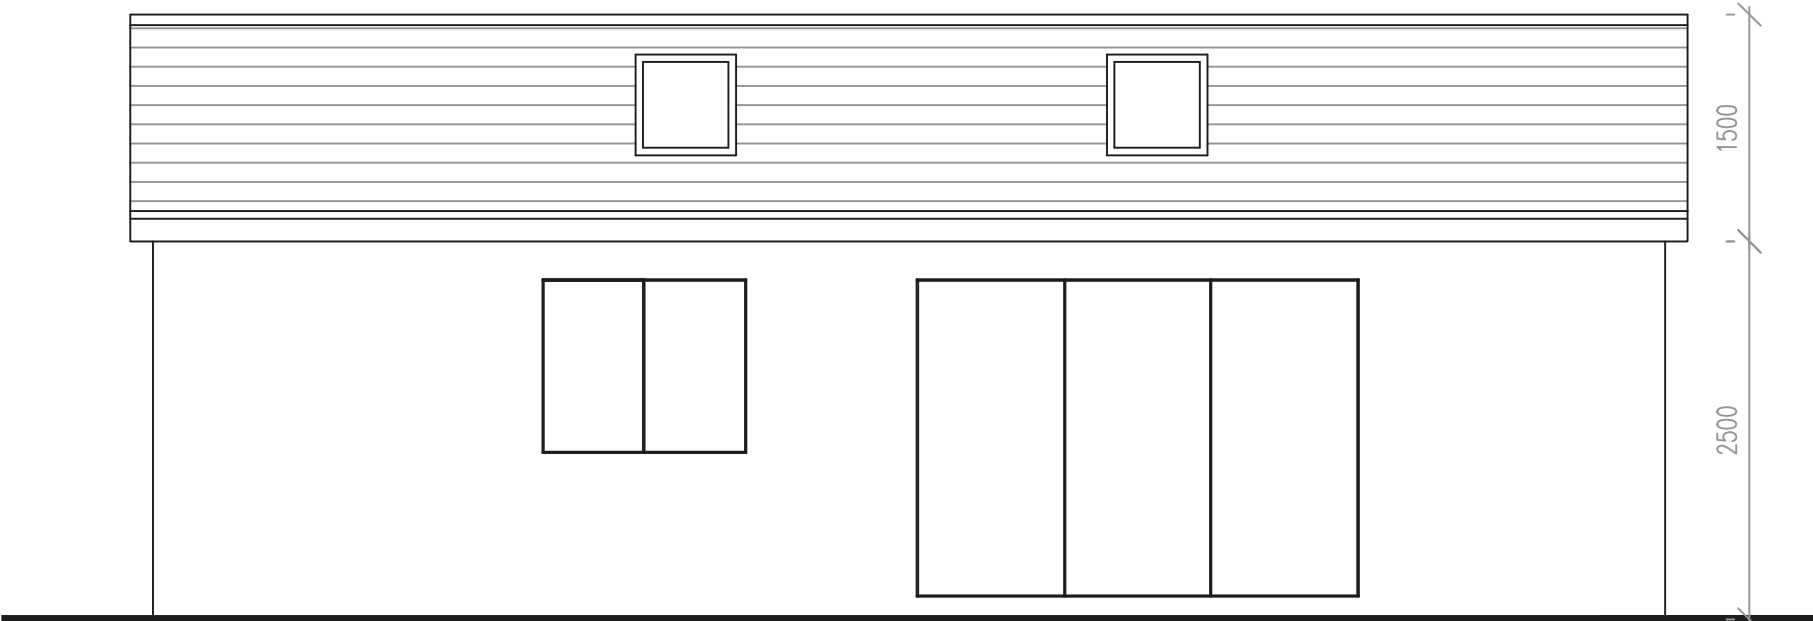


Proposed Front Elevation

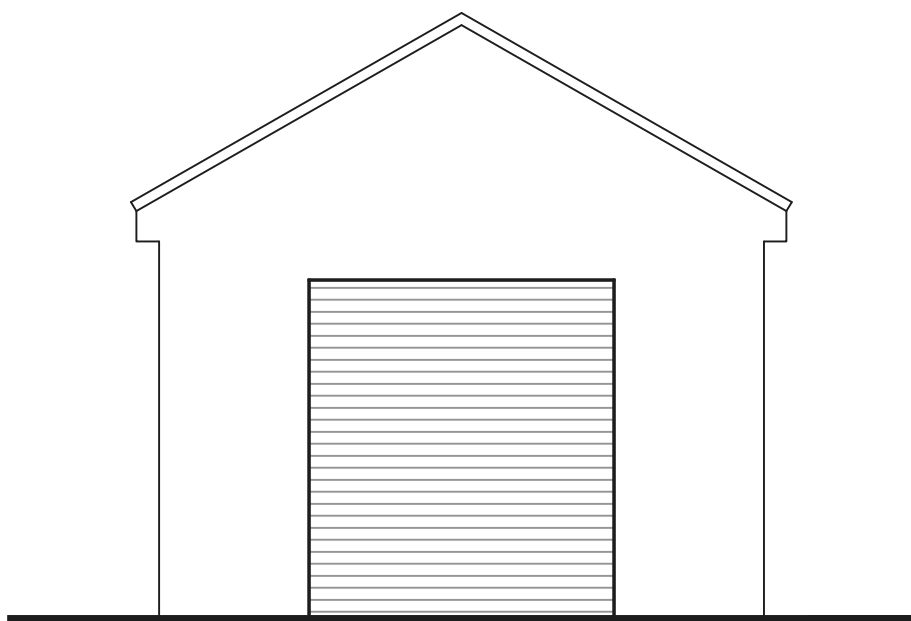

Proposed Side Elevation

 

Proposed Rear Elevation

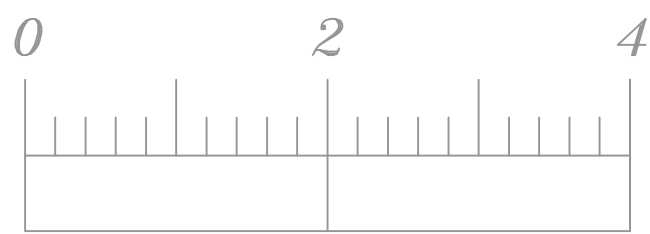

Scale Bar (m)



Address				
67 Pinnington Road, L35				
Job Title				
Two storey rear extension and conversion of garage				
Drawing title				
Outbuilding Plans				
Chkd	Appvd	date	scale	Dwg No.
		April '25	1:50 ● A1	002