




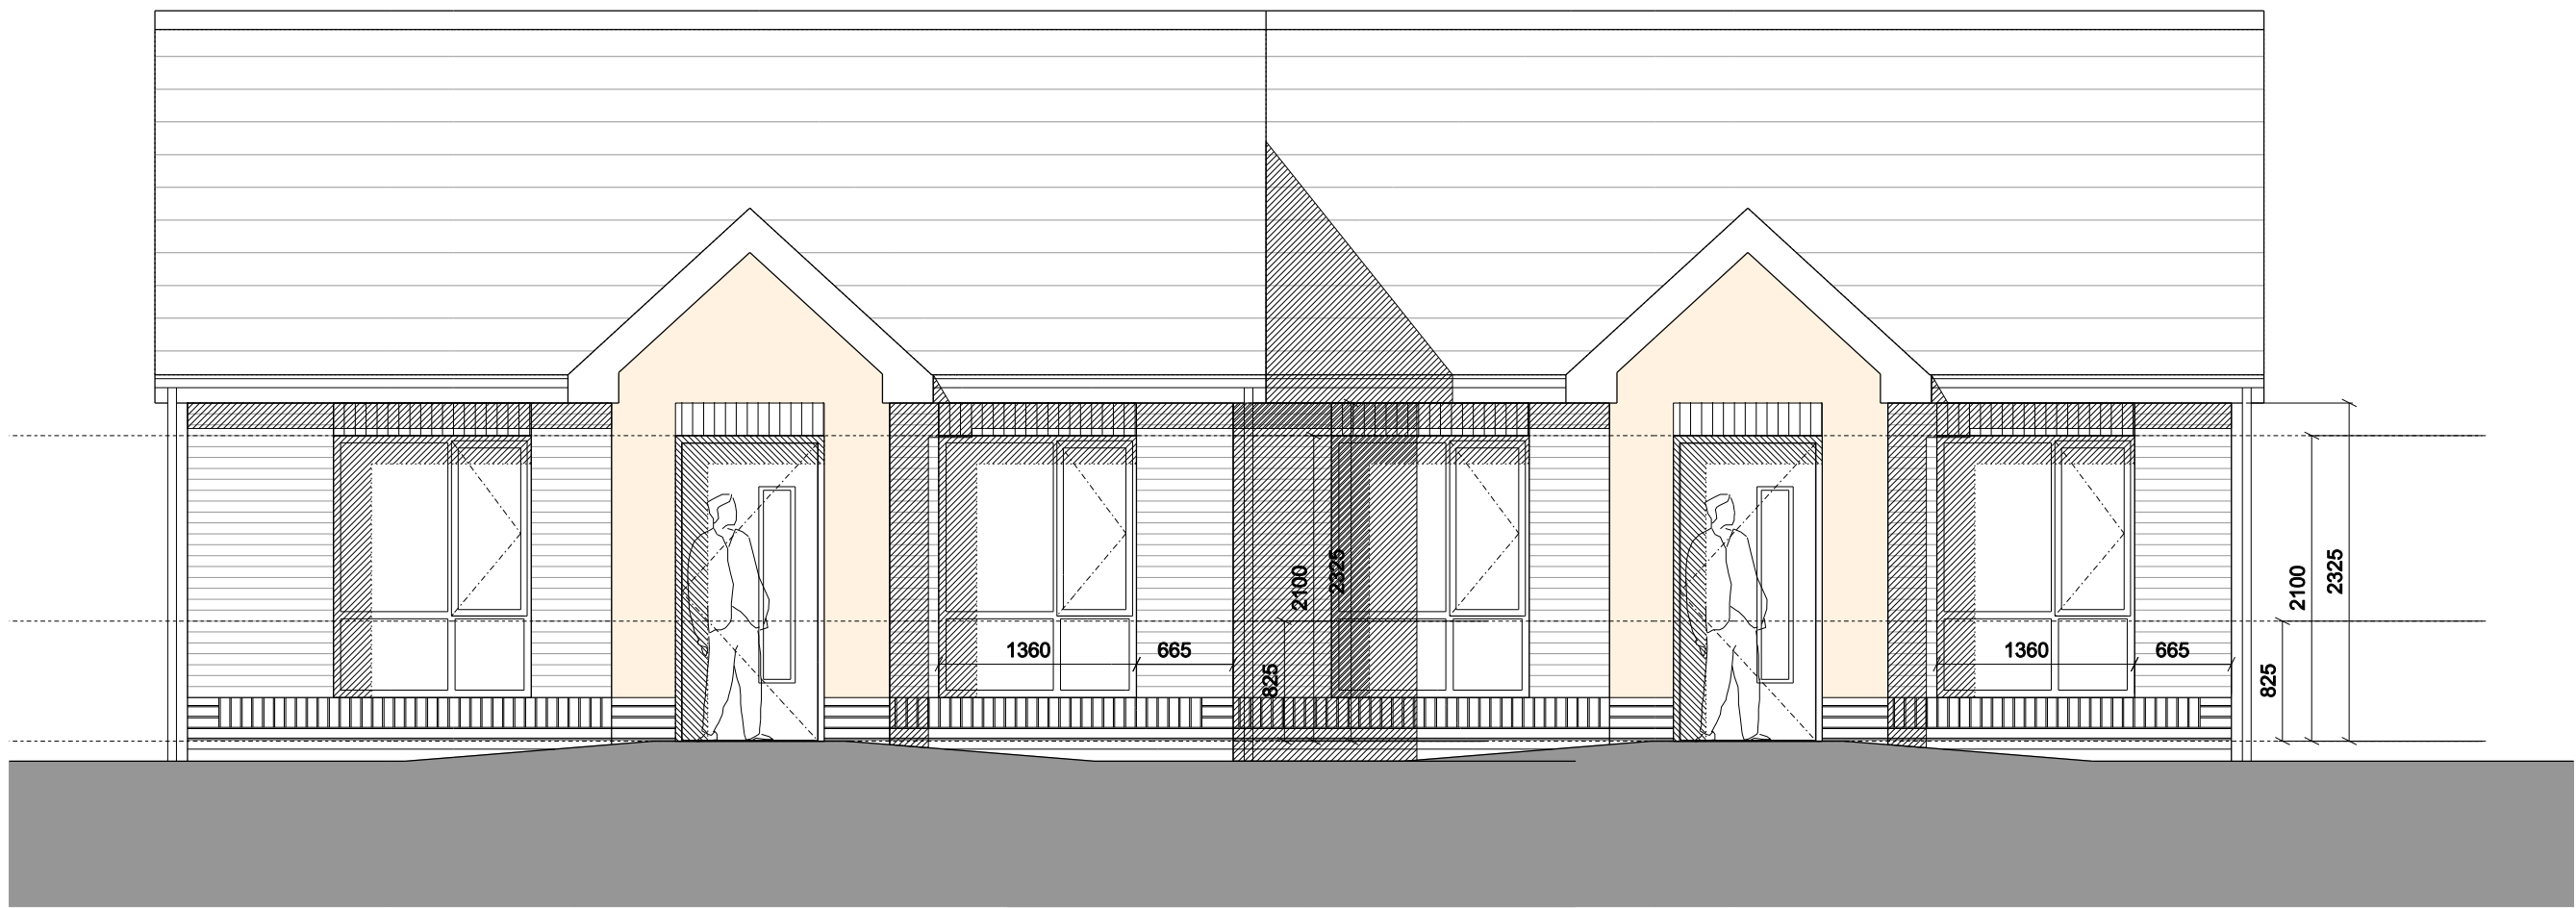

FRONT ELEVATION

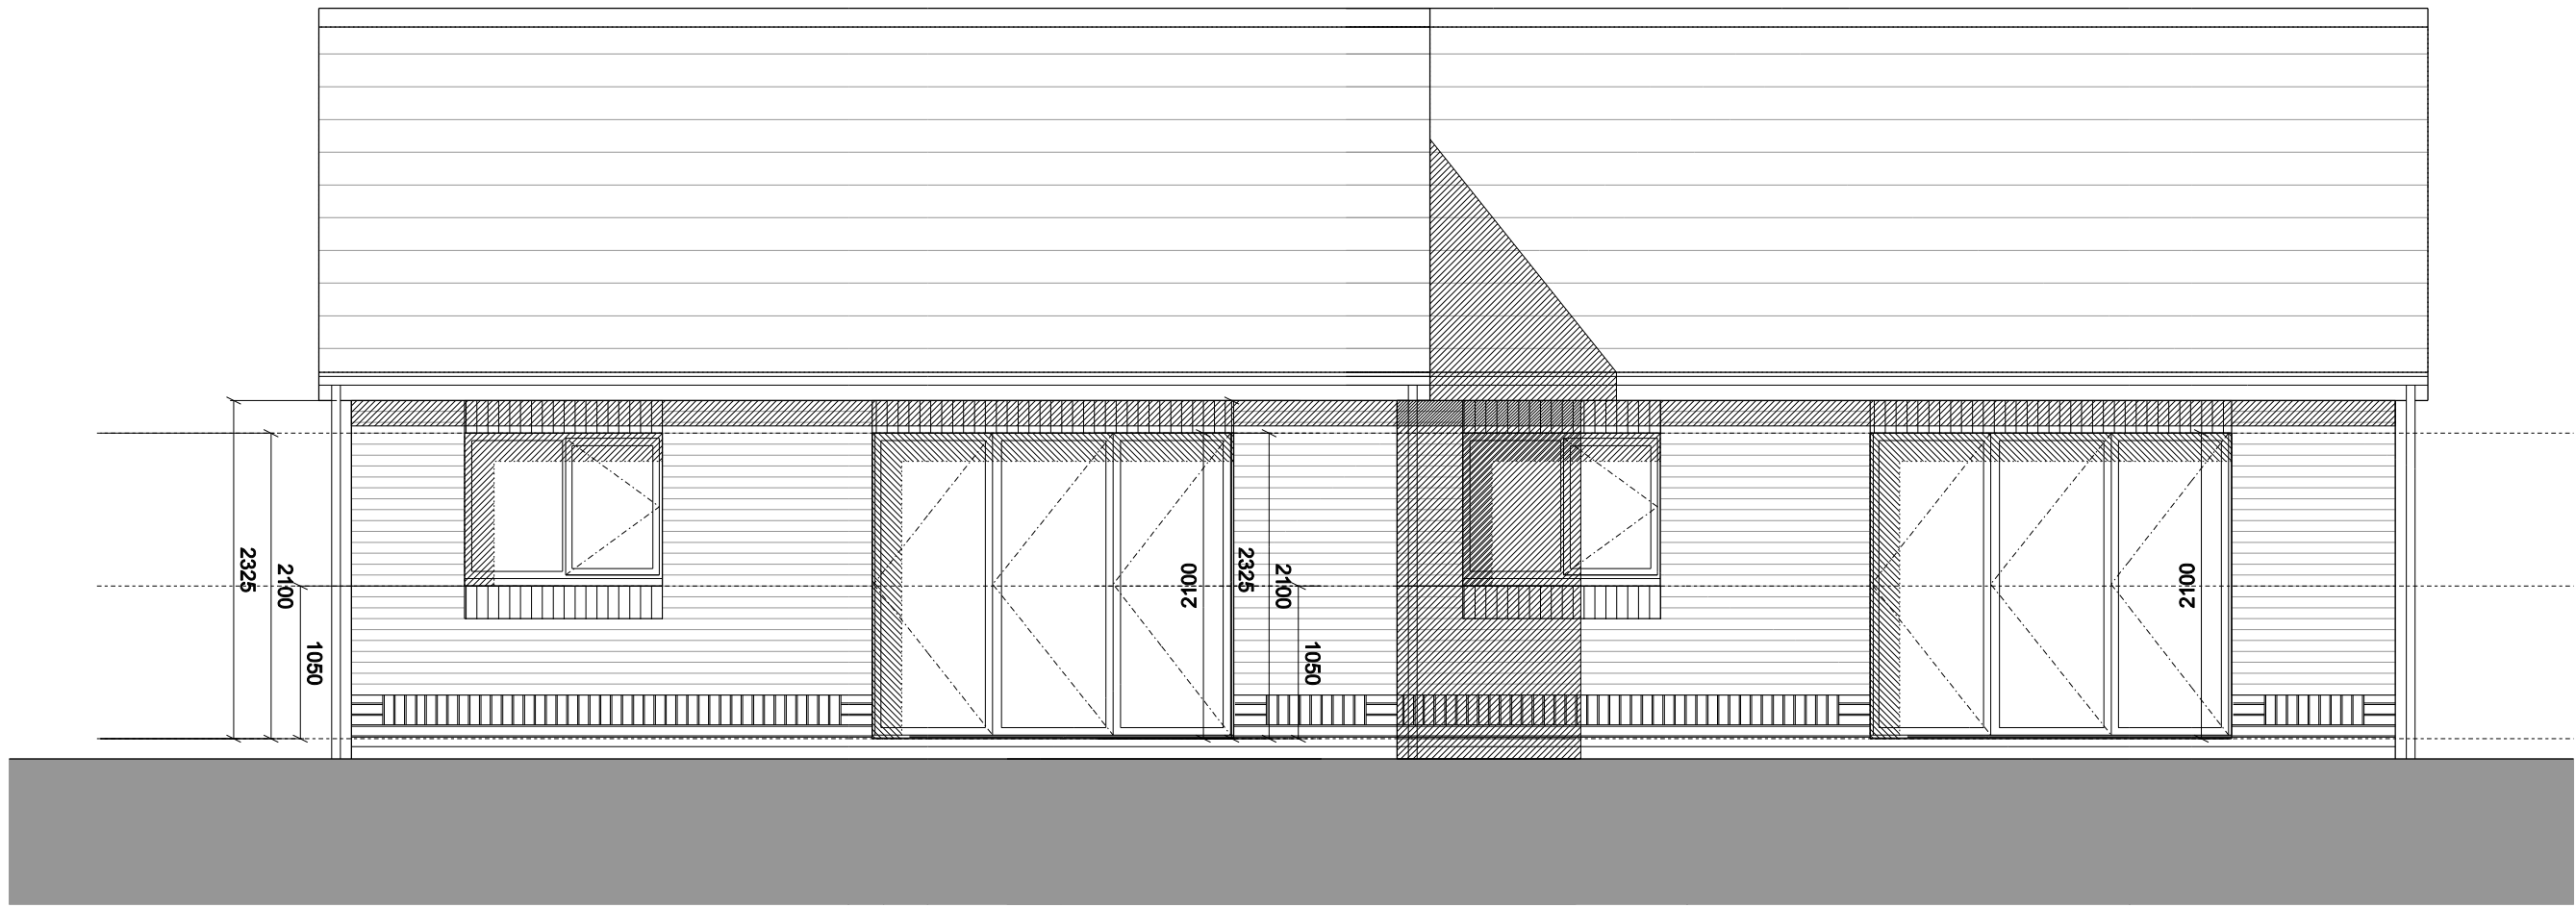



REAR ELEVATION

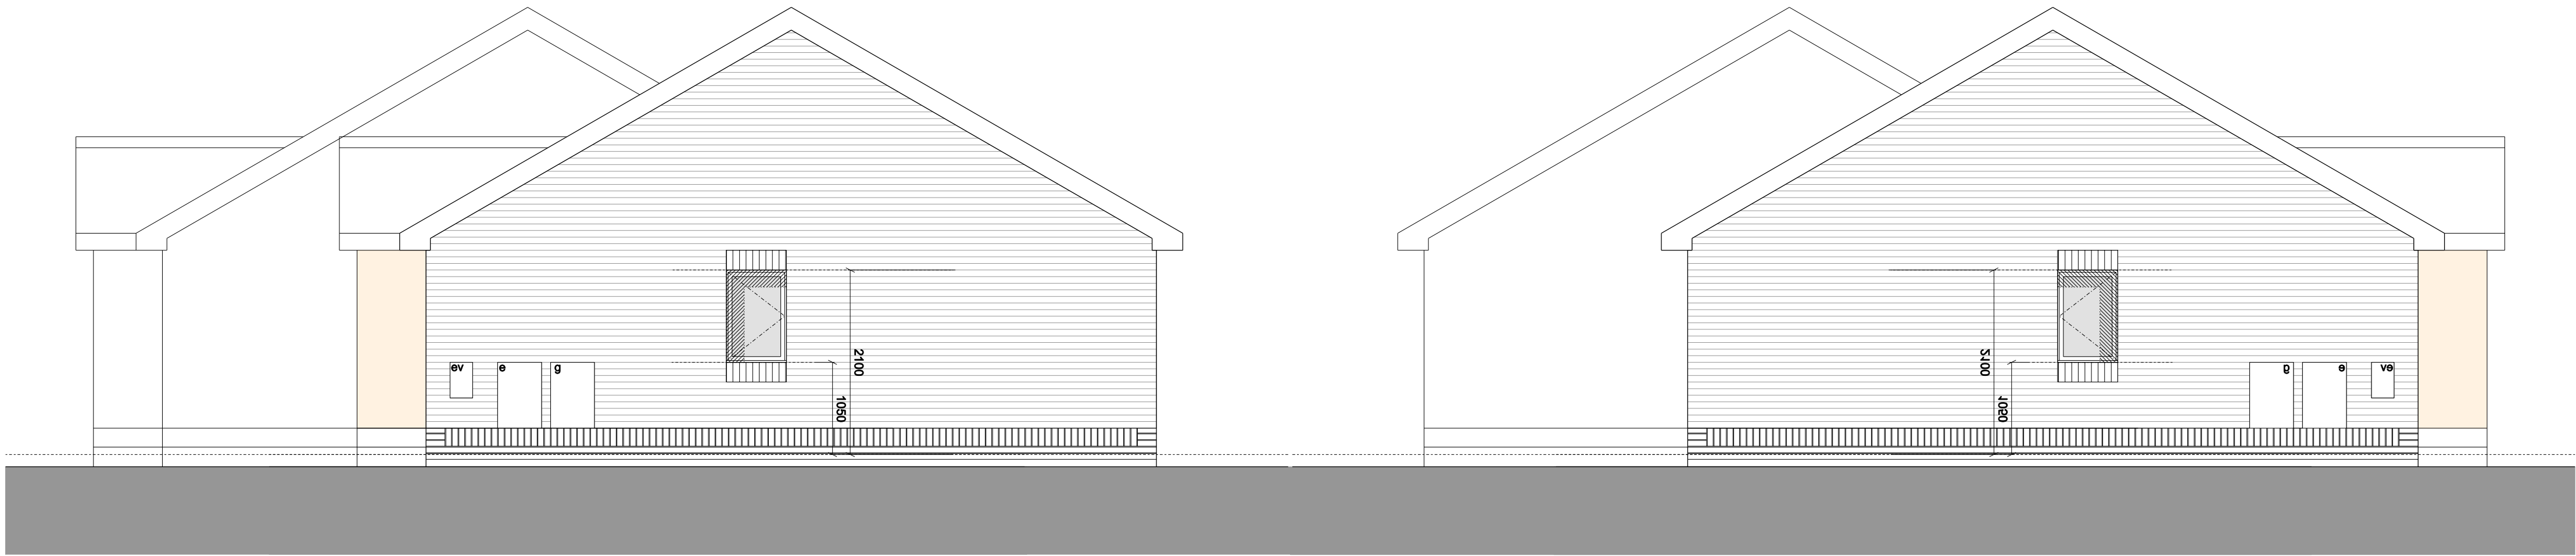

SIDE ELEVATION


SIDE ELEVATION

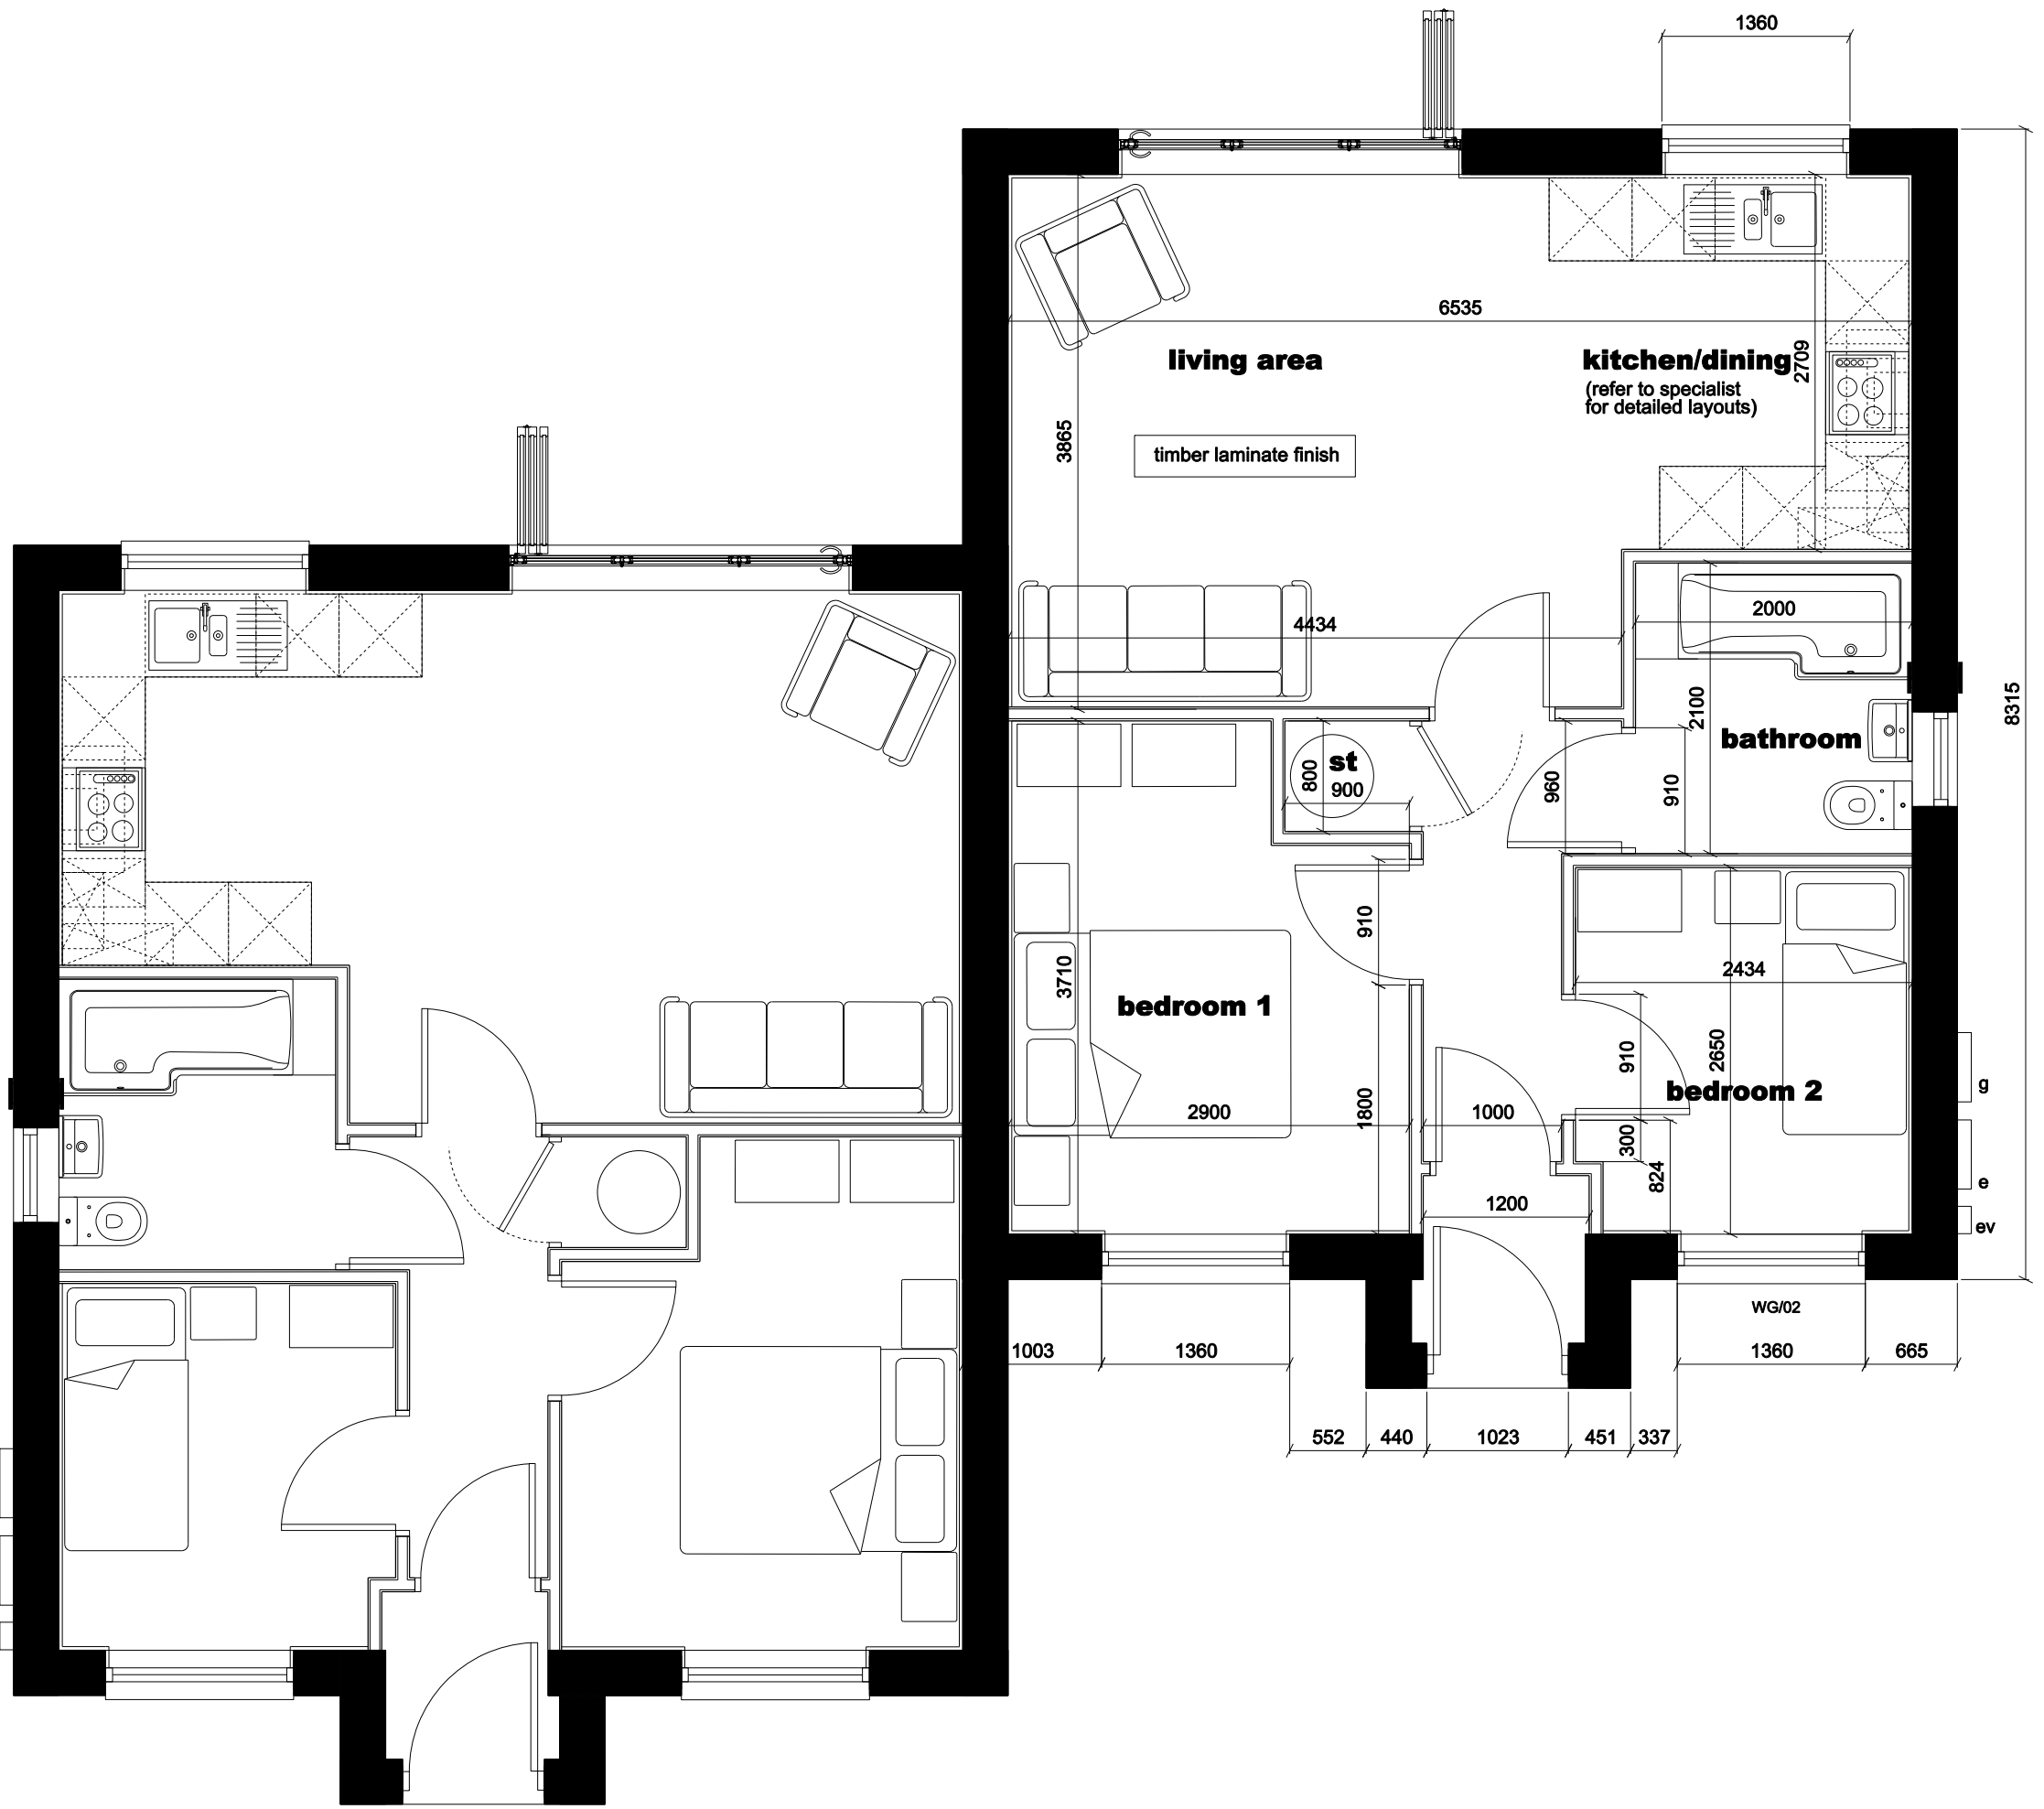

 RIBA 
Chartered Practice

SNOW architects Ltd, Suite 8 Church House, Hanover Street, Liverpool, L1 3DN tel 0151 703 0500 www.snowarchitects.co.uk
© The design information in this report and drawings remain the copyright of **SNOW** architects Ltd
All dimensions to be checked on site prior to commencement of the works.

revisions:-

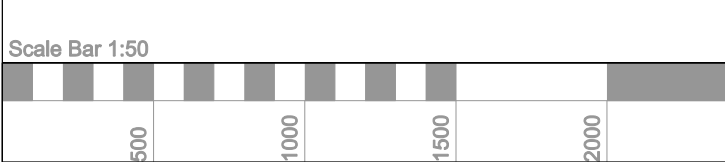 Scale Bar 1:50 	PROJECT Former Gas Depot Ward Street, Precot L34 6HJ		DATE FEB 2025
	DRAWING TITLE PHASE 2 PROPOSED BUNGALOWS PLOTS 1 & 2 AND 4 & 5		DRAWN DC
	PURPOSE PLANNING APPLICATION	PROJECT No. 230/050/018	SHEET SIZE A1

DRG NO & REVISION
050