




FRONT ELEVATION

SIDE ELEVATION




REAR ELEVATION

SIDE ELEVATION

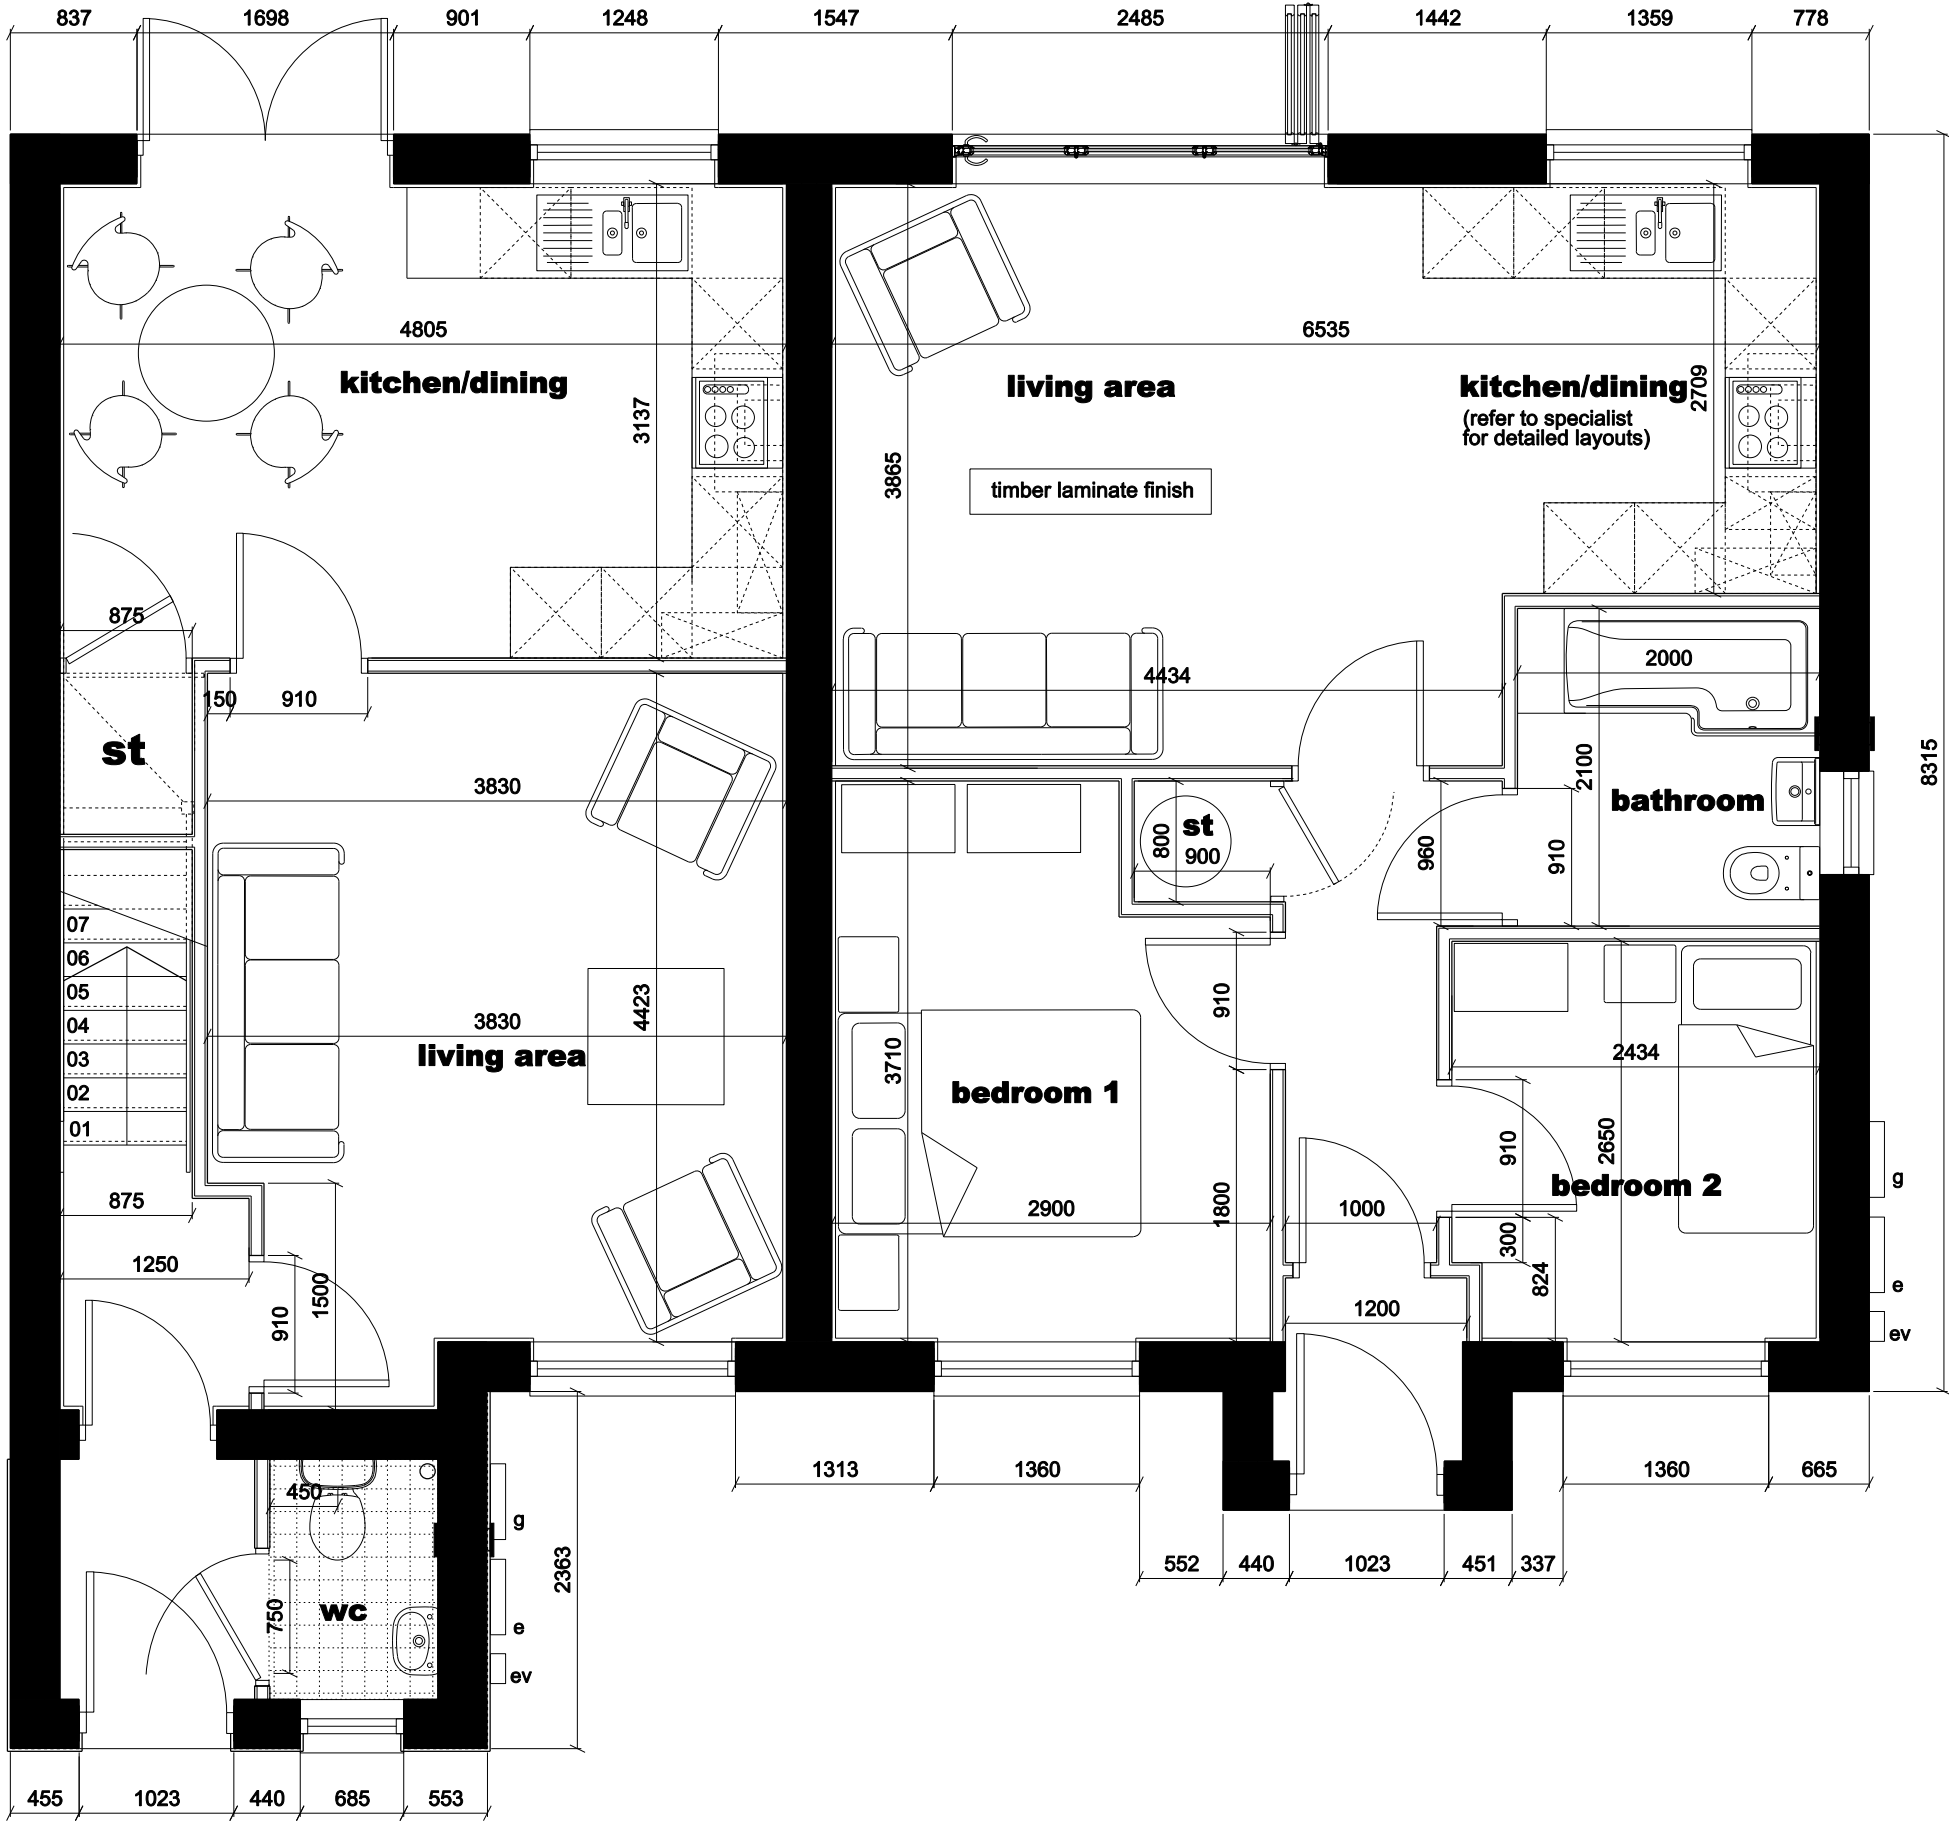

GROUND FLOOR PLAN

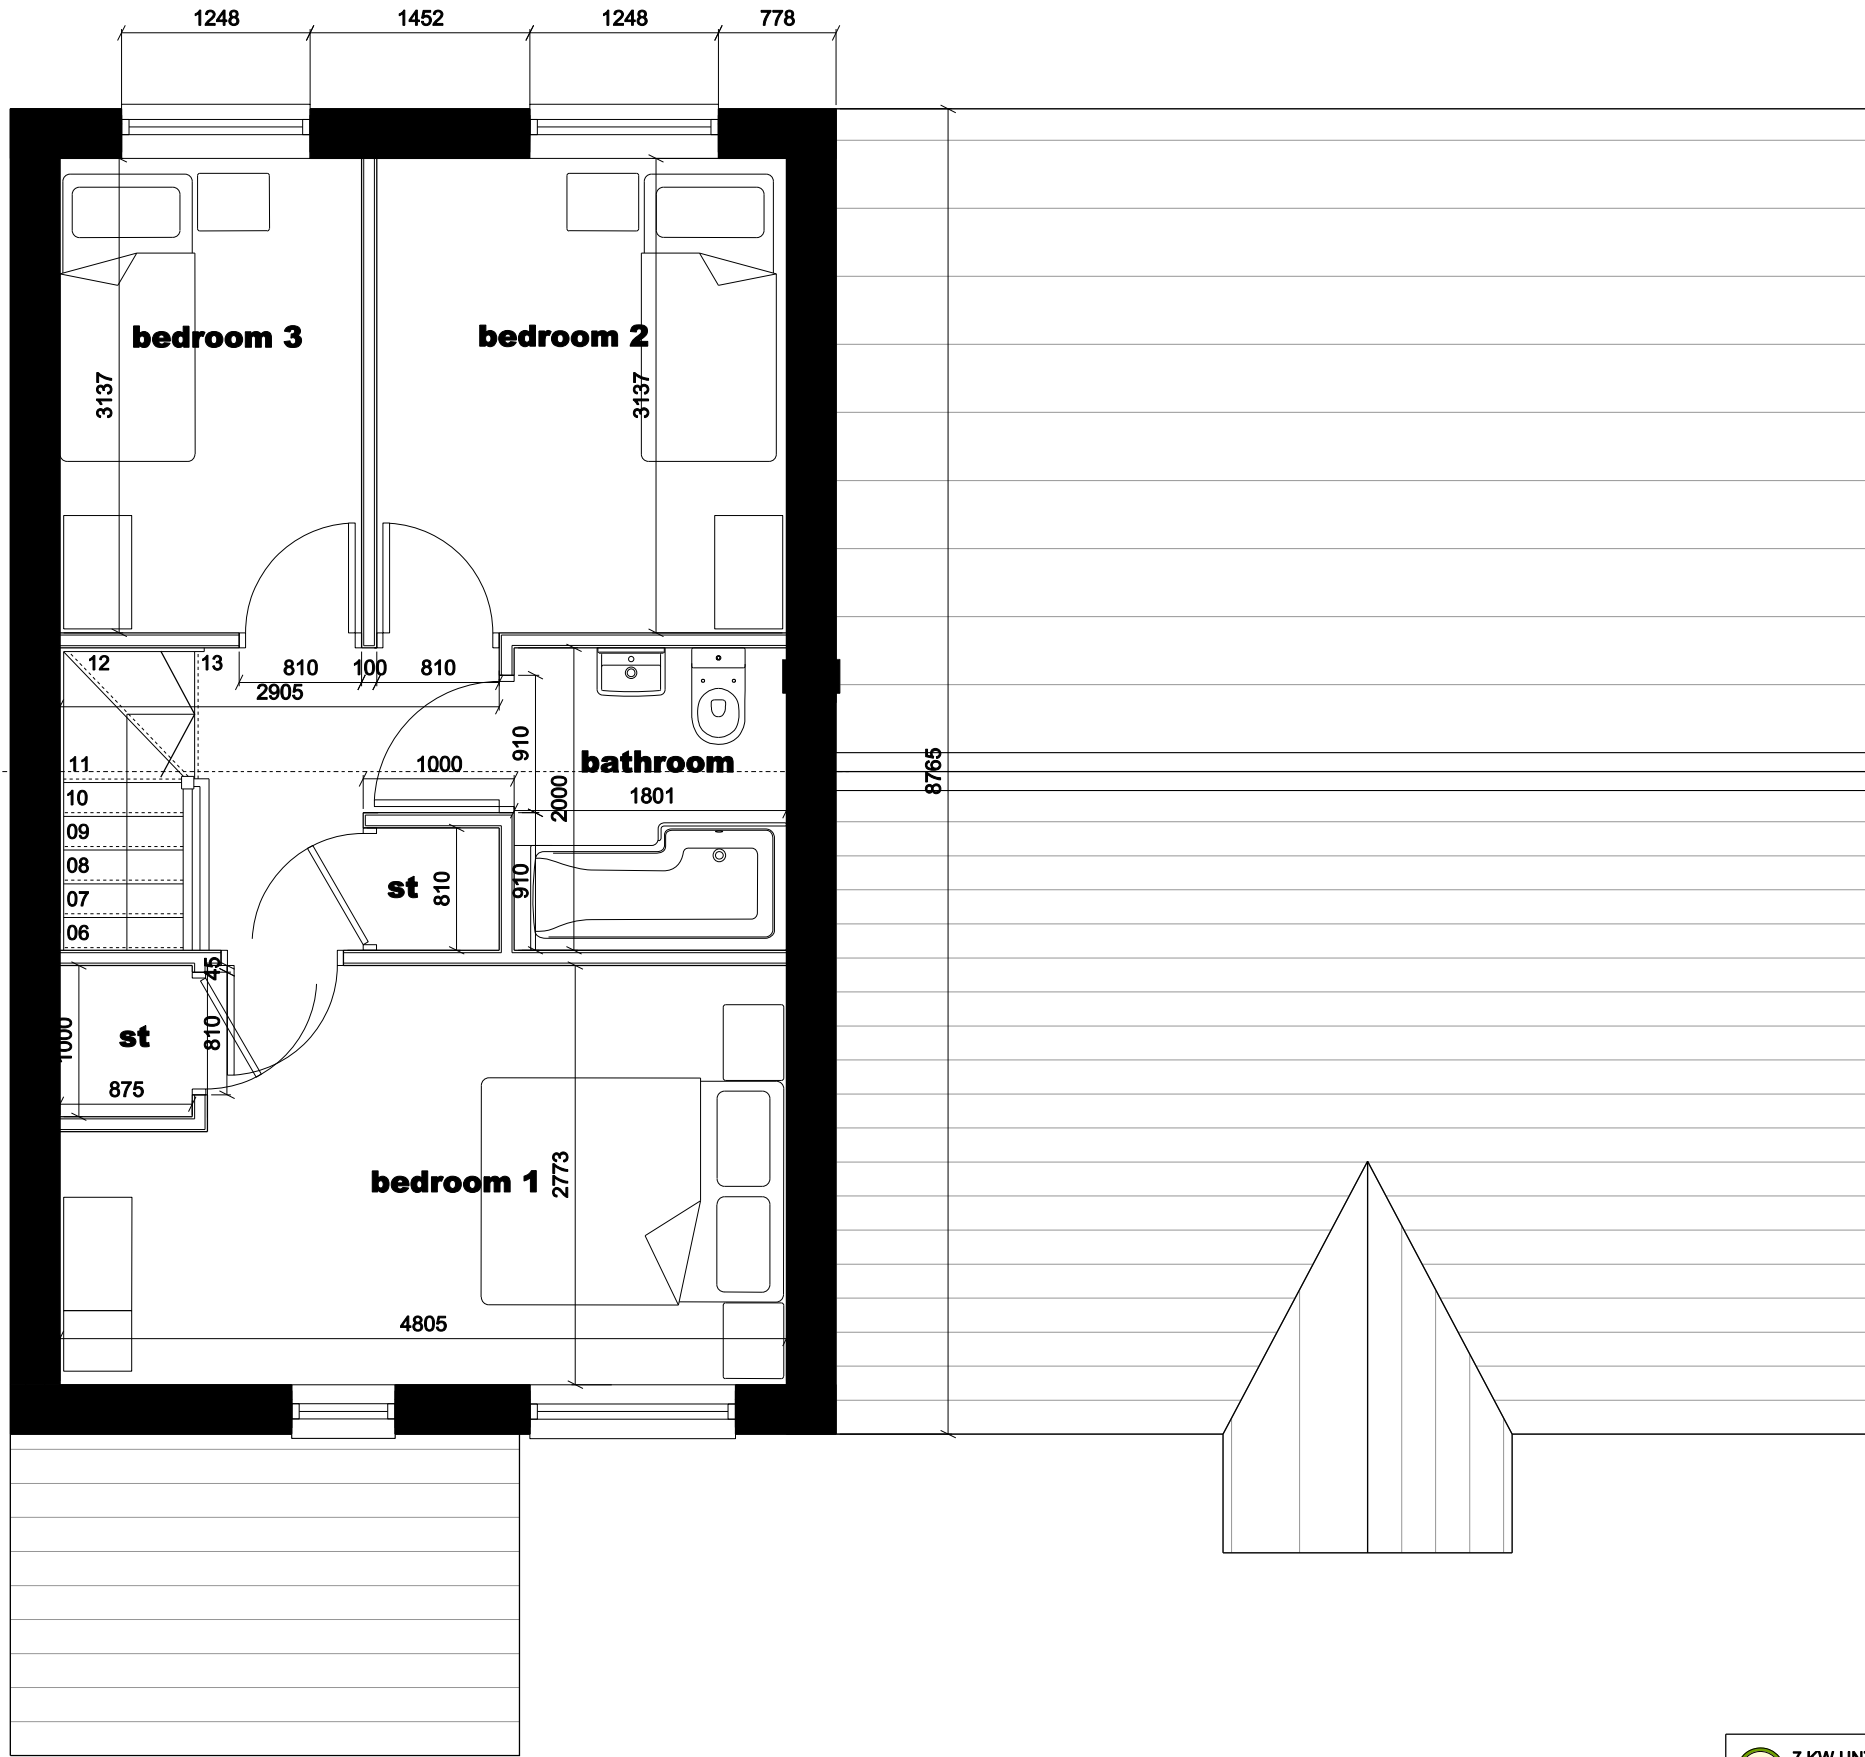

FIRST FLOOR PLAN



Scale Bar 1:50

500 1000 1500 2000 2500

PROJECT Former Gas Depot Ward Street, Precot L34 6HJ		DATE FEB 2025	
DRAWING TITLE PHASE 2 PROPOSED HOUSE TYPES PLOTS 6 & 7		DRAWN DC	
PURPOSE PLANNING APPLICATION		PROJECT No. 230/050/018	SHEET NO & REVISION 052
		SCALE 1:50	SHEET SIZE A1



RIBA 
Chartered Practice

SNOW architects Ltd, Suite 8 Church House, Hanover Street, Liverpool, L1 3DN tel 0151 703 0500 www.snowarchitects.co.uk
© The design information in this report and drawings remain the copyright of SNOW architects Ltd
All dimensions to be checked on site prior to commencement of the works.

revisions:-