
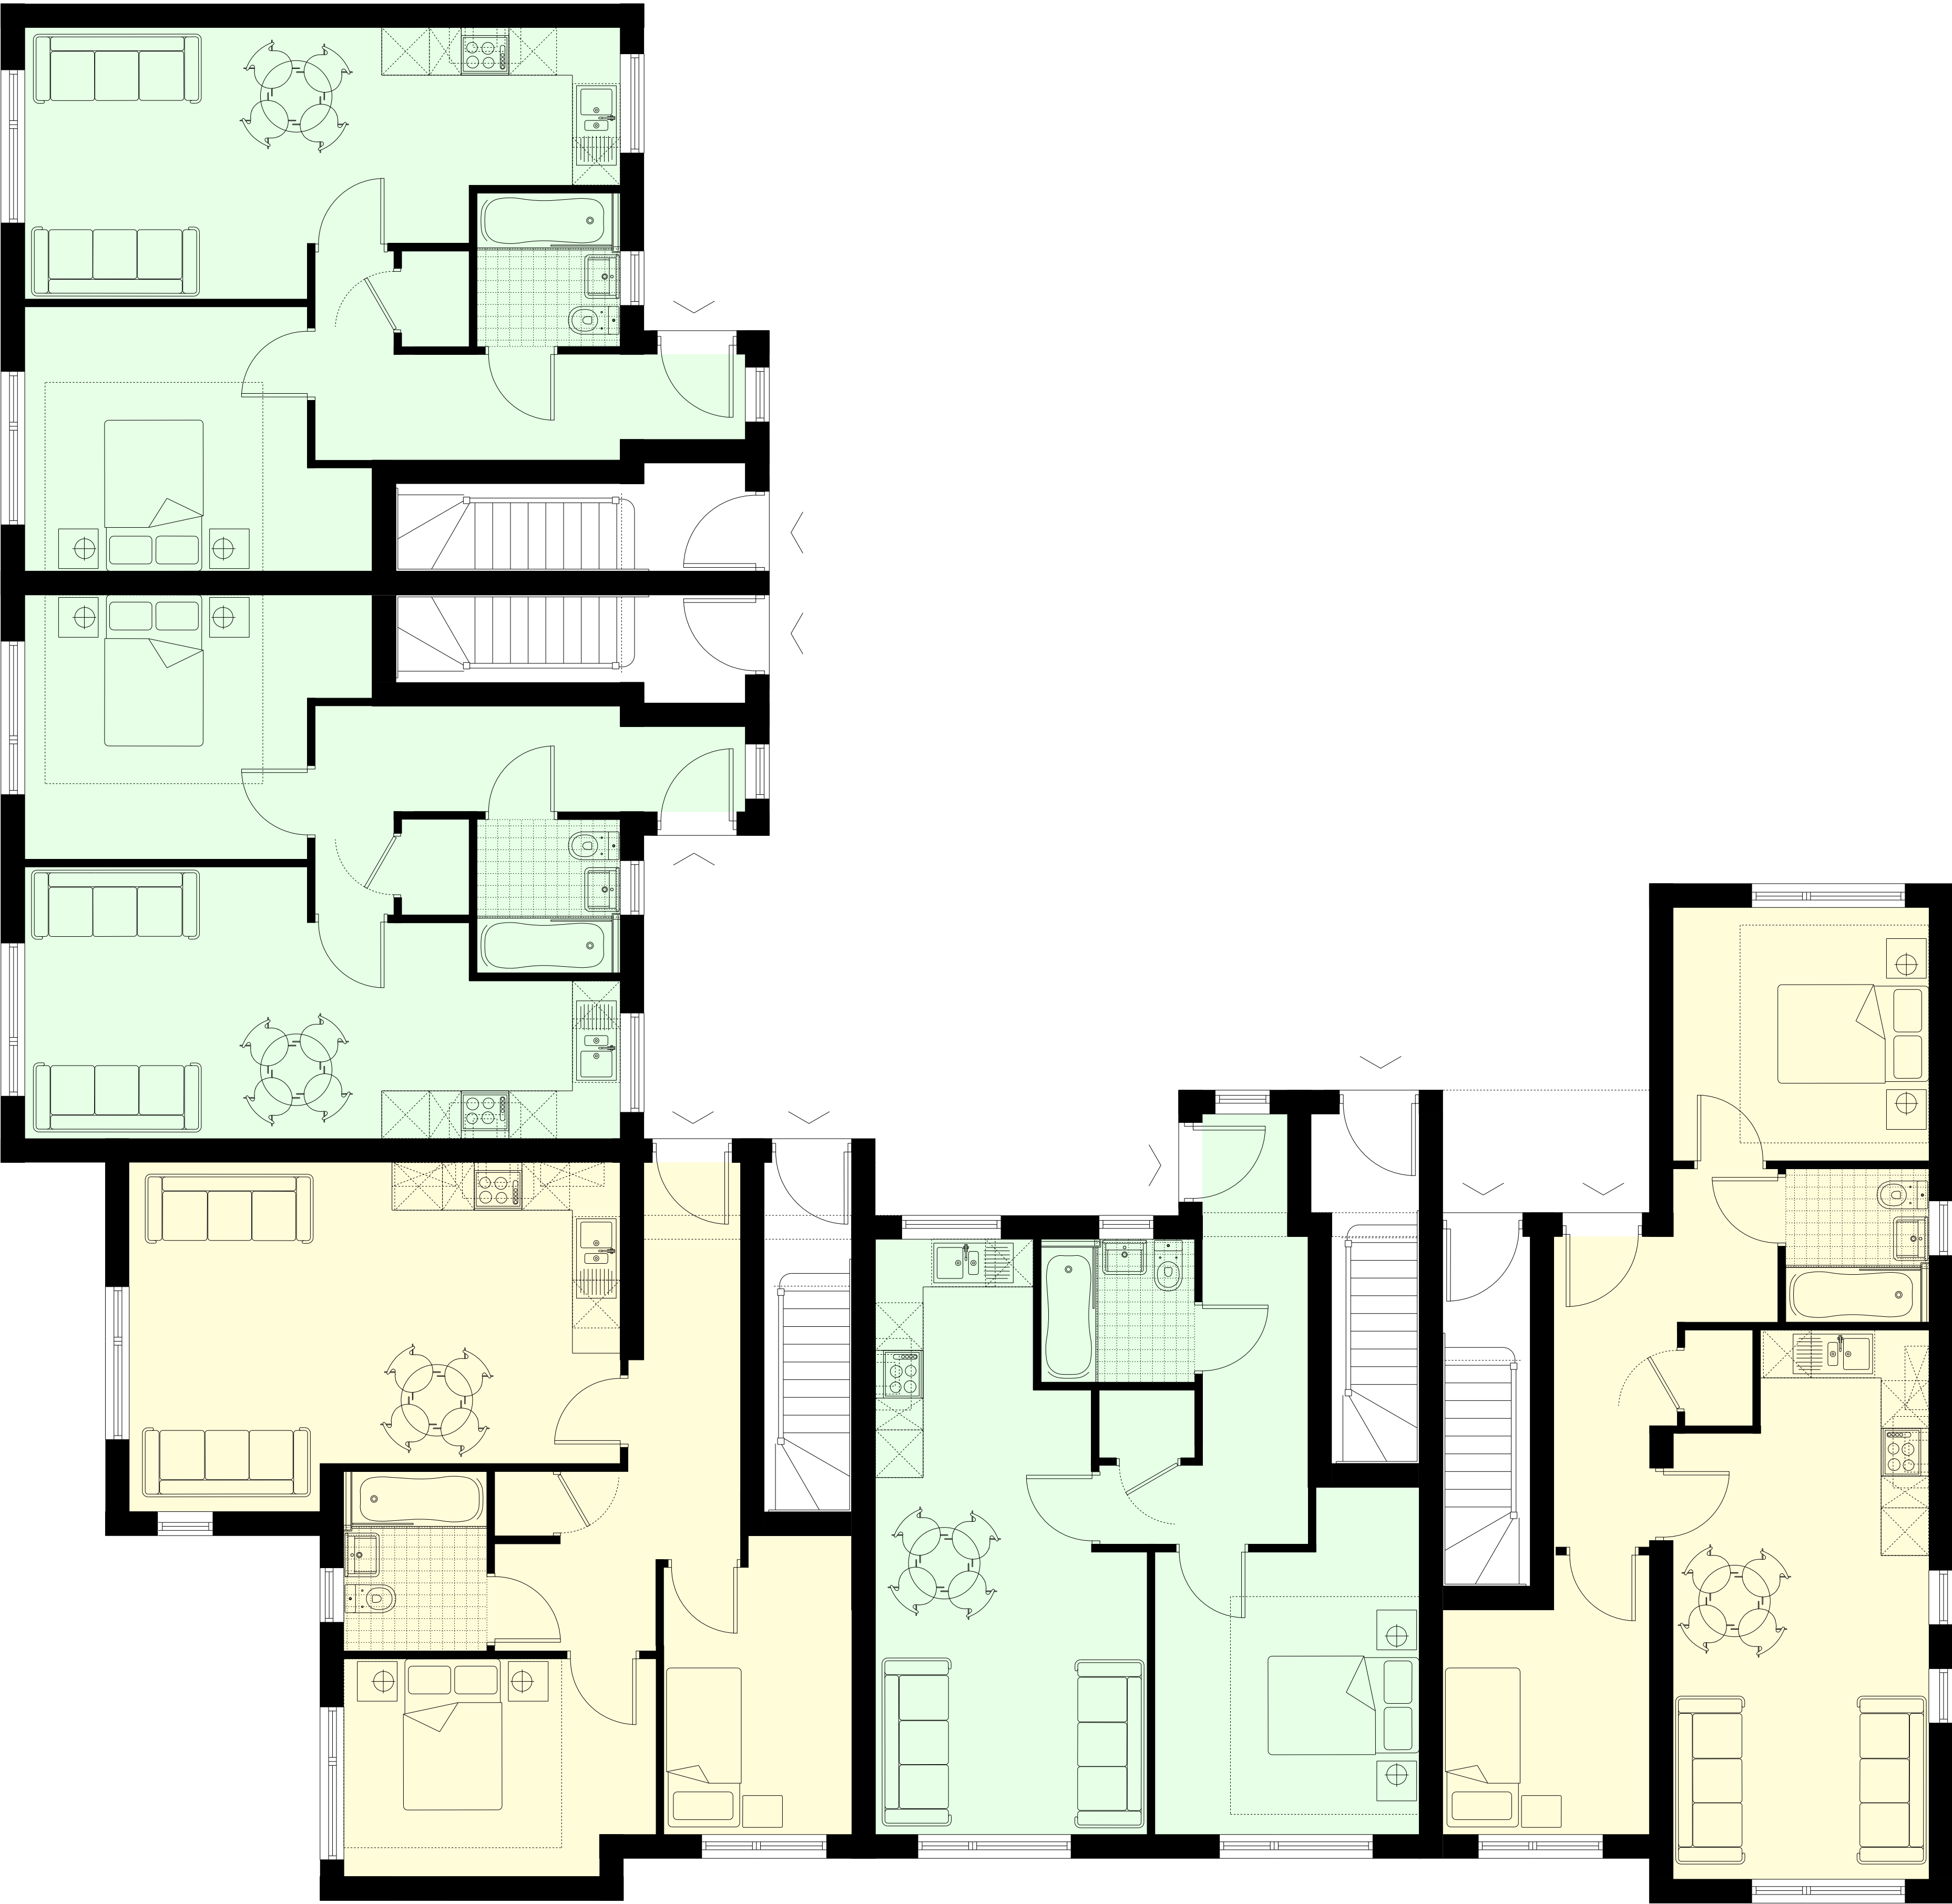


 

RIBA 

Chartered Practice

SNOW architects Ltd, Suite 8 Church House, Hanover Street, Liverpool, L1 3DN tel 0151 703 0500 www.snowarchitects.co.uk
© The design information in this report and drawings remain the copyright of **SNOW** architects Ltd
All dimensions to be checked on site prior to commencement of the works.

revisions:-

		PROJECT Former Gas Depot Ward Street, Precot L34 6HJ		DATE FEB 2025	
DRAWING TITLE PHASE 1 BLOCK B GROUND FLOOR PLAN		DRAWN DC		SCALE 1:100	
PURPOSE PLANNING APPLICATION		PROJECT No. 230/050/018		DRG NO & REVISION 103	