



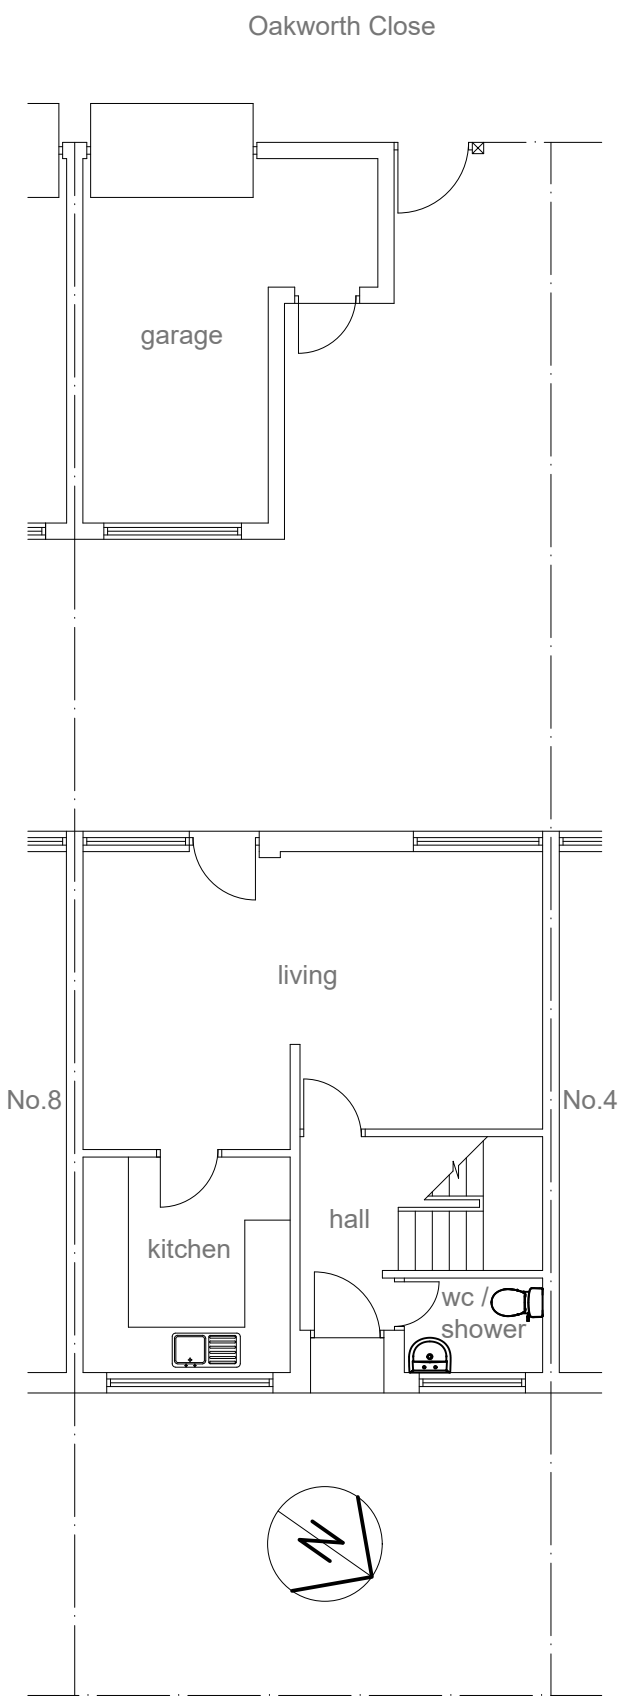


Existing ground floor plan and site plan @ 1:100 scale




Existing rear elevation @ 1:100 scale

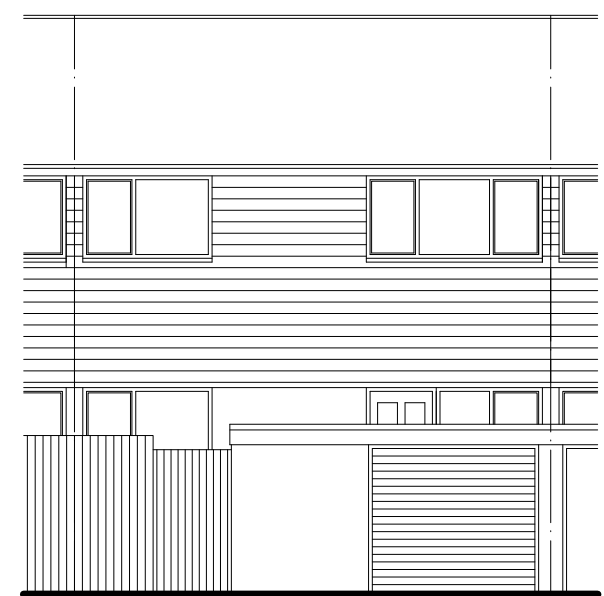

Existing rear (Oakworth Close) elevation @ 1:100 scale

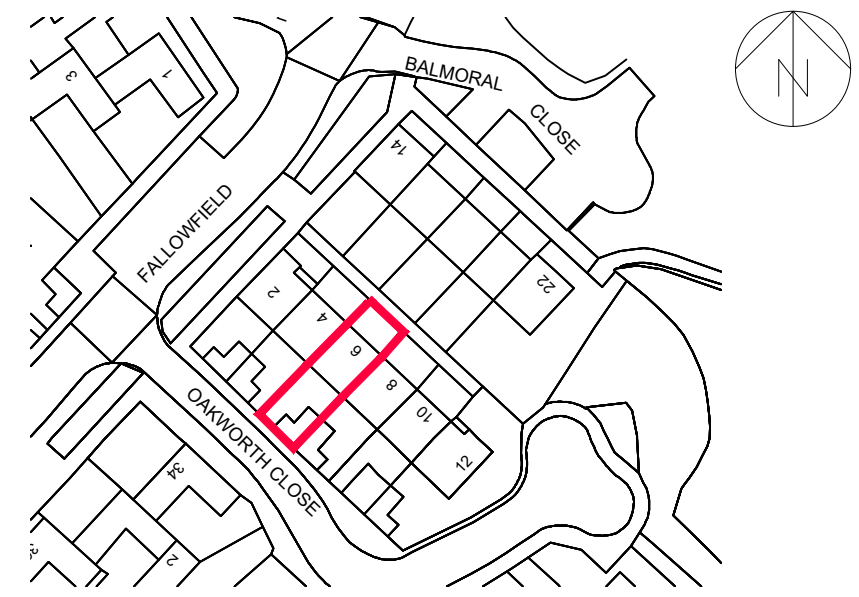

Location Plan @ 1:1250 scale

 

Project:	
PROPOSED SINGLE STOREY REAR BEDROOM EXTENSION	
at:	
6 BALMORAL CLOSE	
KIRKBY, L33 1ZH	
for:	
Mstr. JACOB KELLY	
EXISTING LAYOUT & LOCATION PLAN	
Scale:	1:100 & 1:1250
Date:	March 2024
Drawing Number:	512038-01
Revision:	