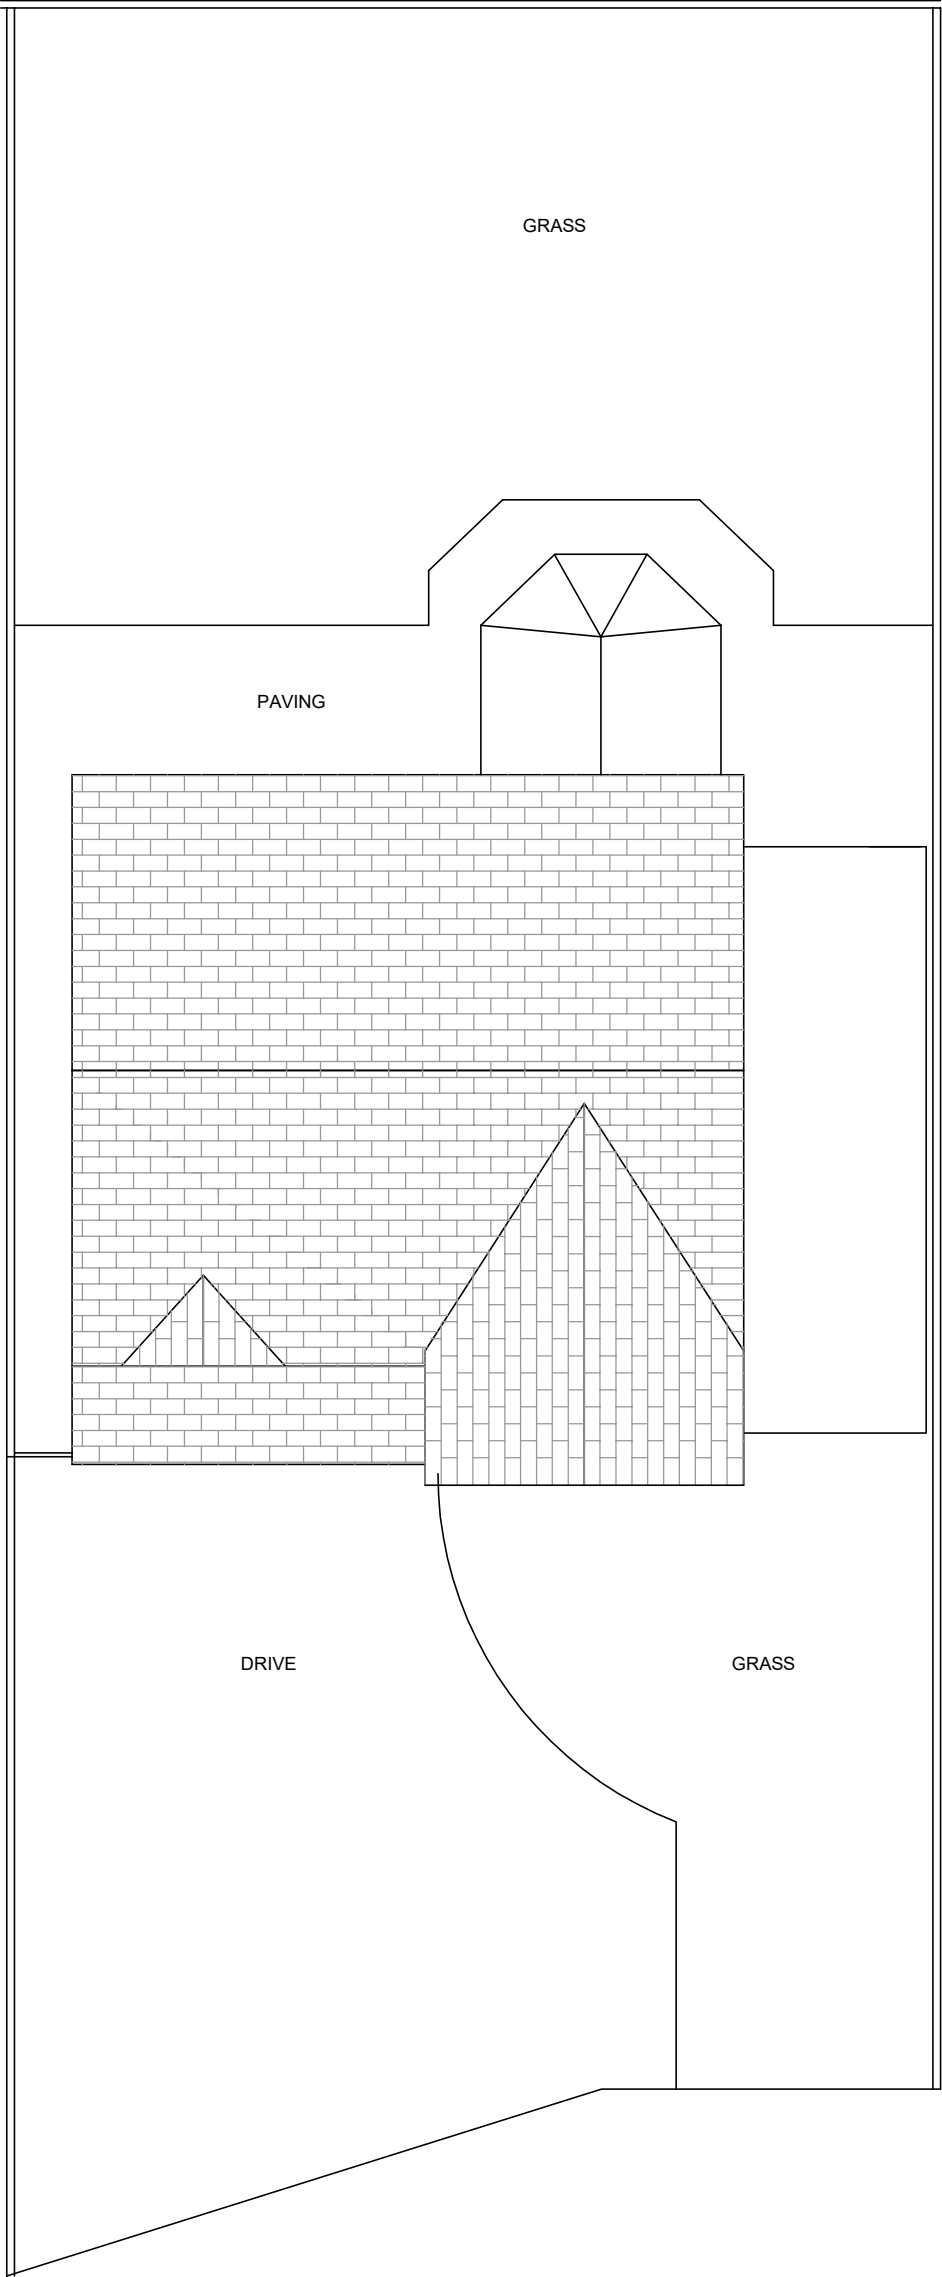


PLANNING
Sphere
Architects

CLIENT RUSSELL PROJECT 5 WEXWOOD GROVE
DRAWING TITLE SITE PLAN AS EXISTING
SCALE 1:100 @ A3 DATE MAY 2024 DRAWING NO.1728.02

PLANNING APPLICATION DRAWINGS
These drawings are to be used for planning purposes only.
These drawings are not to be used as construction drawings.
Any other surrounding buildings and roads are not to be scaled off these drawings.