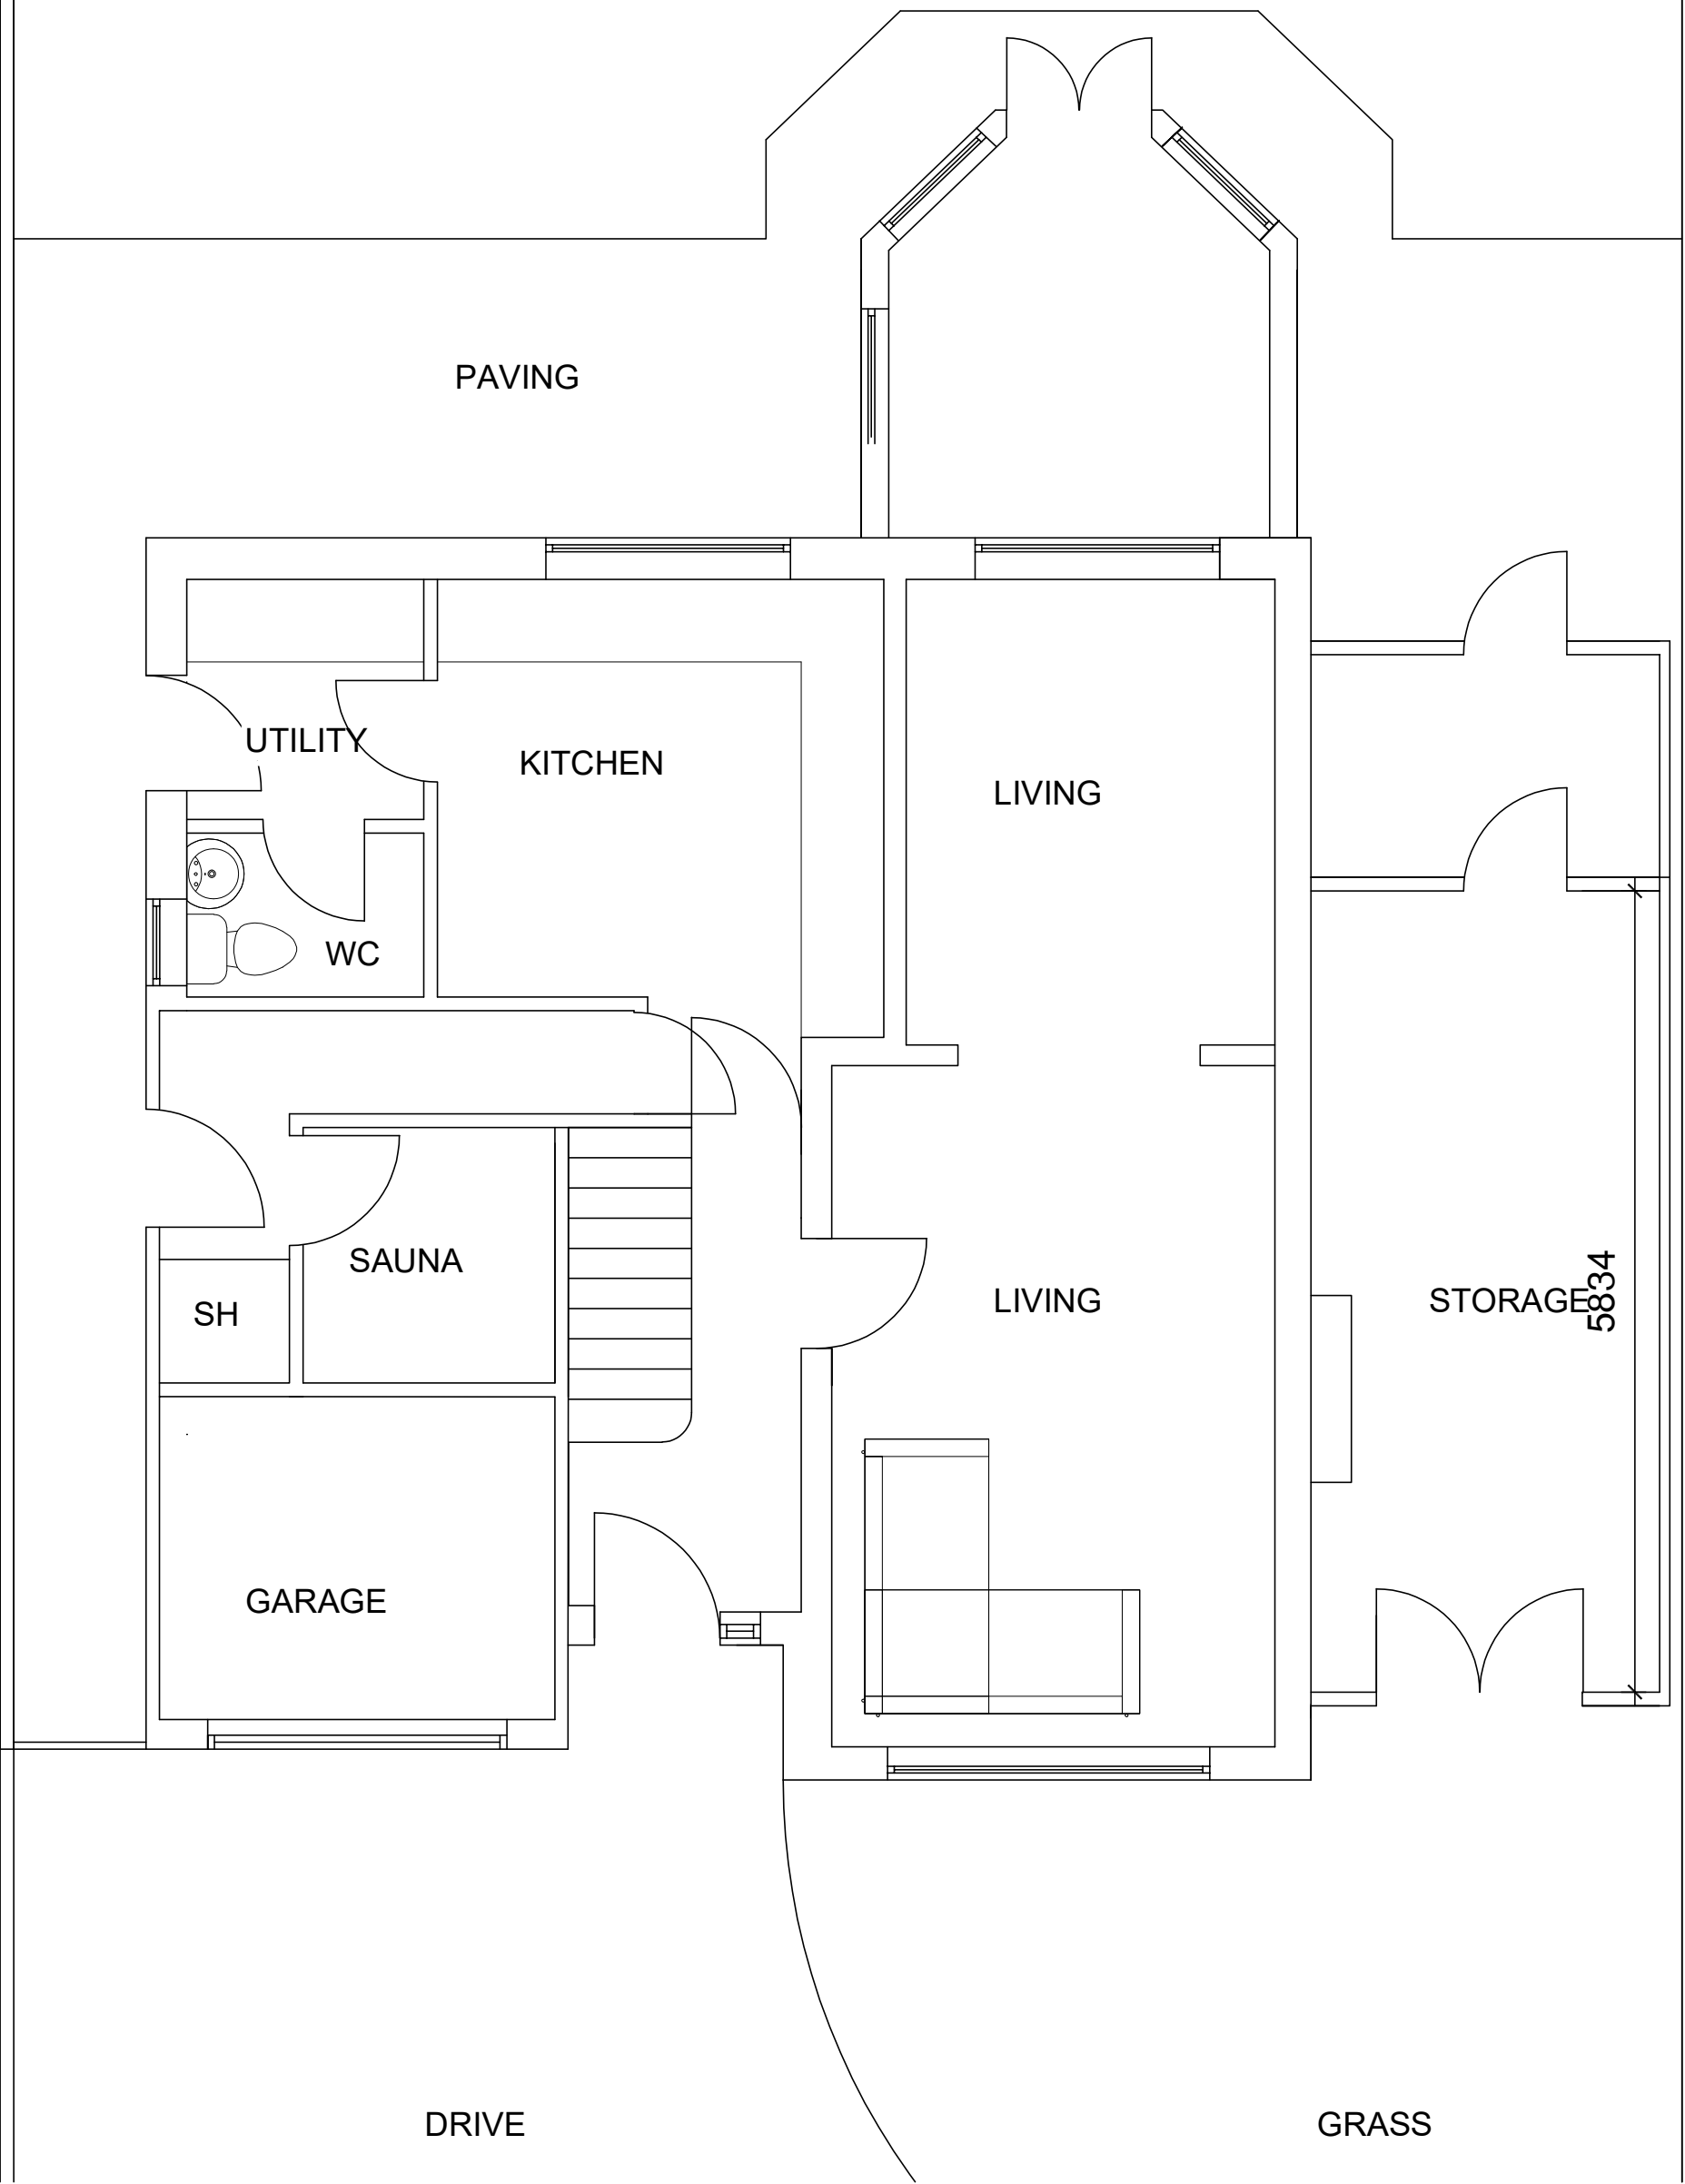


PLANNING
Sphere
Architects

CLIENT PENDLEBURY PROJECT 5 WEXWOOD GROVE

DRAWING TITLE GROUND FLOOR PLAN AS EXISTING

SCALE 1:50 @ A3 DATE MAY 2024 DRAWING NO.1728.03

PLANNING APPLICATION DRAWINGS

These drawings are to be used for planning purposes only.

These drawings are not to be used as construction drawings.

Any other surrounding buildings and roads are not to be scaled off these drawings.