




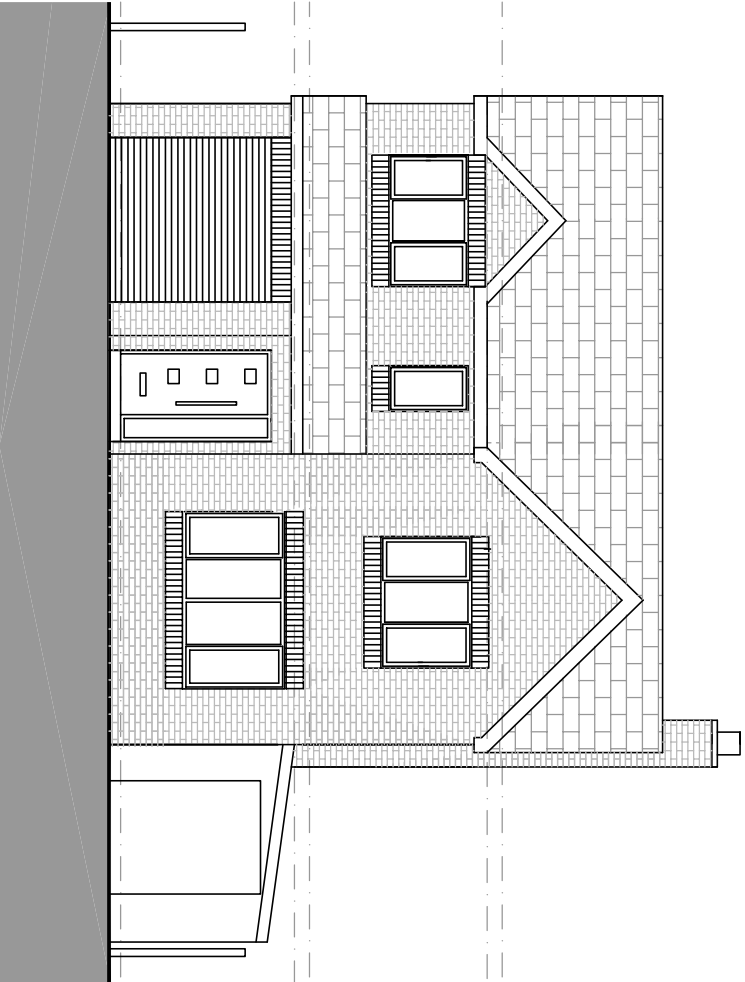


EXISTING FRONT ELEVATION

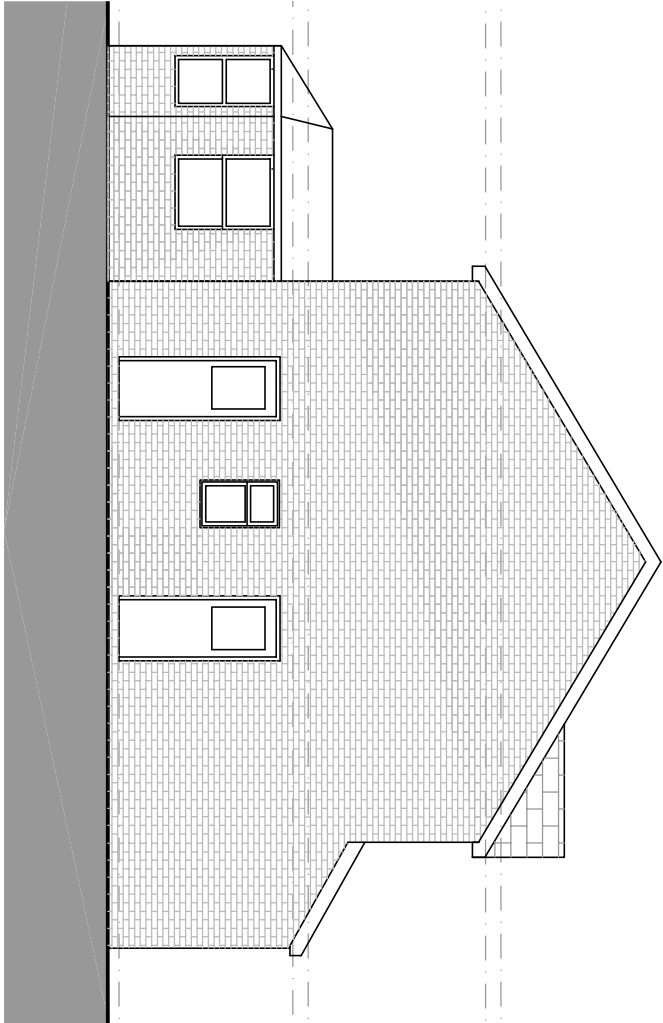


EXISTING SIDE ELEVATION

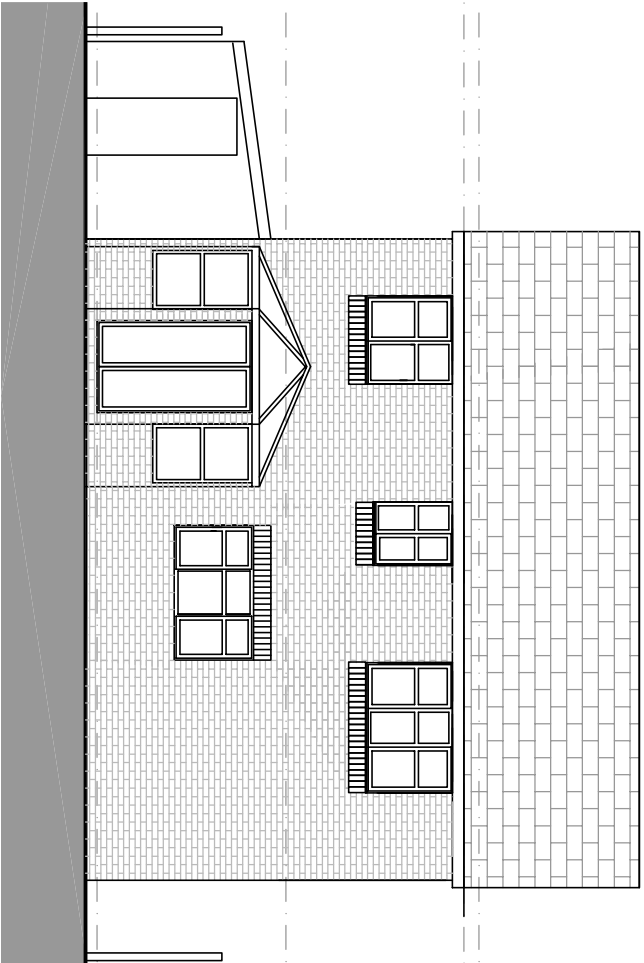

EXISTING REAR ELEVATION

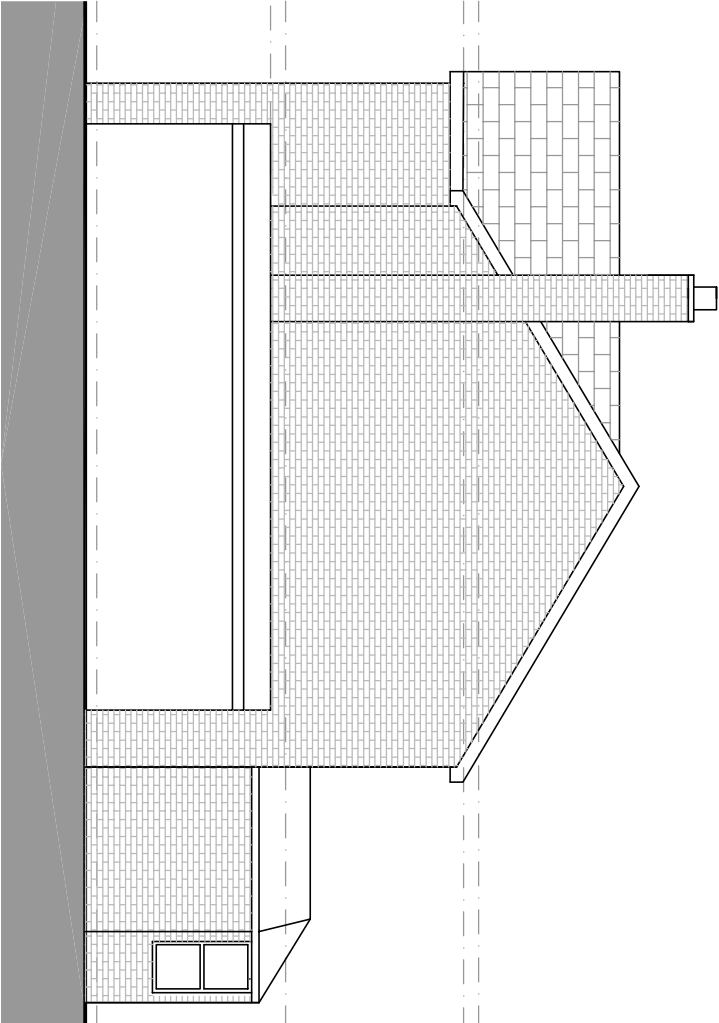

EXISTING SIDE ELEVATION

 

PLANNING APPLICATION DRAWINGS
These drawings are to be used for planning purposes only.
These drawings are not to be used as construction drawings.
Any other surrounding buildings and roads are not to be scaled off these drawings.

PLANNING
Sphere
Architects

CLIENT PENDLEBURY PROJECT 5 WEXWOOD GROVE

DRAWING TITLE ELEVATIONS AS EXISTING

SCALE 1:100 @ A3 DATE MAY 2024 DRAWING NO.1728.05