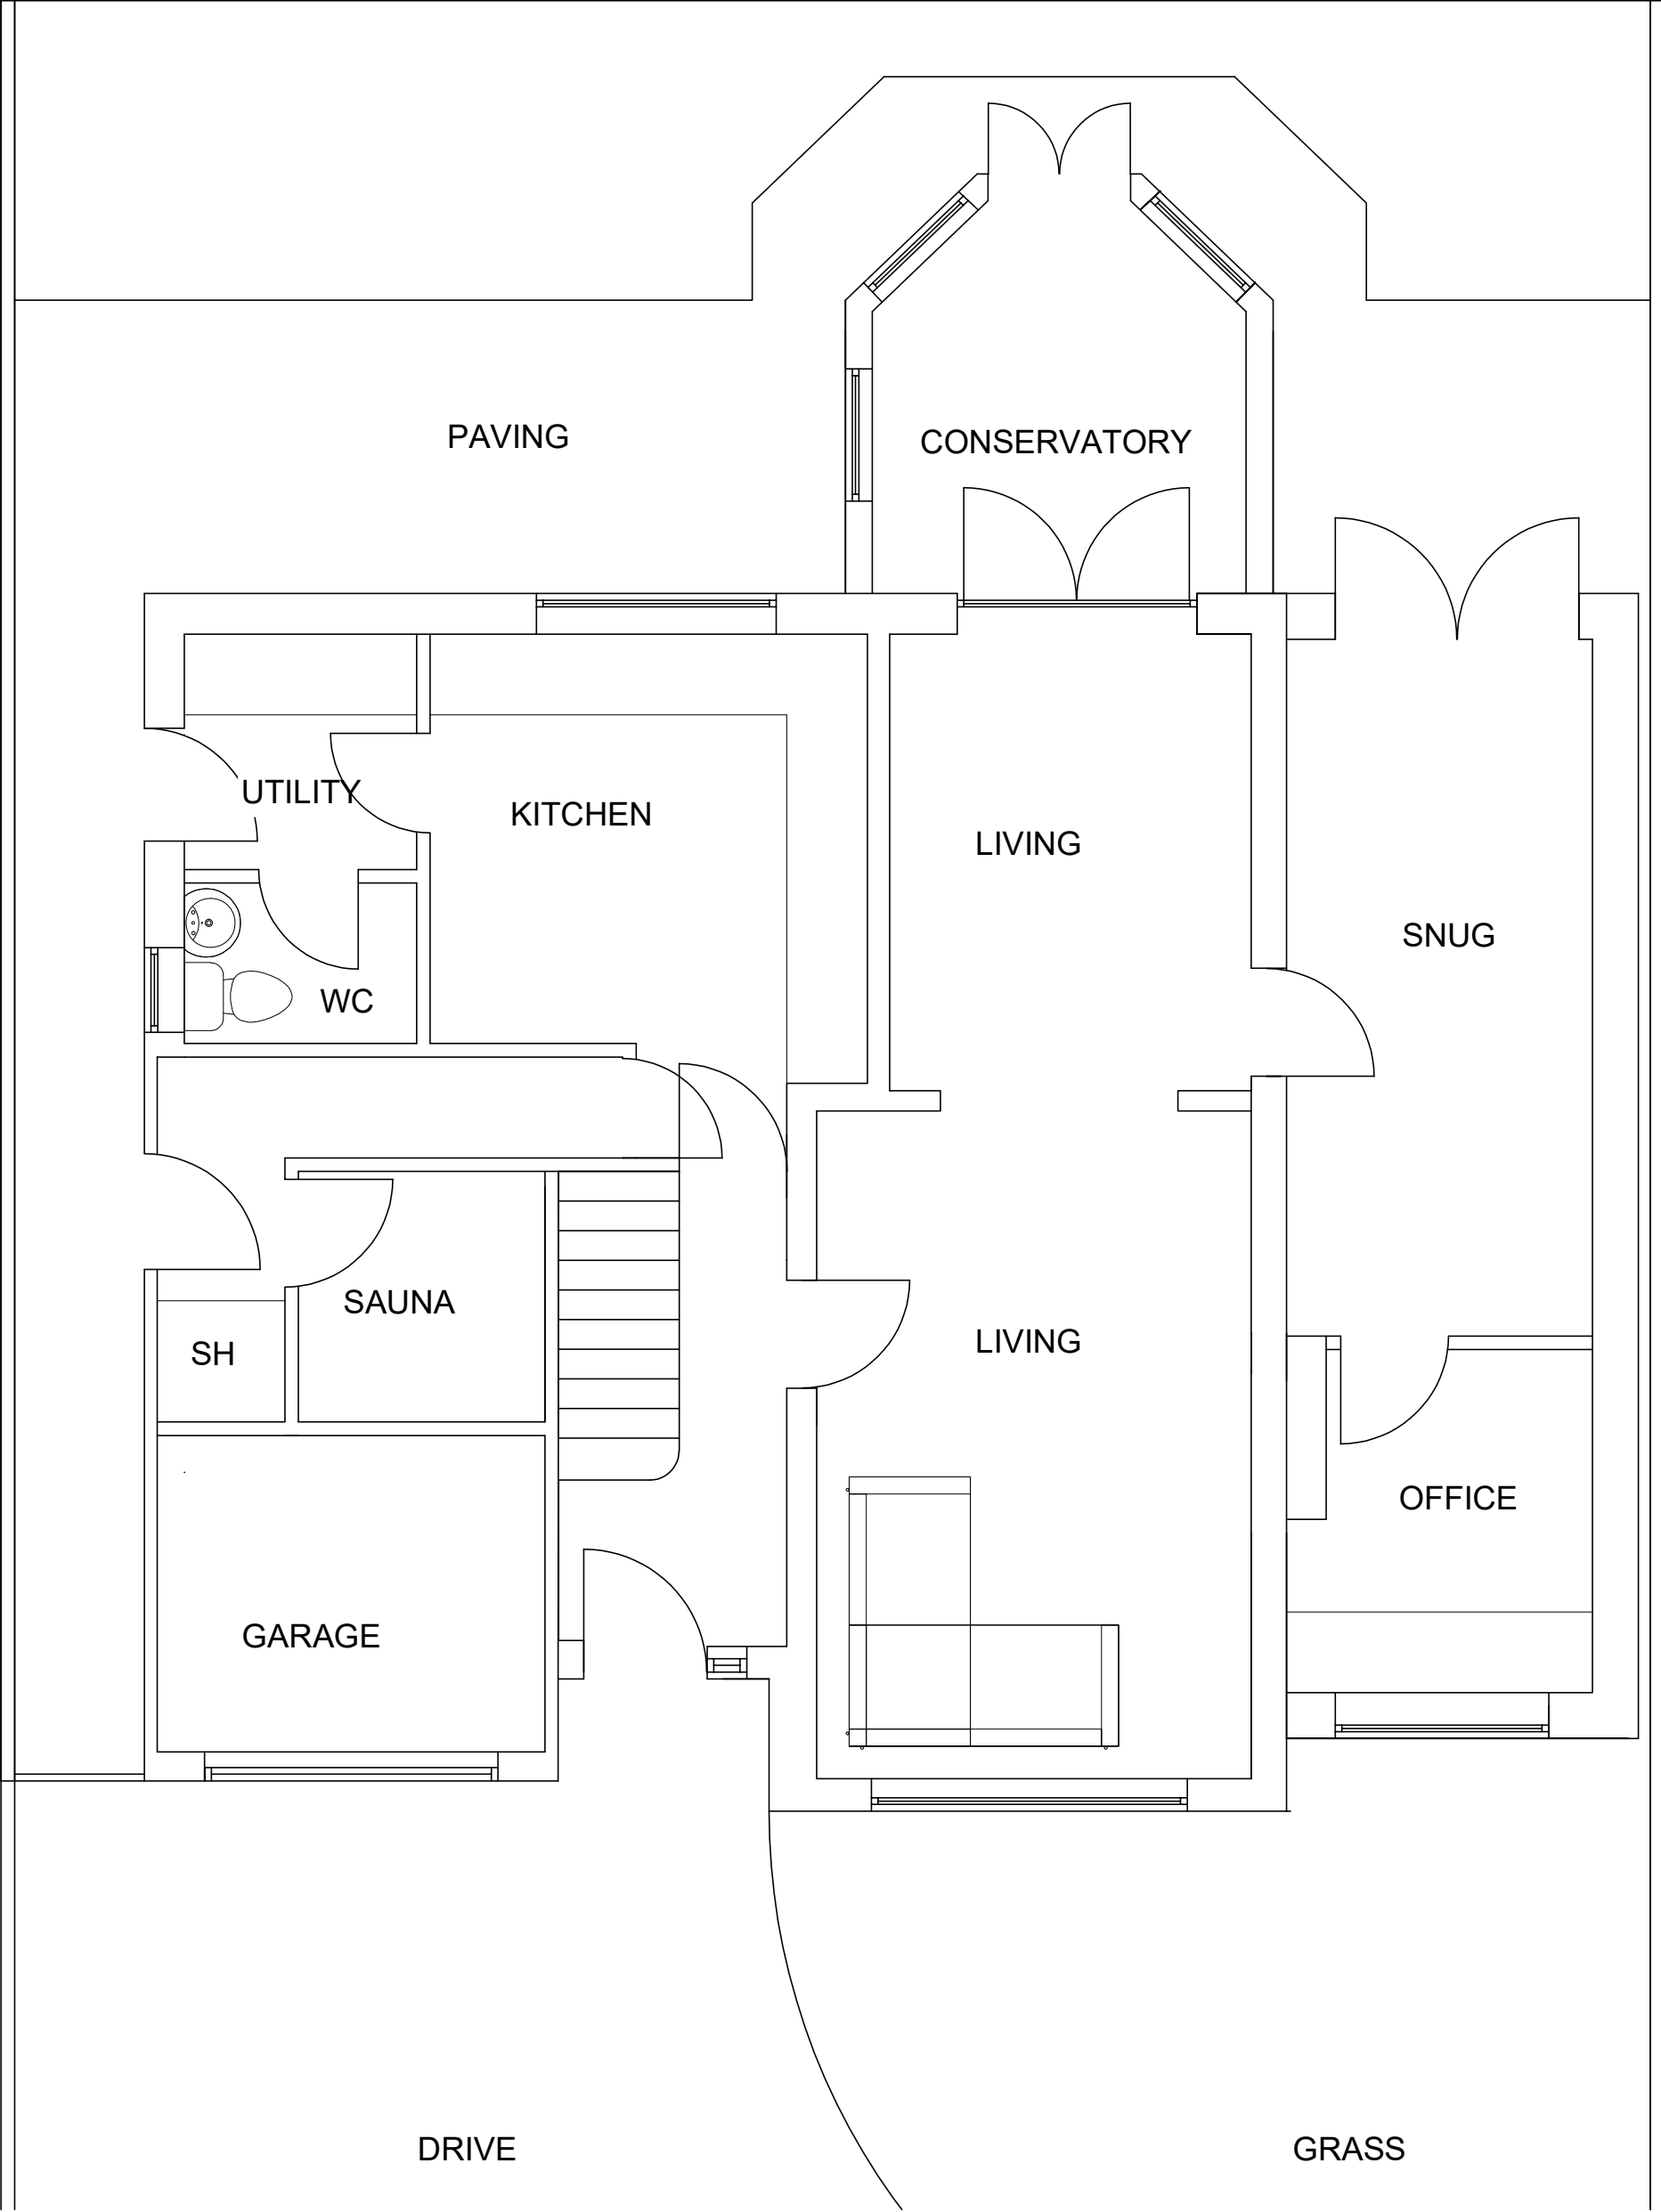


PLANNING
Sphere
Architects

CLIENT	PENDLEBURY	PROJECT	5 WEXWOOD GROVE
DRAWING TITLE	GROUND FLOOR PLAN AS PROPOSED		
SCALE	1:50 @ A3	DATE	MAY 2024
		DRAWING NO.	1728.07

PLANNING APPLICATION DRAWINGS
These drawings are to be used for planning purposes only.
These drawings are not to be used as construction drawings.
Any other surrounding buildings and roads are not to be scaled off these drawings.