




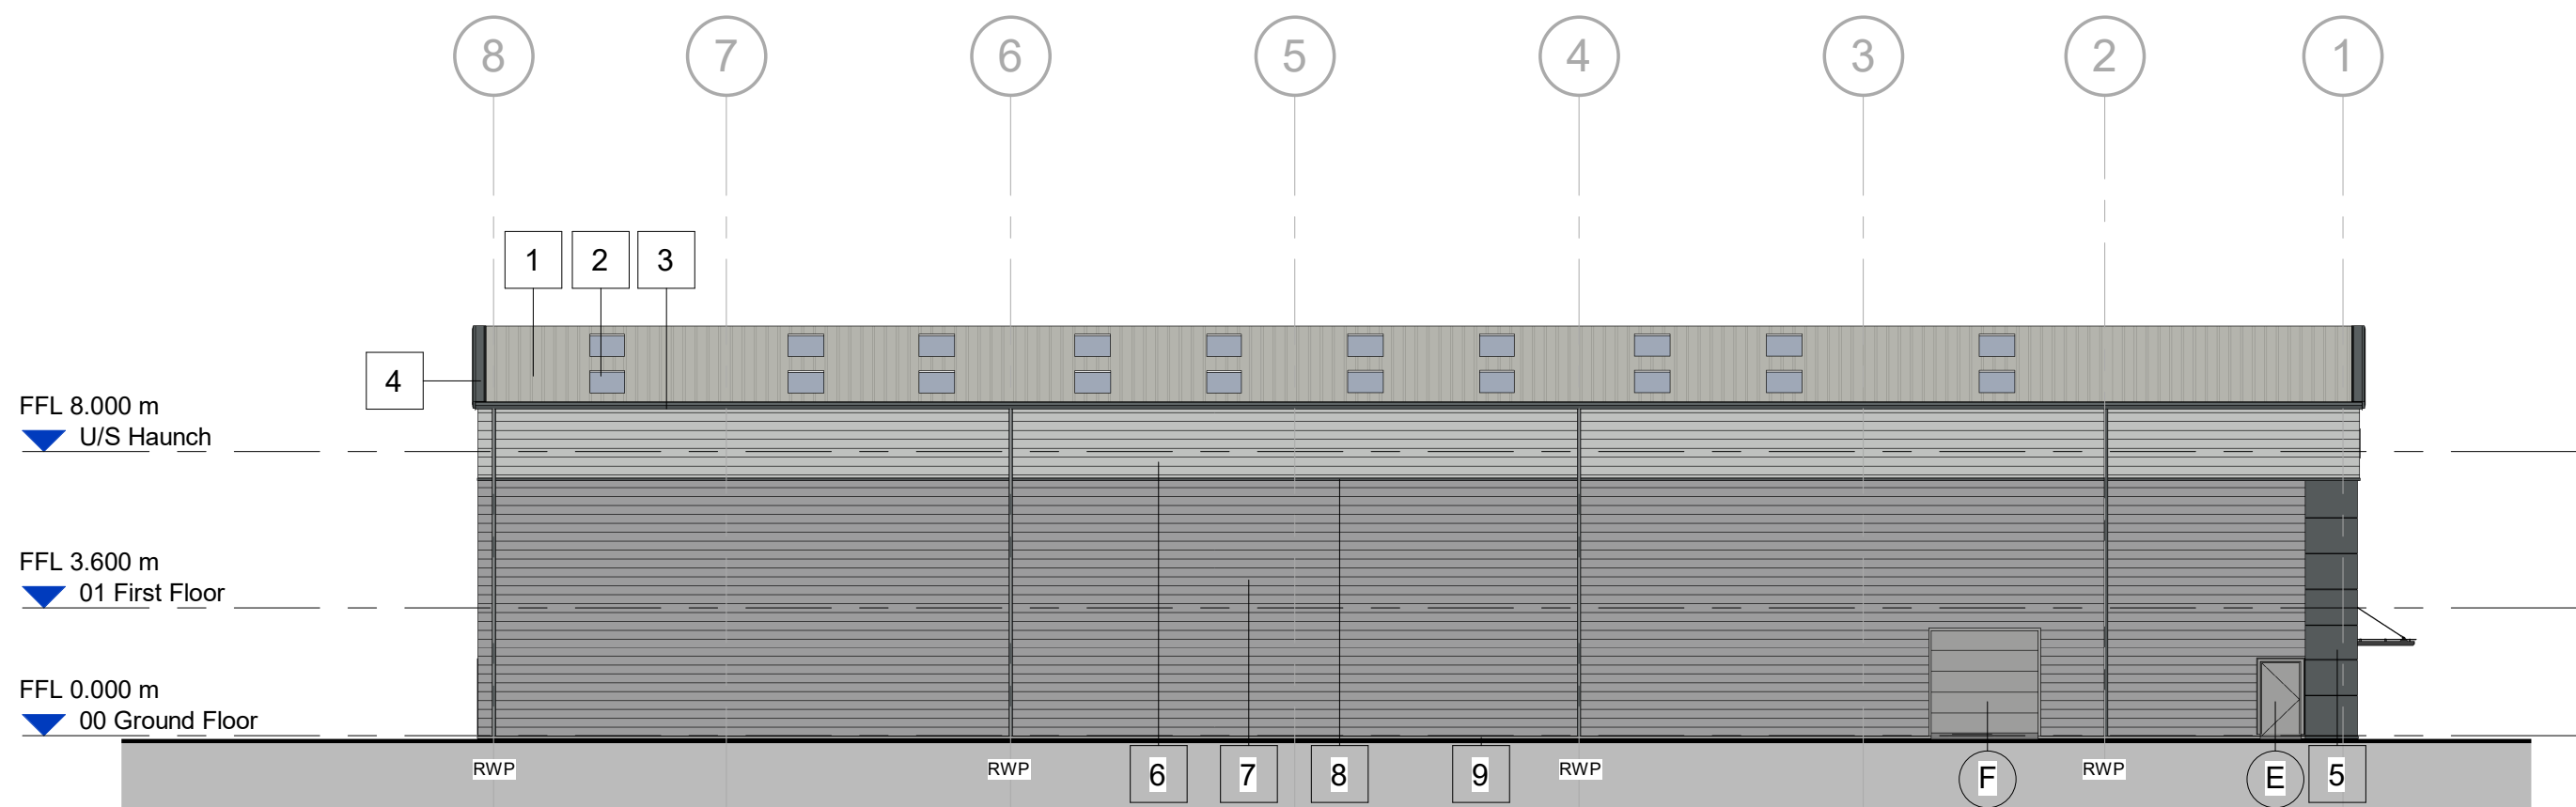


North Elevation
Scale @ 1 : 200

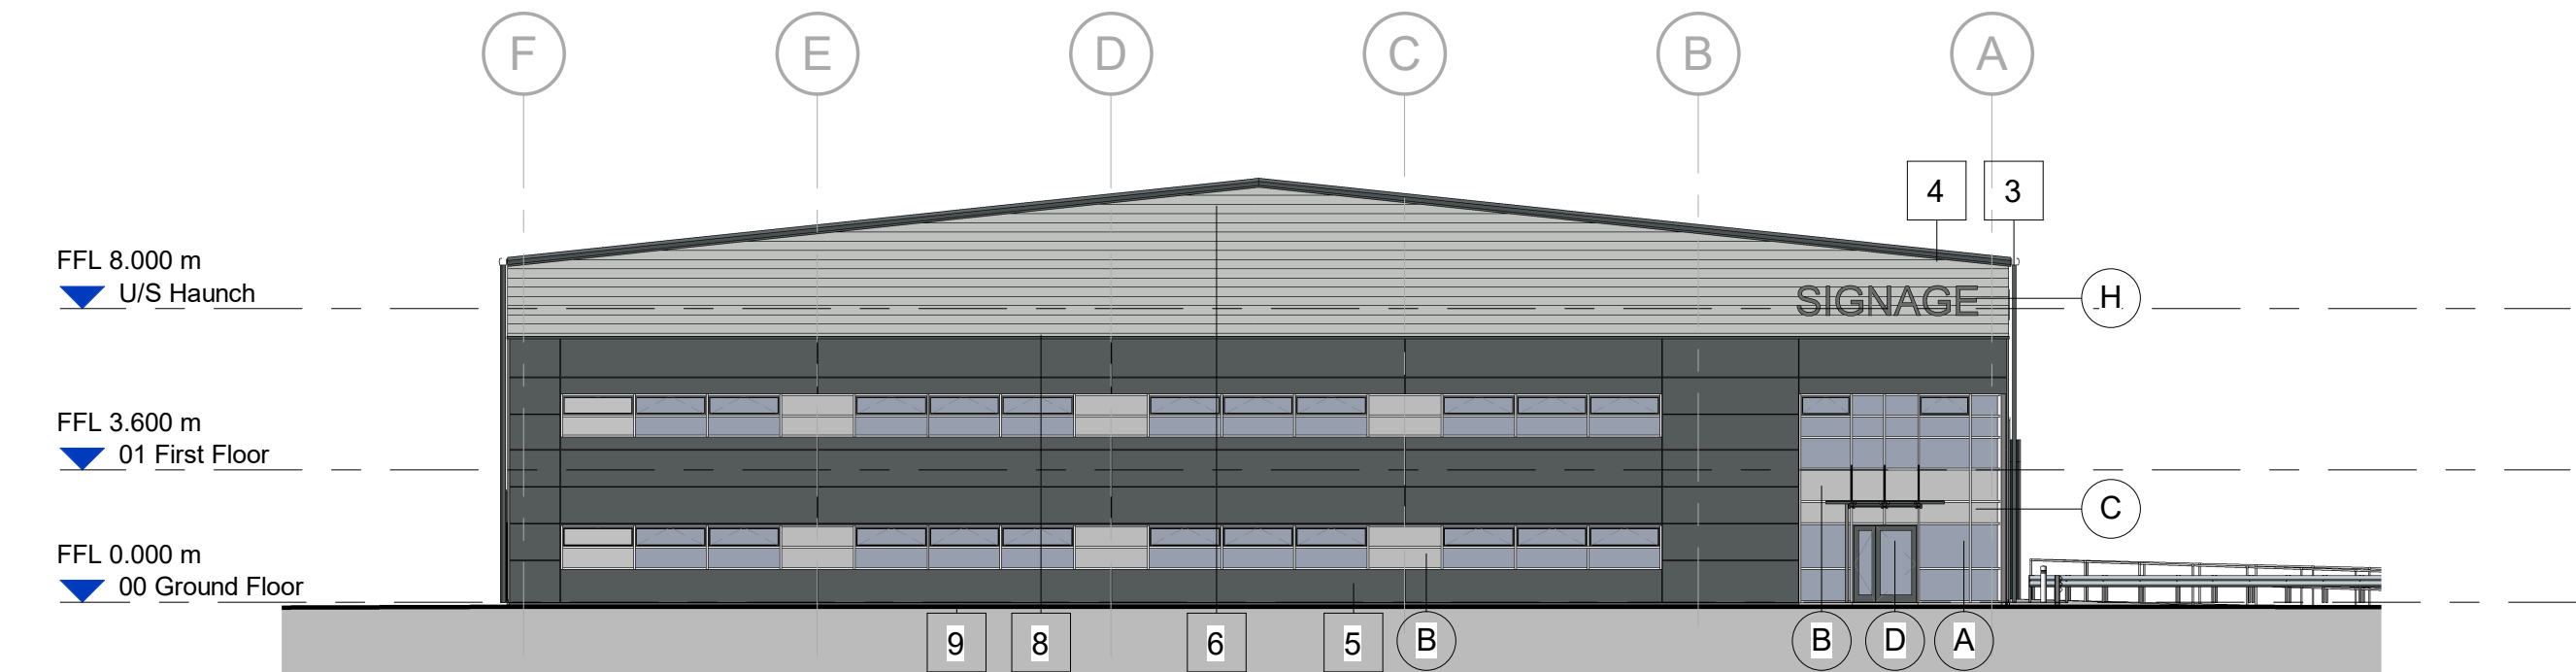

West Elevation
Scale @ 1 : 200

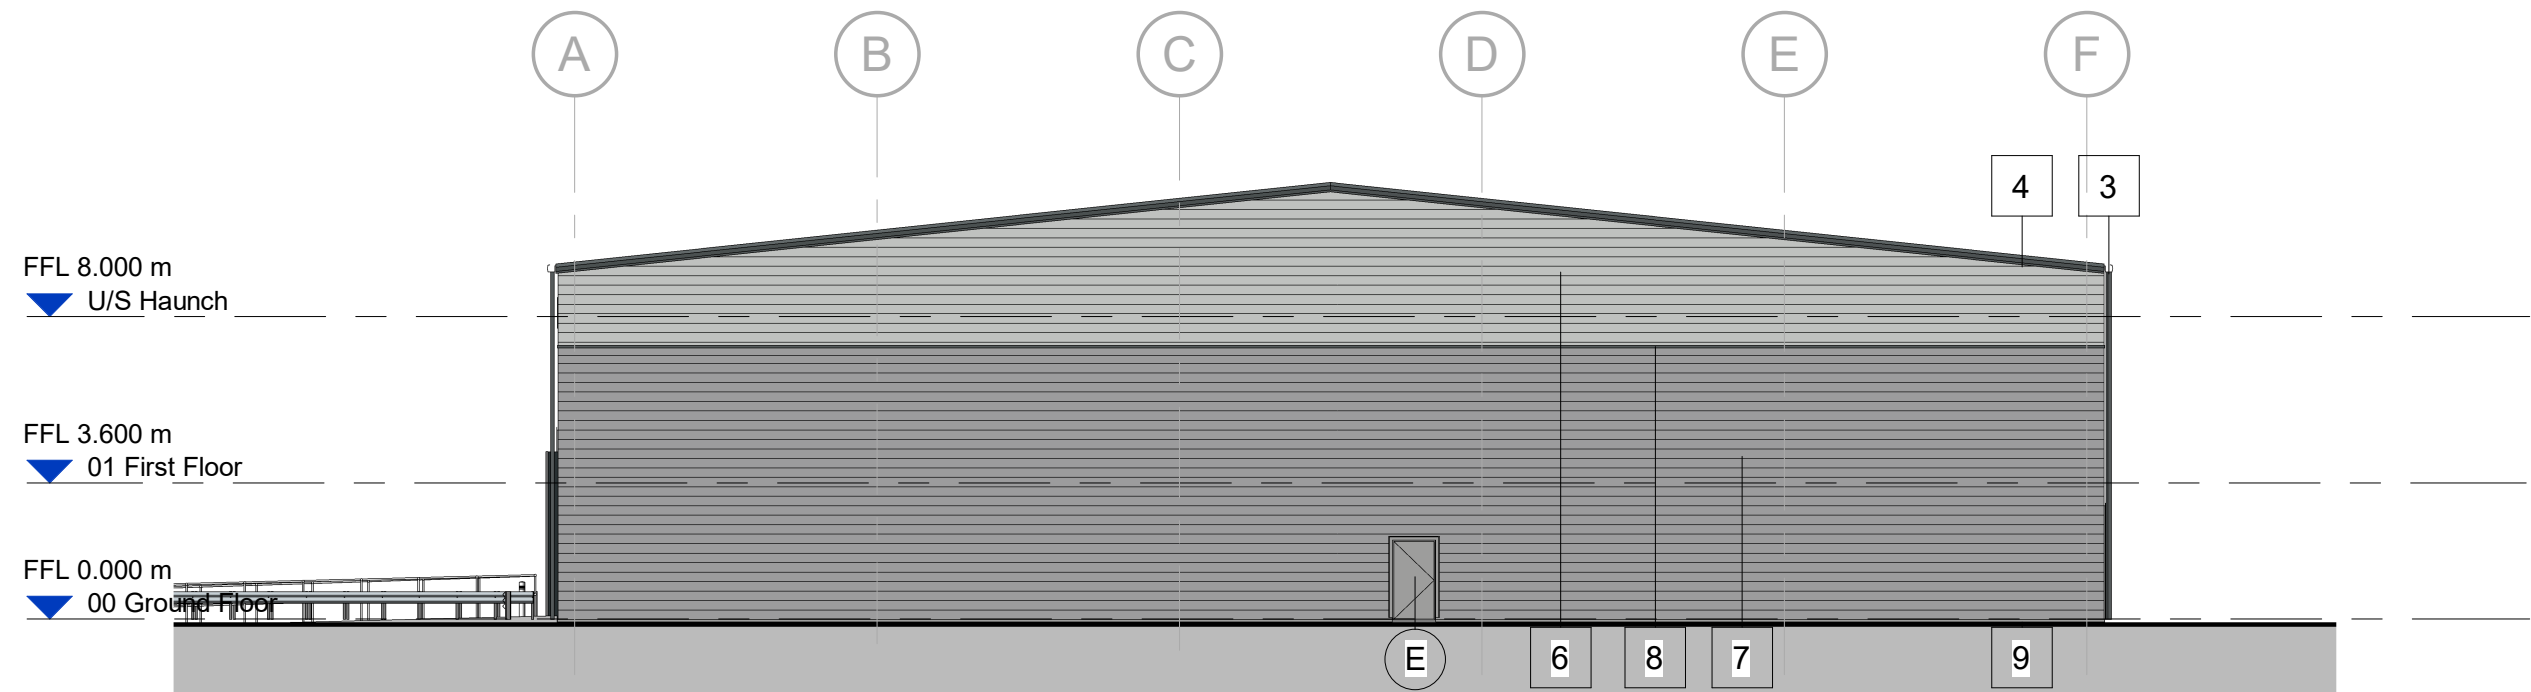

East Elevation
Scale @ 1 : 200

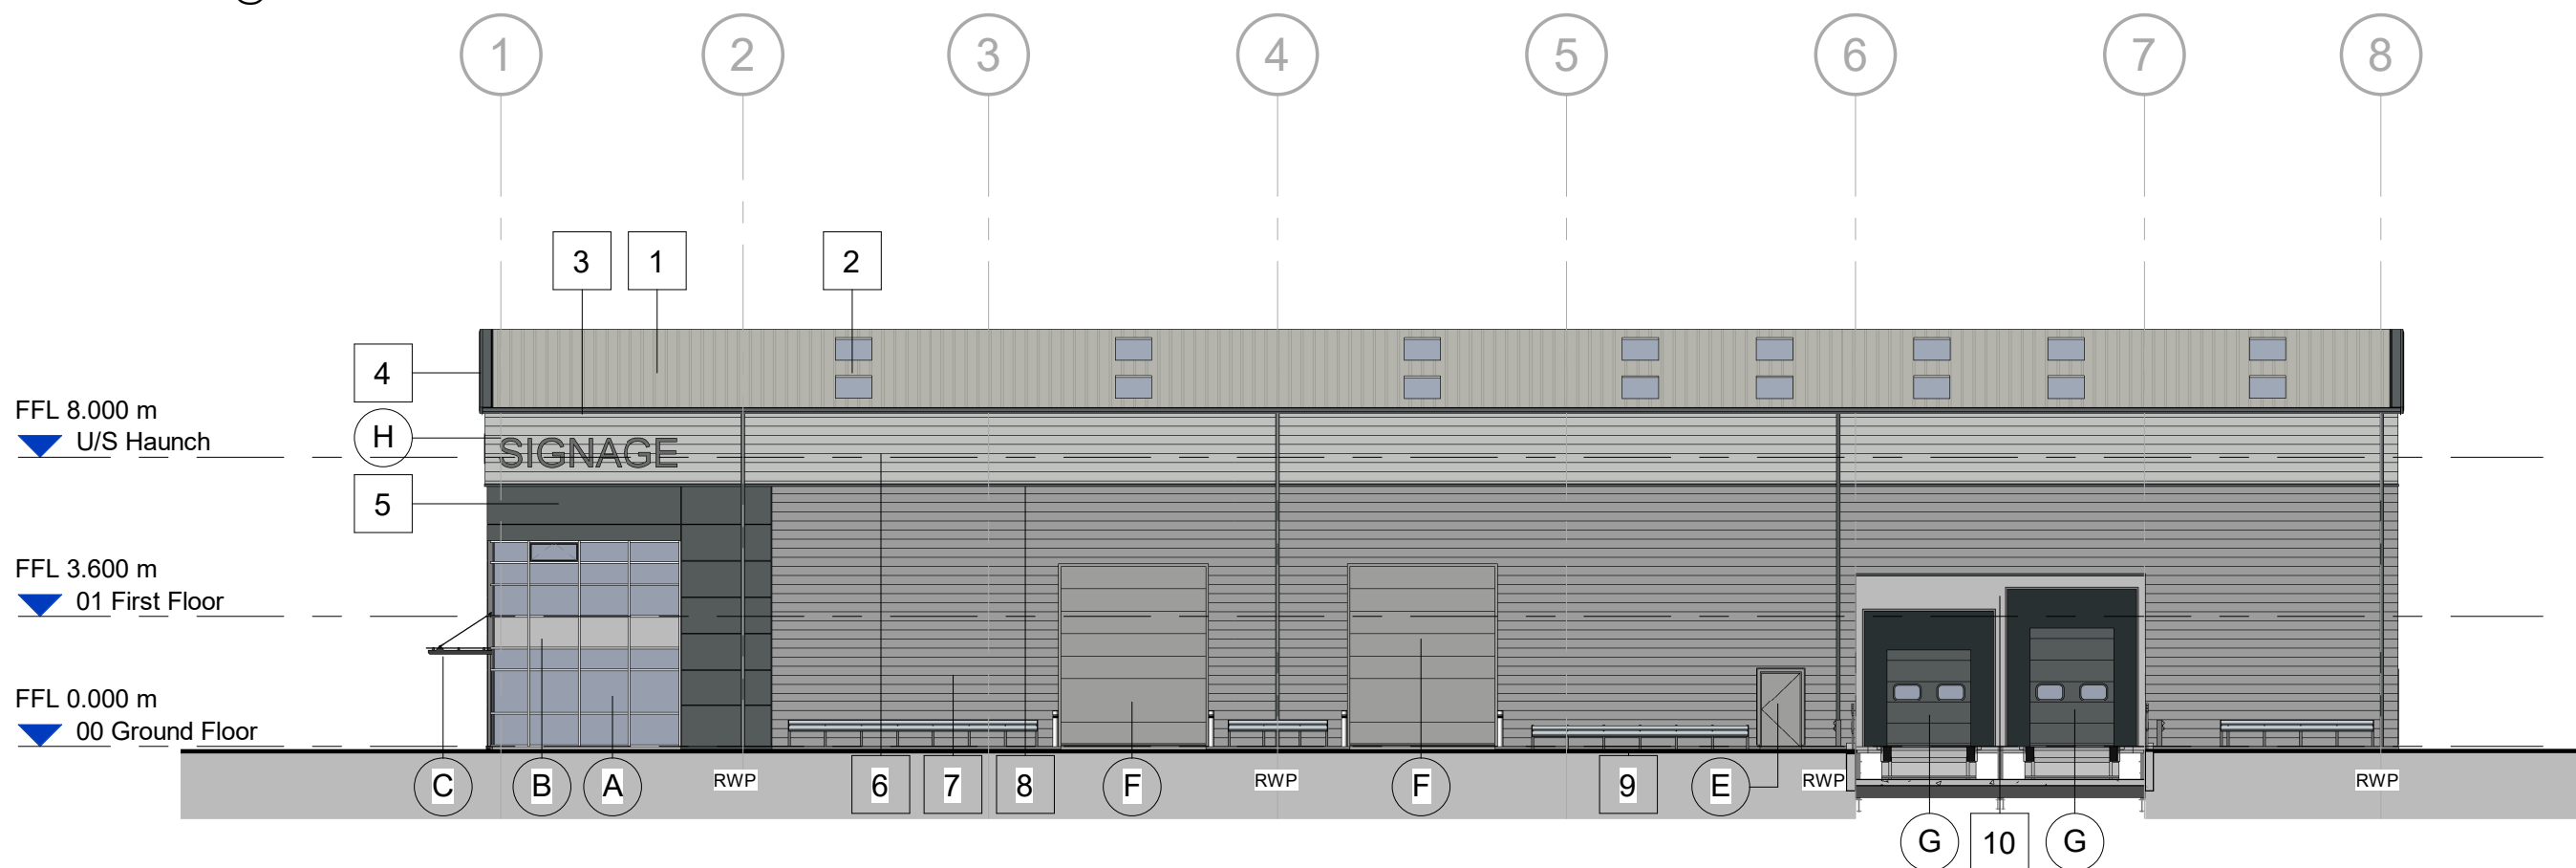

South Elevation
Scale @ 1 : 200

BUILDING FABRIC - MATERIALS SCHEDULE

- | | | | |
|----|---|---|--|
| 1 | Roof Cladding
Colour: Goosewing Grey (RAL 080 70 05) | A | Glazing – Type 1, Curtain Wall stick system
Aluminium framed, PPC Basalt (RAL 7012)
Double glazed infill units |
| 2 | Rooflights
GRP, in-plane, non-fragile, triple skinned
Translucent | B | Glazing – Type 2, Window section
Aluminium framed, PPC Basalt (RAL 7012)
Double glazed infill units
Glass 'look-a-like' spandrel panels where indicated |
| 3 | Rainwater Goods & Gutters (square)
Outboard, proprietary plastisol coated pressed metal
Basalt (RAL 7012) | C | Office Entrance – Canopy
Cantilevered Glazing, matched to Curtain Walling
Steel arm supports, PPC Basalt (RAL 7012) |
| 4 | Verge Flashing
Profiled plastisol coated pressed metal
Basalt (RAL 7012) | D | Office Entrance – Personnel Access Doorset
Aluminium framed (TB), PPC Basalt (RAL 7012)
Double glazed infill units (matched to Curtain Wall) |
| 5 | Wall Cladding – Type 1, Micro-Rib ProfileWall Panel
Basalt (RAL 7012) | E | Personnel Access / Escape Doorset
Galvanised Steel, PPC Silver Metallic (RAL 9006)
Thermally insulated core |
| 6 | Wall Cladding – Type 2, Trapezoid Profile
Colorcoat Prisma – Oyster (RAL 7035) | F | Operational Door – Level Access
Sectional Insulated Shutter
PPC Coated finish, Grey Aluminium (RAL 9007) |
| 7 | Wall Cladding – Type 3, Trapezoid Profile
Colorcoat Prisma – Silver Metallic (RAL 9006) | G | Operational Door – Loading Door
Sectional Insulated Shutter
PPC Coated finish, Grey Aluminium (RAL 9007) |
| 8 | Cladding Transition Flashing
Profiled plastisol coated pressed metal
Basalt (RAL 7012) | H | Building Signage Zone
(Detail subject to separate application) |
| 9 | Cladding Base Drip Flashings
Profiled plastisol coated pressed metal
finish to match above cladding | | |
| 10 | Insulated precast concrete wall system | | |

NOTES

- All dimensions and levels are to be checked on site.
- Any discrepancies are to be reported to the architect before any work commences
- This drawing shall not be scaled to ascertain any dimensions. Work to figured dimensions only.
- This drawing shall not be reproduced without express written permission from AEW.
- Title overlay drawings and ownership boundaries are produced using all reasonable endeavors. AEW cannot be responsible for the accuracy or scale discrepancy of base plans supplied to them.
- All works are to be undertaken in accordance with Building Regulations and the latest British Standards.
- All proprietary materials and products are to be used strictly in accordance with the manufacturers recommendations.

This drawing contains the following model files: -


13546-AEW-G2-XX-M3-A-0006_Unit G2 (Cadent)
HS00093-G2-22-02-23.ifc

CDM 2015

Client notified of duties: 20/07/23

Principal Designer: Nationwide CDM

Unless noted below, all known hazards have been highlighted on the drawing:

 

P01	23/12/24	Initial Issue	DW	DRS
Rev	Date	Description	Drawn by	Checked By

Status	Purpose of Issue
S2	For Information

drawing stage **Planning**

client

DAVOS Industrial Ltd

project

**Phase 1 Sovereign Business Park,
Huyton**

drawing title

Unit G2 - Proposed GA Elevations

date Dec 23 drawn DW
scale @ A1 As indicated checked DRS

Rev
P01

Dwg No
13546-AEW-G2-XX-DR-A-0573

aew architects
0161 214 4370
www.aewarchitects.com
+ew