



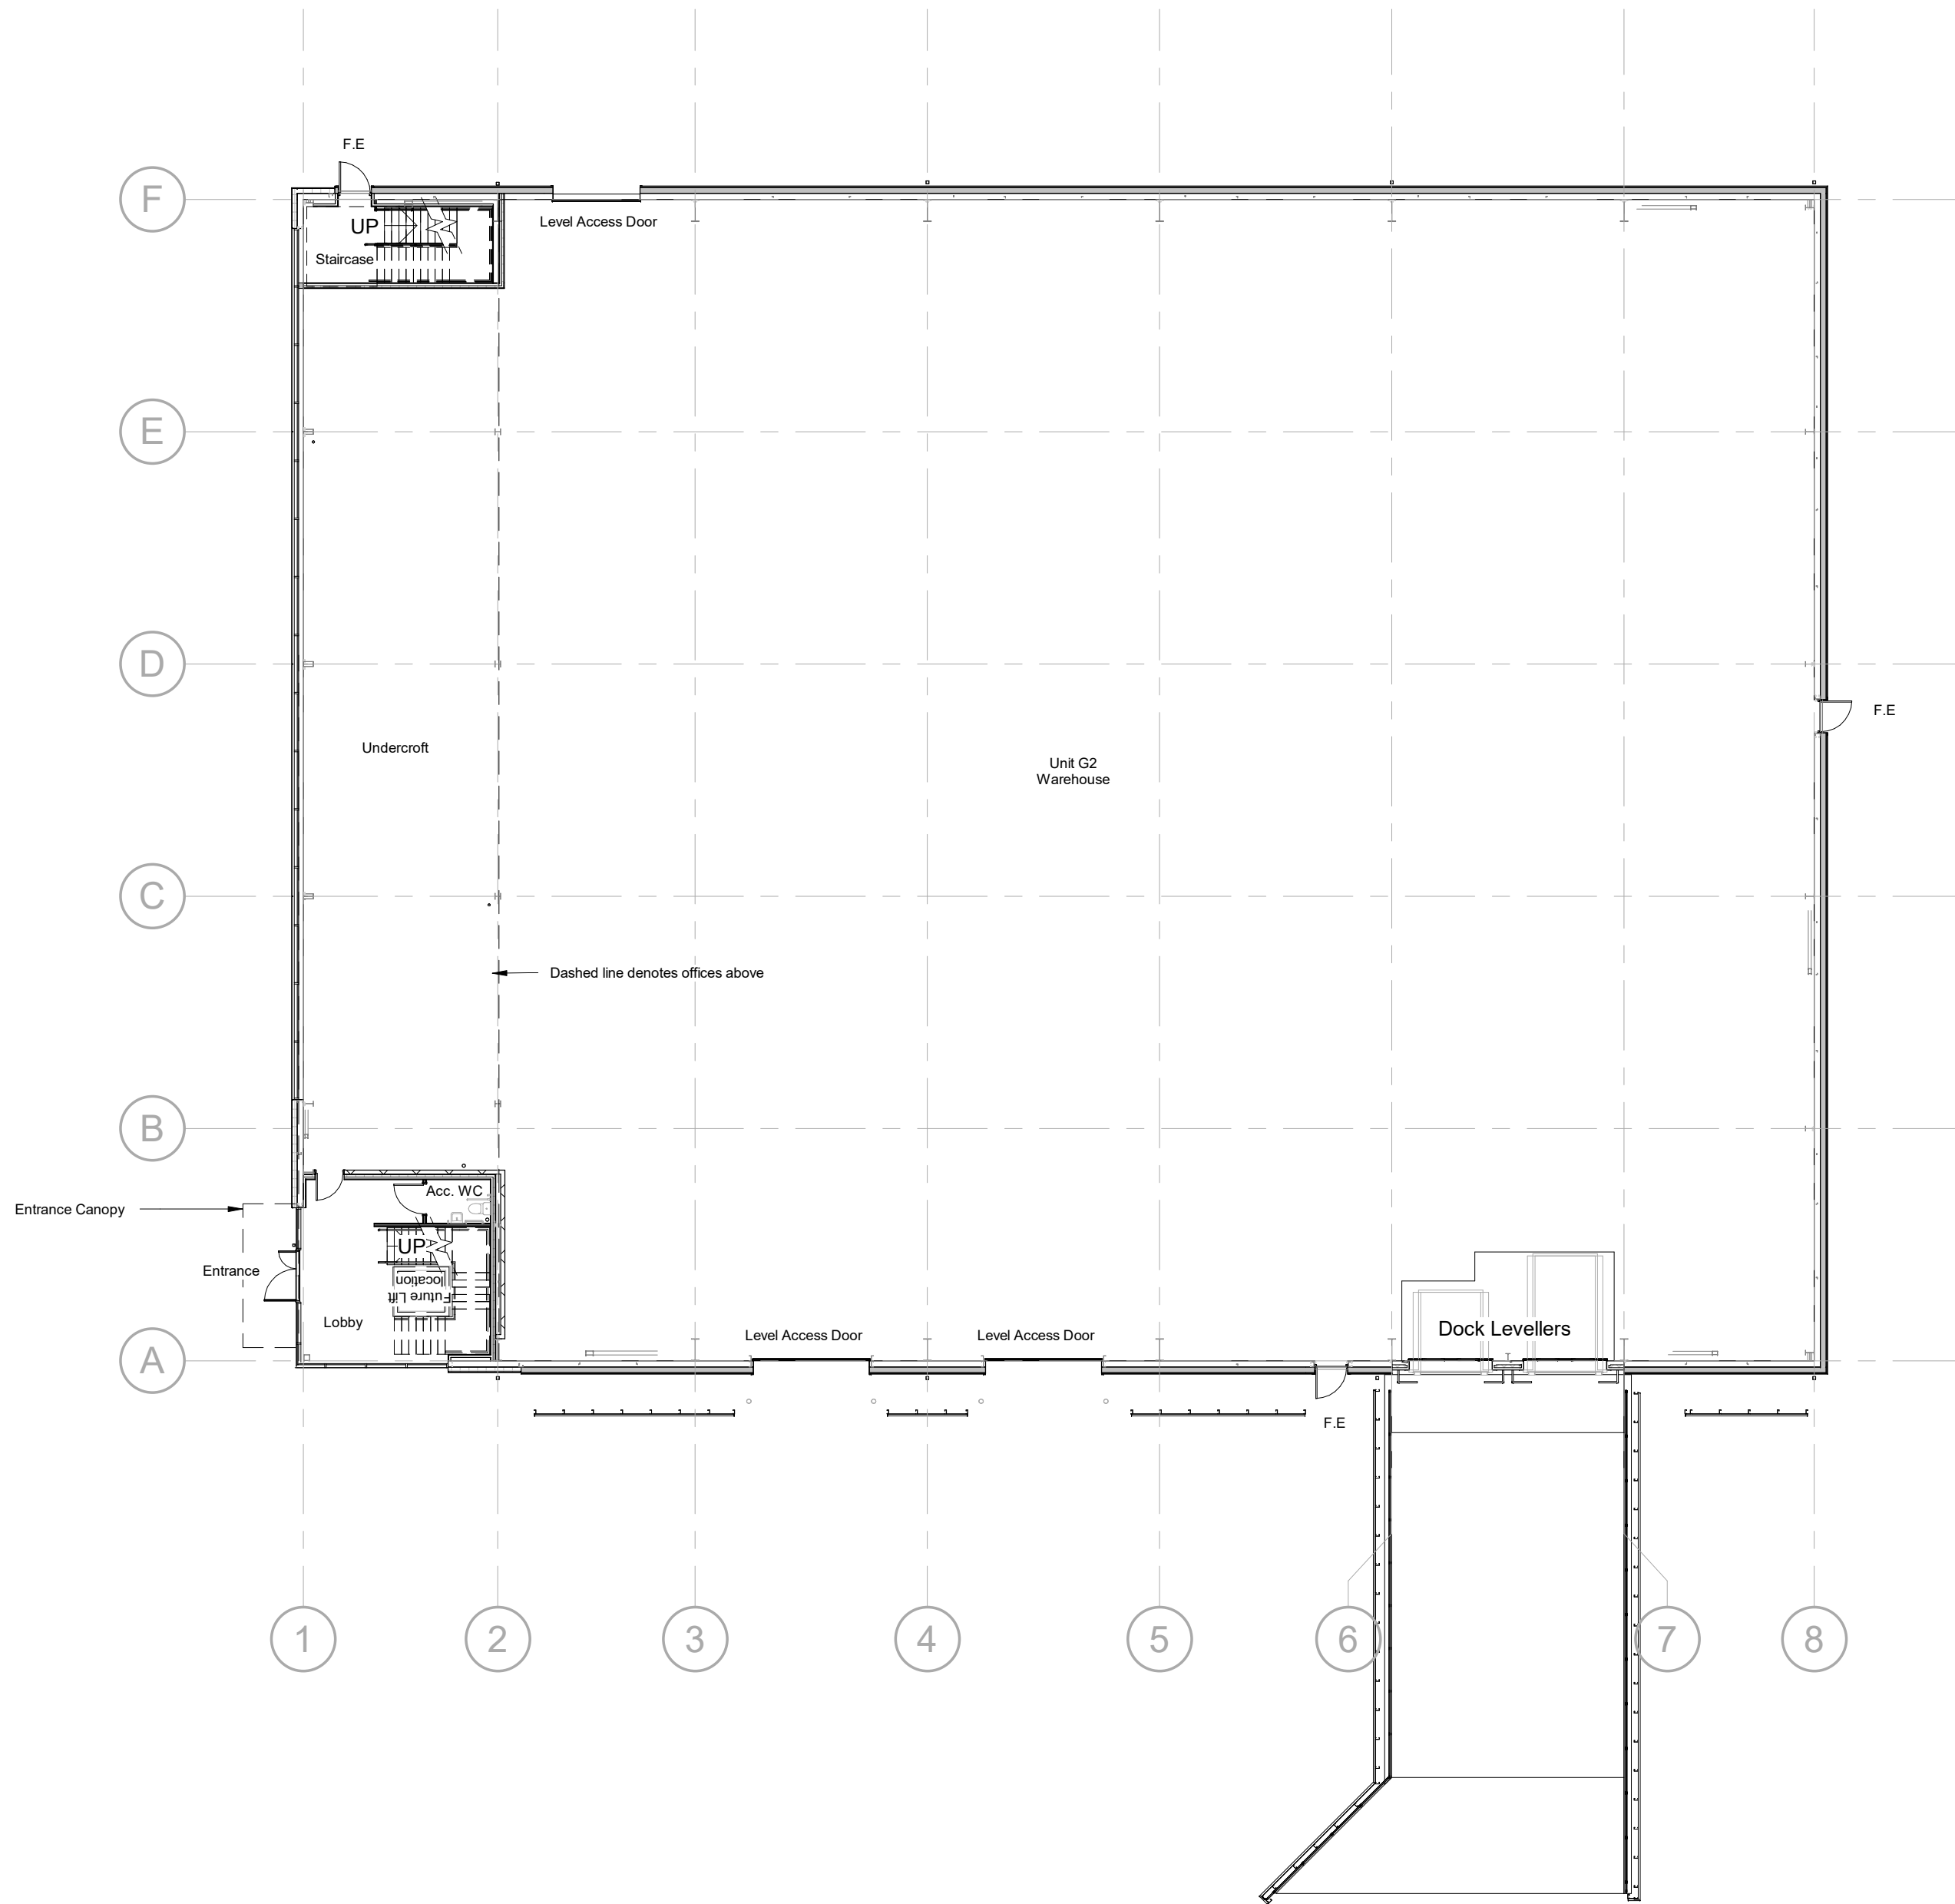

Ground Floor
Scale @ 1 : 200

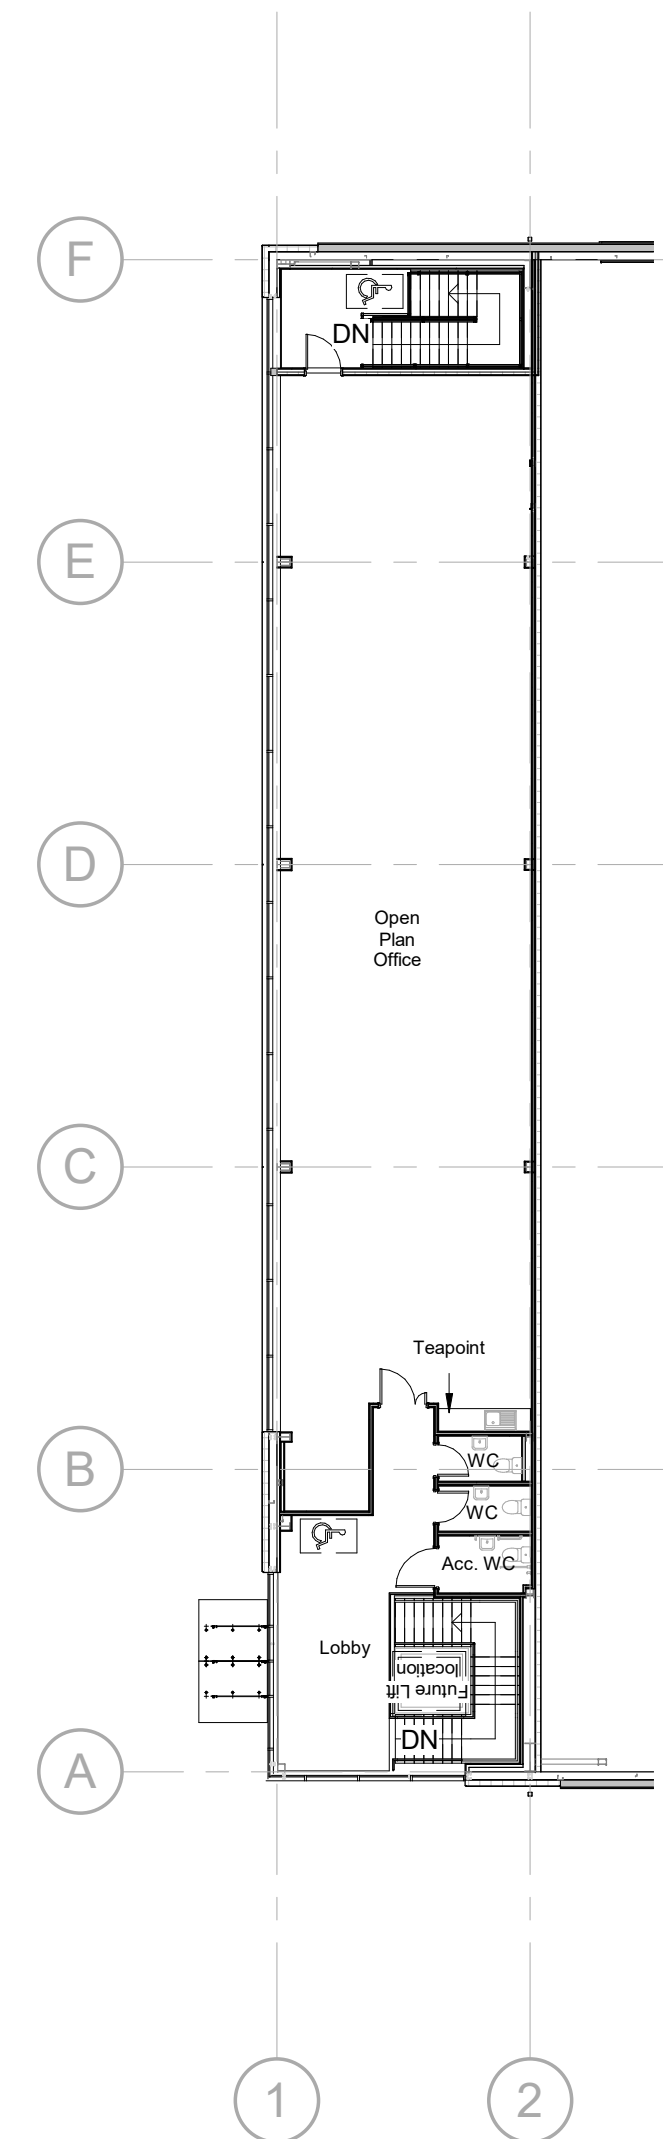

First Floor
Scale @ 1 : 200


NOTES

- All dimensions and levels are to be checked on site.
- Any discrepancies are to be reported to the architect before any work commences
- This drawing shall not be scaled to ascertain any dimensions. Work to figured dimensions only.
- This drawing shall not be reproduced without express written permission from AEW.
- Title overlay drawings and ownership boundaries are produced using all reasonable endeavors. AEW cannot be responsible for the accuracy or scale discrepancy of base plans supplied to them.
- All works are to be undertaken in accordance with Building Regulations and the latest British Standards.
- All proprietary materials and products are to be used strictly in accordance with the manufacturers recommendations.

This drawing contains the following model files: -
13546-AEW-G2-XX-M3-A-0006_Unit G2 (Cadent)
HS00093-G2-27-02-23.ifc

CDM 2015

Client notified of duties: **20/07/23**
Principal Designer: **Nationwide CDM**
Unless noted below, all known hazards have been highlighted on the drawing:

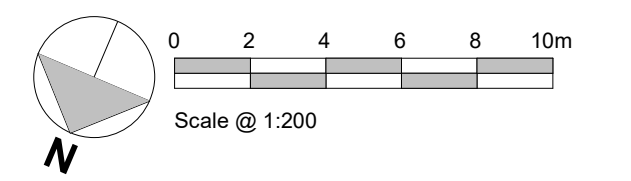

P01	23/12/24	Initial Issue	DW	DRS
Rev	Date	Description	Drawn by	Checked By
Status	Purpose of Issue			
S2	For Information			
drawing stage	Planning			
client	DAVOS Industrial Ltd			
project	Phase 1 Sovereign Business Park, Huyton			
drawing title	Unit G2 - Proposed GA Floor Plans			
date	Dec 24	drawn	DW	
scale @ A1	1 : 200	checked	DRS	

Rev
P01

Dwg No
13546-AEW-G2-ZZ-DR-A-0571

aew architects
0161 214 4370
www.aewarchitects.com
aew