

NOTES

PROJECT No. NCO-0007130

E-REF E366992

CSID 30552600

VFID N/A

CSR 96926

CELL No. 96926VF

A	NCO-0007130 PLANNING APPLICATION	02/03/26	ULC	ULC
---	-------------------------------------	----------	-----	-----

ISS	REVISION	DATE	DRN	APP
-----	----------	------	-----	-----



CELLNEX UK
R+, 4TH FLOOR, 2 BLAGRAVE STREET, READING, RG1 1AZ
Tel. 020 4526 8553

SITE No UK-MY-003027
LIVERPOOL FLUKERS BROOK LANE
WOODS AT COTTAGE FARM
FLUKERS BROOK LANE
KNOWSLEY, LIVERPOOL
MERSEYSIDE
L34 7HB

NGR SJ 42628 94605

OS GRID 342628 394605

TITLE
DRAWING REGISTER
PLANNING APPLICATION
VMO2 LTD


SCALE N/A

DRAWN HM 08/06/15

APPROVED

DRG No. Sheet 1 of 1 Rev

UKMY003027 - 03-DR -MD011 A

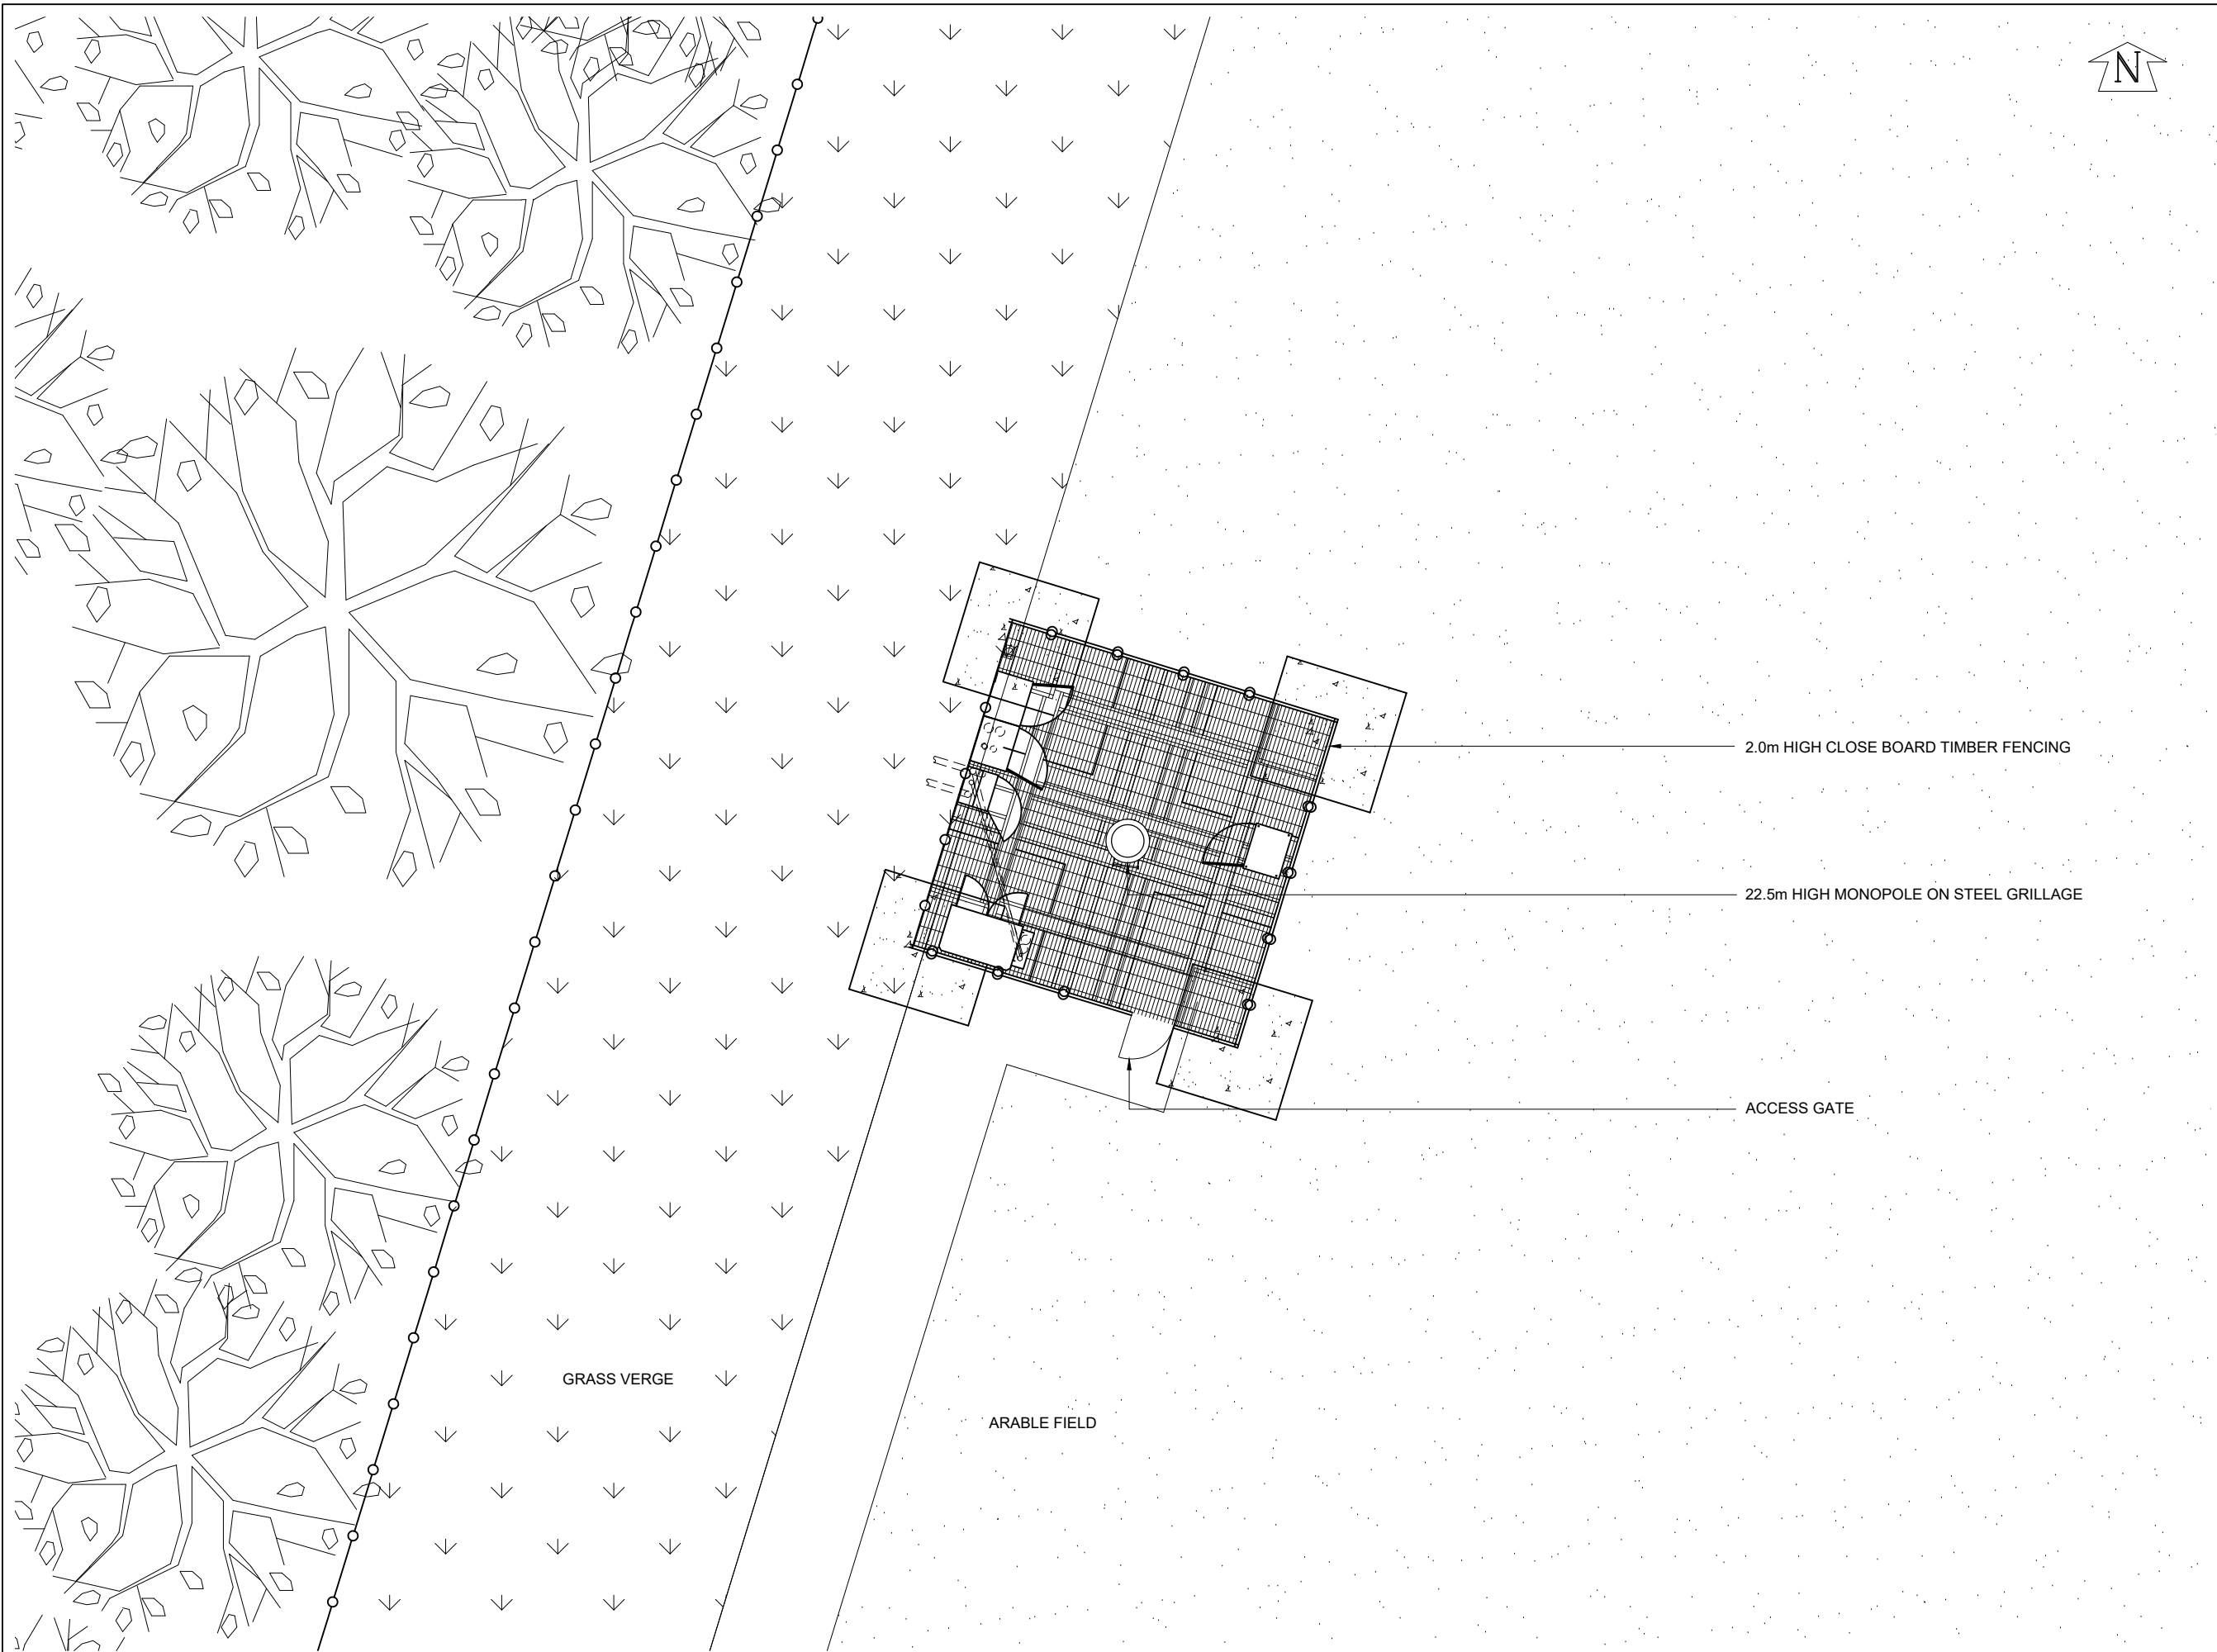

©2020 Cellnex
All rights reserved. No part of this publication may be reproduced, stored in a retrieval system or transmitted in any form or by any means (Electronic, Mechanical, Photocopying, Recording or otherwise), without the prior written consent of the Company.

NOTES

PROJECT No. NCO-0007130				
E-REF		E366992		
CSID		30552600		
VFID		N/A		
CSR		96926		
CELL No.		96926VF		
A	NCO-0007130 PLANNING APPLICATION		02/03/26	ULC ULC
ISS	REVISION	DATE	DRN	APP

cellnex
driving telecom connectivity

CELLNEX UK
R+, 4TH FLOOR, 2 BLAGRAVE STREET, READING, RG1 1AZ
Tel. 020 4526 8553

SITE No **UK-MY-003027**
LIVERPOOL FLUKERS BROOK LANE
WOODS AT COTTAGE FARM
FLUKERS BROOK LANE
KNOWSLEY, LIVERPOOL
MERSEYSIDE
L34 7HB

NGR SJ 42628 94605

OS GRID 342628 394605

TITLE
EXISTING SITE PLAN


VMO2 LTD

SCALE 1:100

DRAWN	HM	08/06/15
APPROVED		

DRG No.		Sheet 1 of 1		Rev
UKMY003027 - 03-000-MD011				A

FEINT DETAILS INDICATE LOCATIONS
RESERVED FOR OTHER PROPOSALS
WHICH MAY BE THE SUBJECT OF
SEPARATE APPLICATIONS

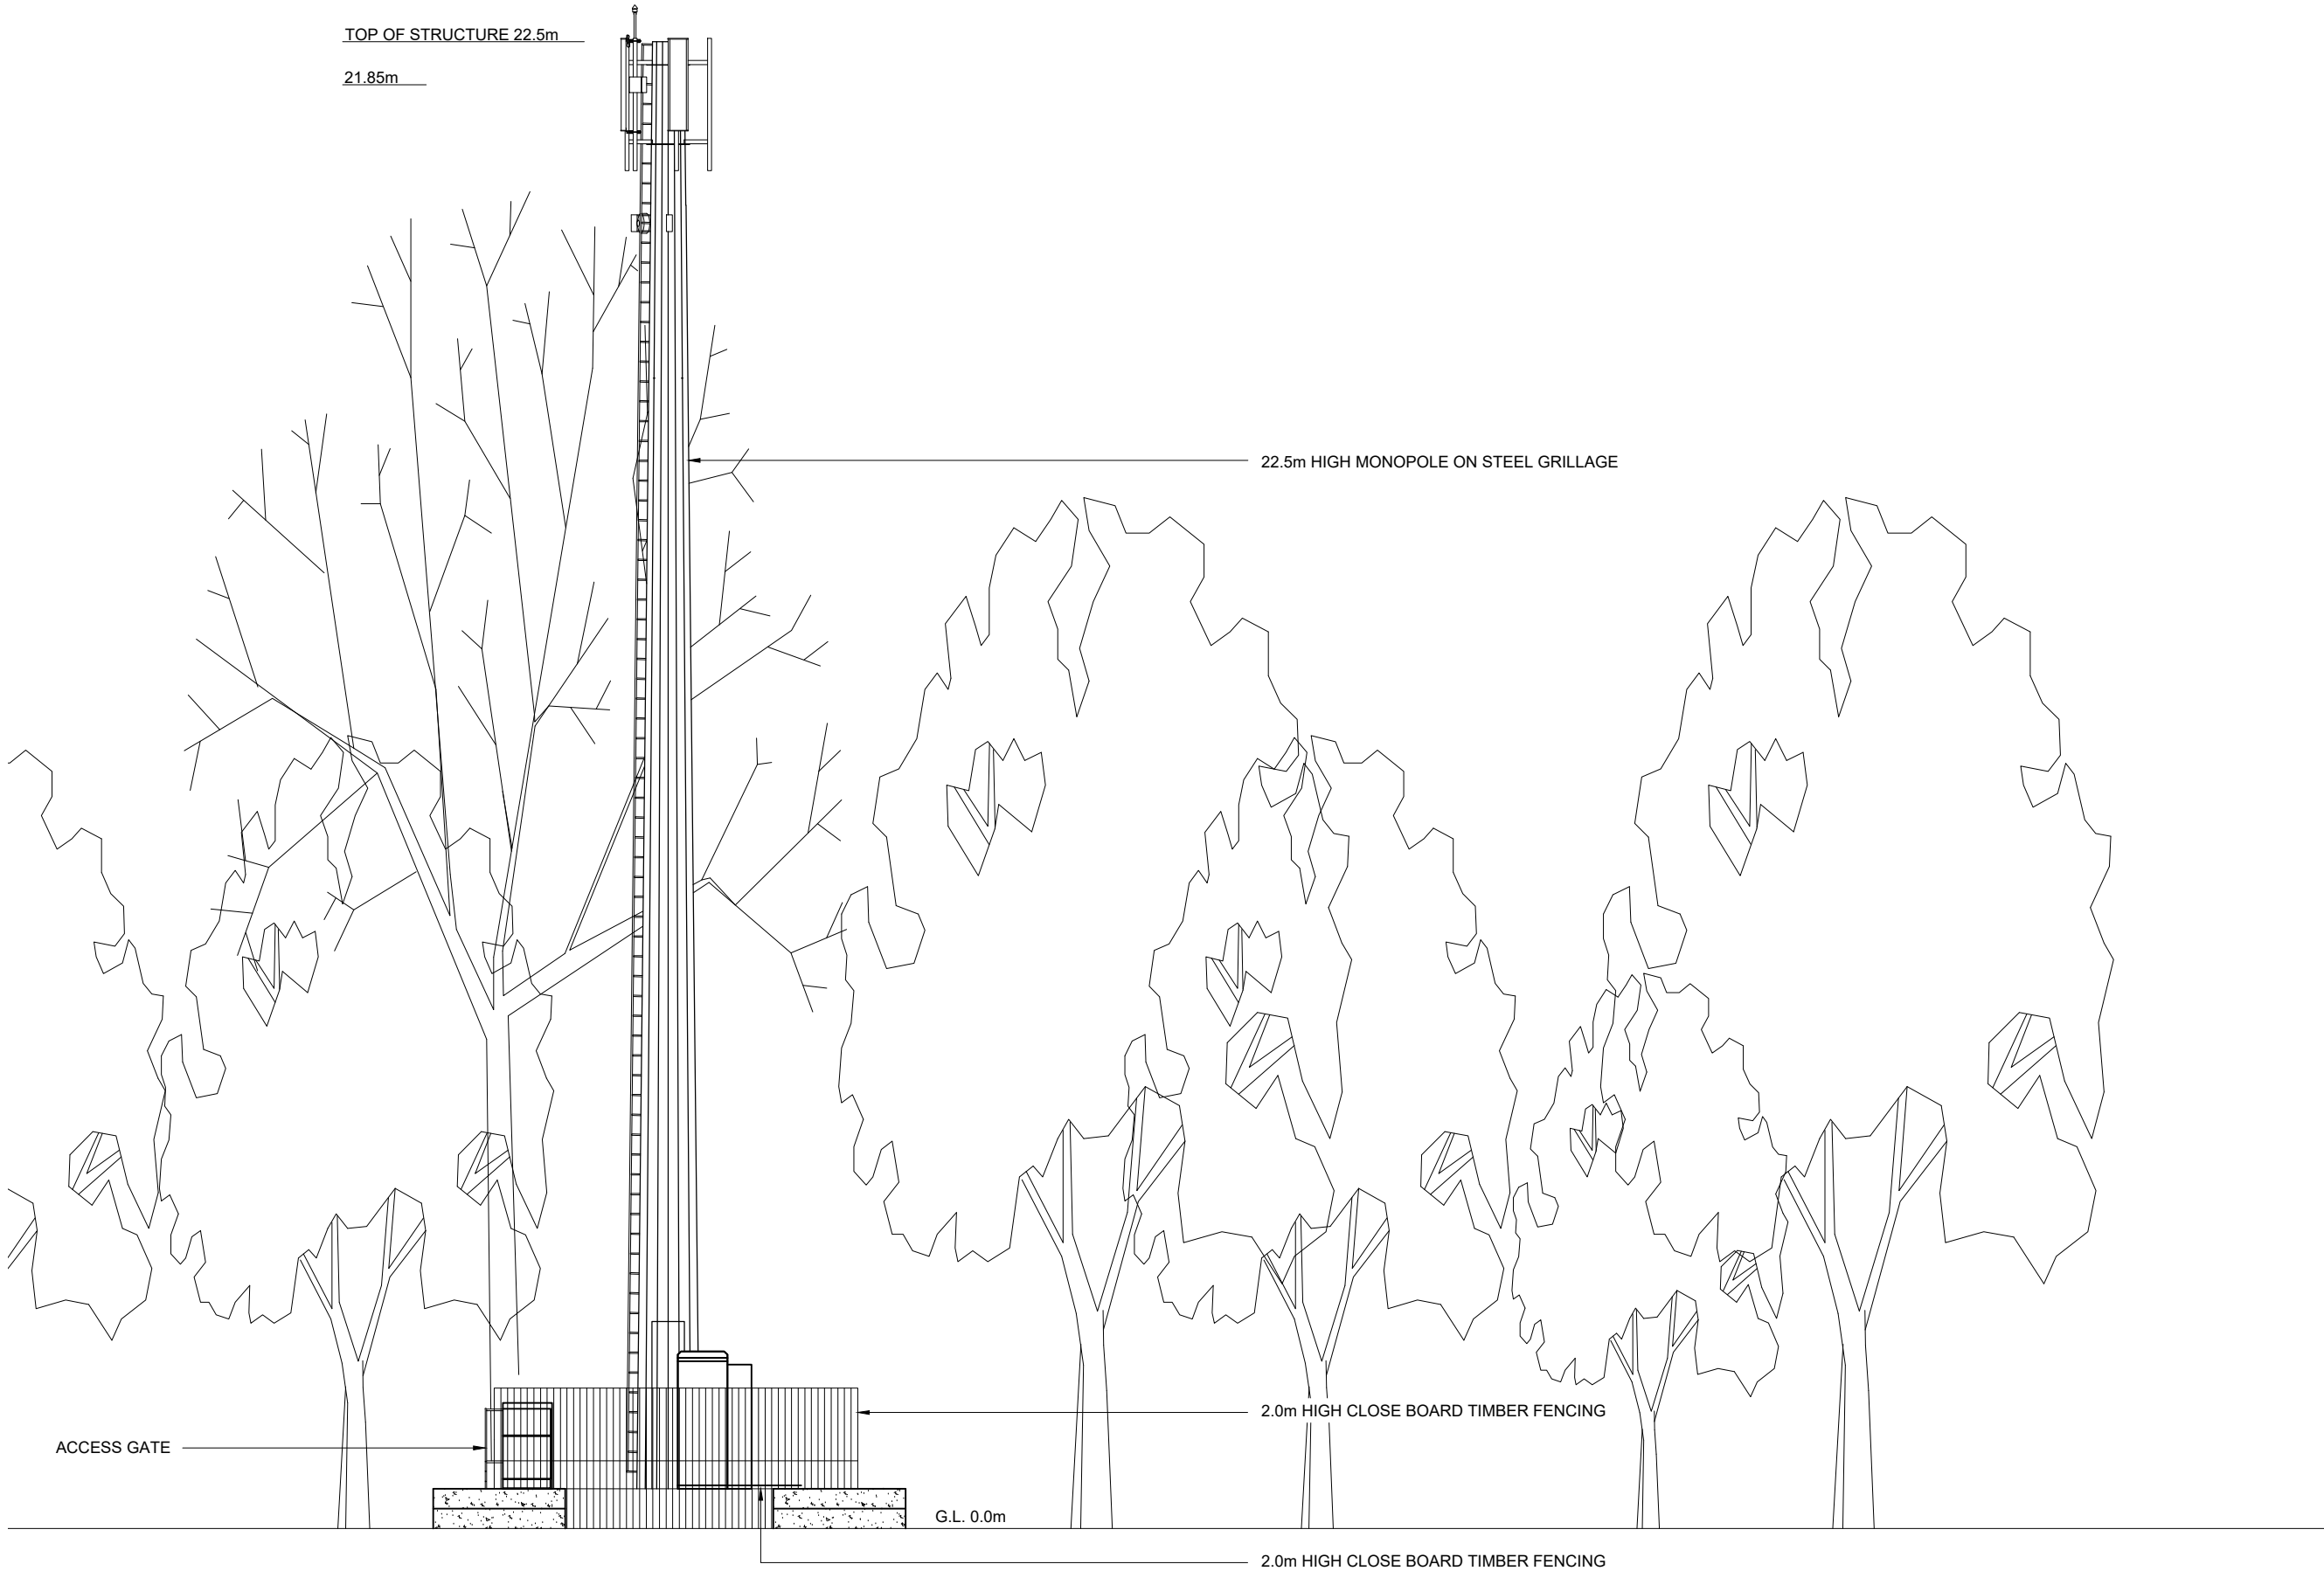

EAST ELEVATION
SCALE 1:100

FEINT DETAILS INDICATE LOCATIONS
RESERVED FOR OTHER PROPOSALS
WHICH MAY BE THE SUBJECT OF
SEPARATE APPLICATIONS

©2020 Cellnex
All rights reserved. No part of this publication may be reproduced, stored in a retrieval system or transmitted in any form or by any means (Electronic, Mechanical, Photocopying, Recording or otherwise), without the prior written consent of the Company.

NOTES

PROJECT No.	NCO-0007130
E-REF	E366992
CSID	30552600
VFID	N/A
CSR	96926
CELL No.	96926VF

A	NCO-0007130 PLANNING APPLICATION	02/03/26	ULC	ULC
ISS	REVISION	DATE	DRN	APP



CELLNEX UK
R+, 4TH FLOOR, 2 BLA GRAVE STREET, READING, RG1 1AZ
Tel. 020 4526 8553

SITE No

UK-MY-003027

LIVERPOOL FLUKERS BROOK LANE

WOODS AT COTTAGE FARM

FLUKERS BROOK LANE

KNOWSLEY, LIVERPOOL

MERSEYSIDE

L34 7HB

NGR

SJ 42628 94605

OS GRID

342628 394605

TITLE

EXISTING ELEVATION

VMO2 LTD

SCALE

1:100


DRAWN

HM

08/06/15

APPROVED

DRG No.	Sheet 1 of 1	Rev
UKMY003027 - 03-001 -MD011		A

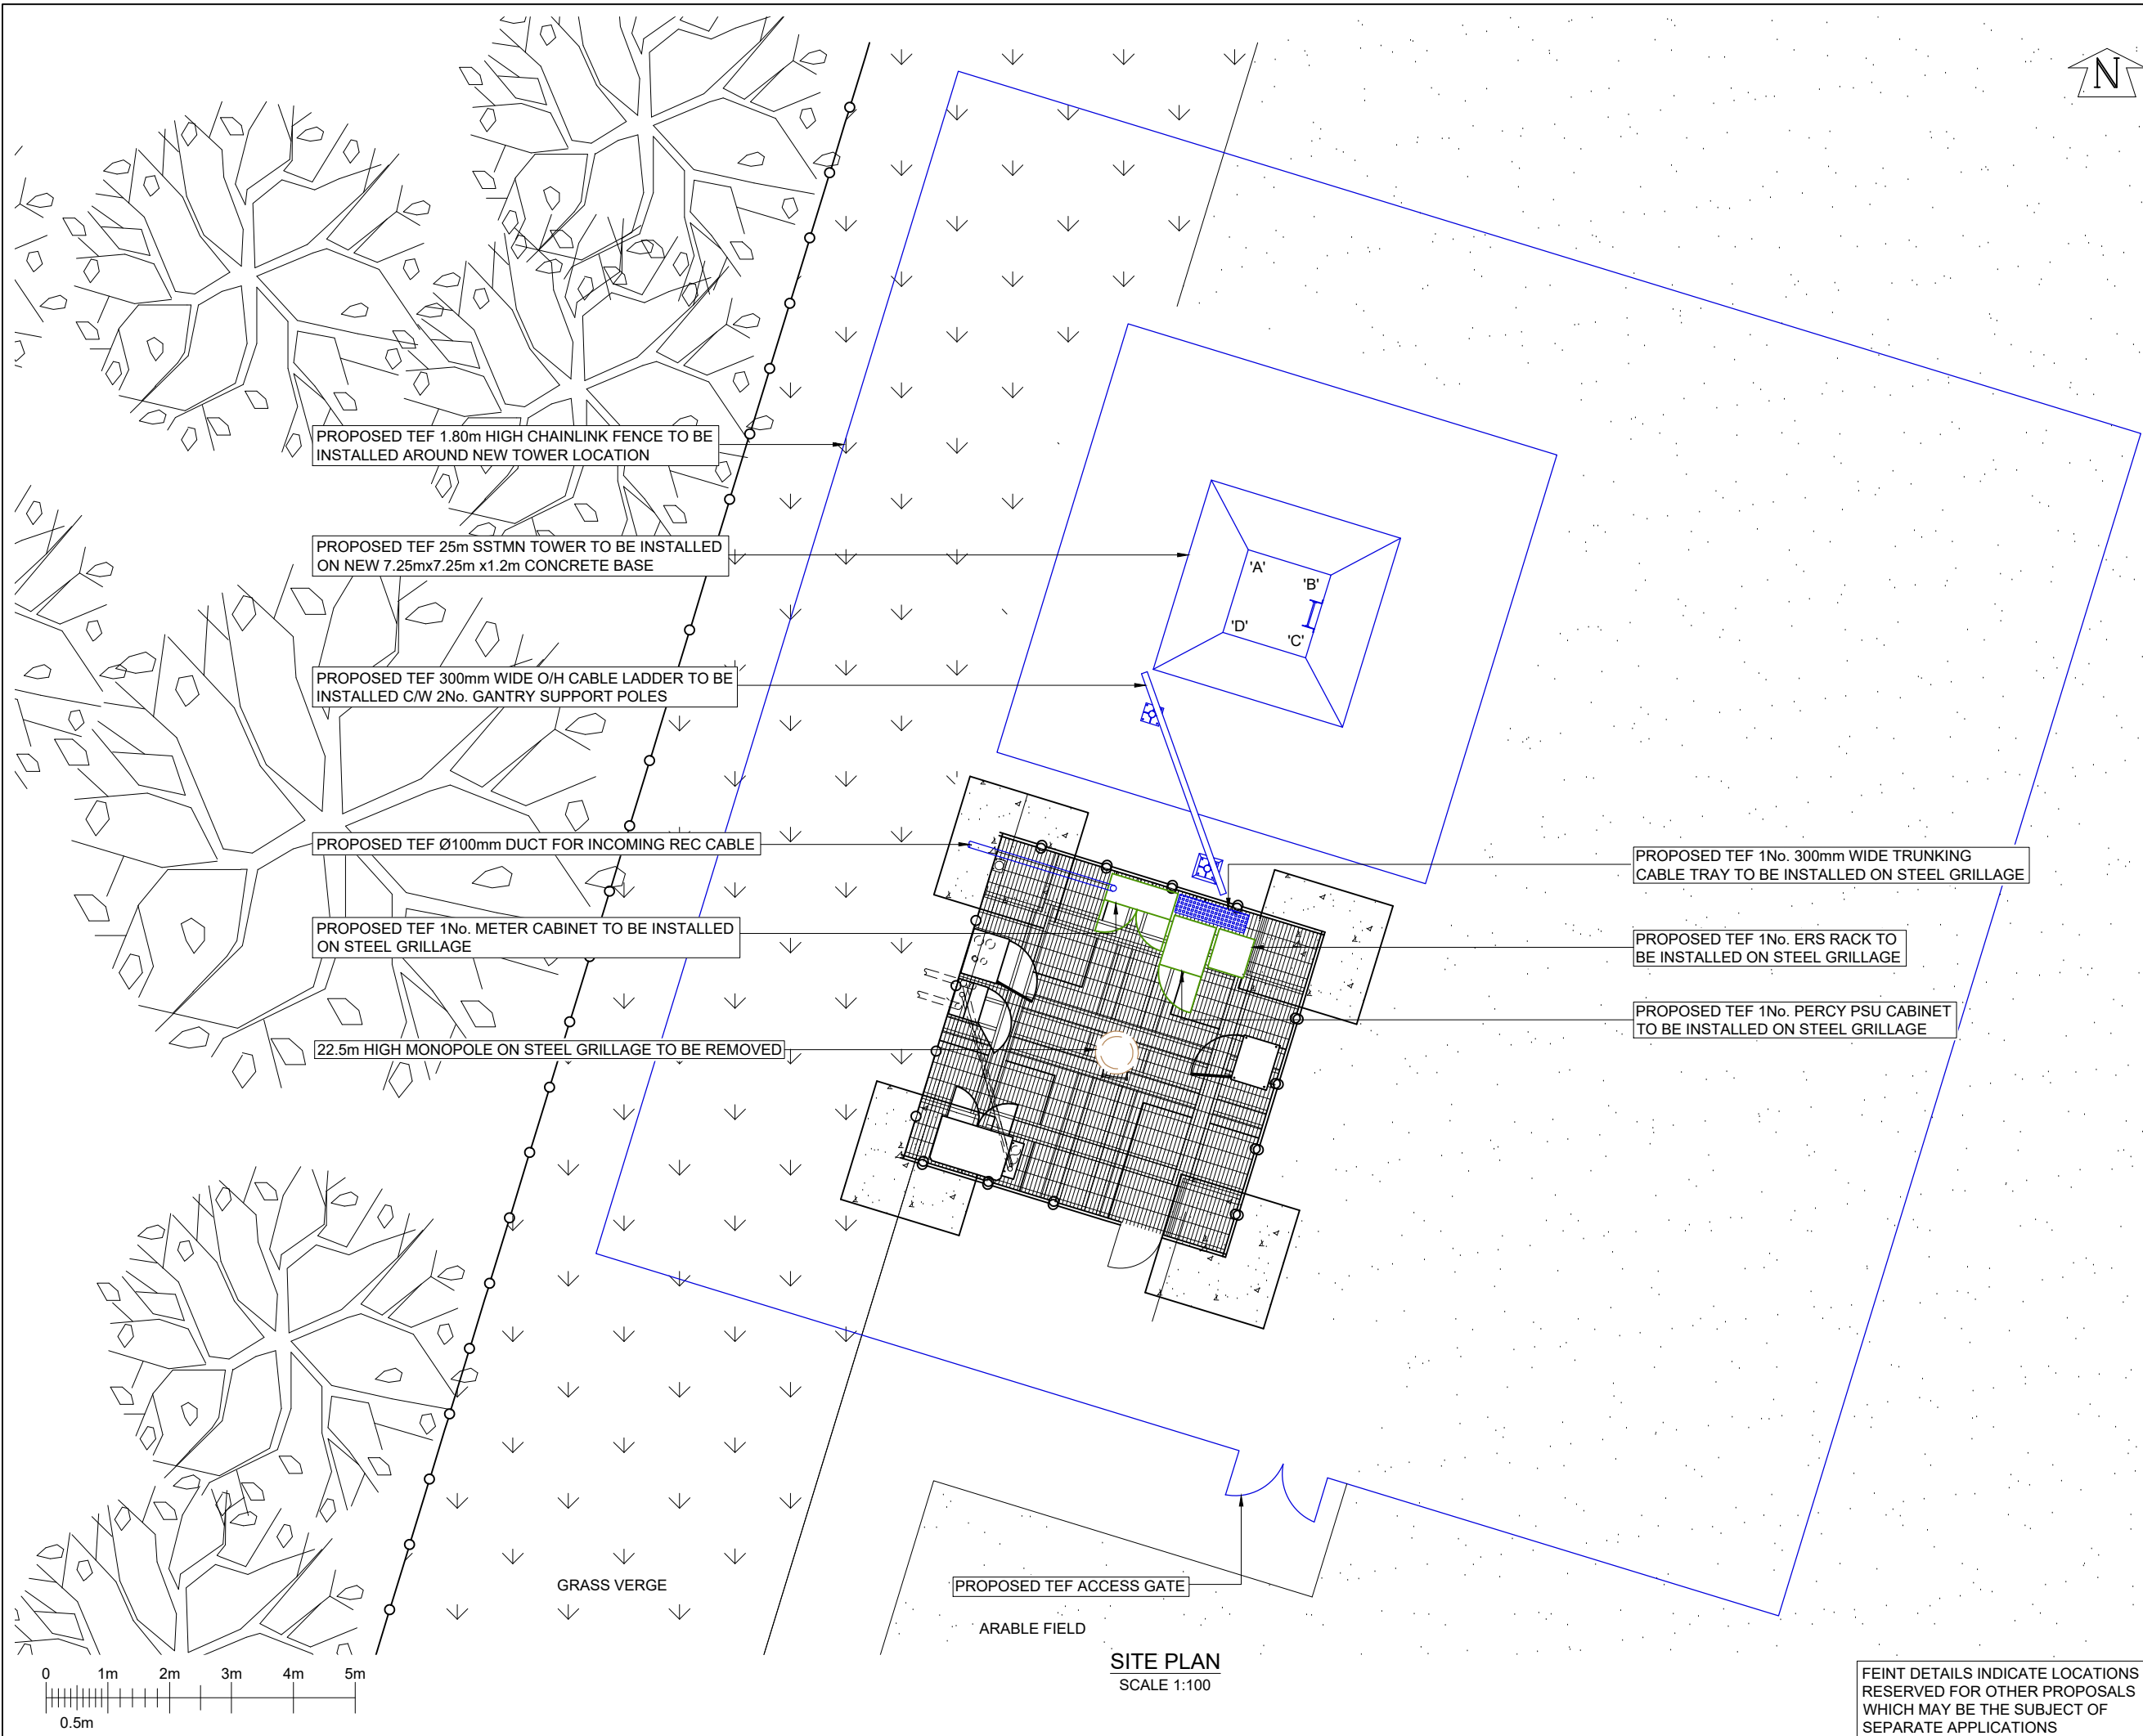

©2020 Cellnex
All rights reserved. No part of this publication may be reproduced, stored in a retrieval system or transmitted in any form or by any means (Electronic, Mechanical, Photocopying, Recording or otherwise), without the prior written consent of the Company.

NOTES

PROJECT No.	NCO-0007130
E-REF	E366992
CSID	30552600
VFID	N/A
CSR	96926
CELL No.	96926VF

A	NCO-0007130 PLANNING APPLICATION	02/03/26	ULC	ULC
ISS	REVISION	DATE	DRN	APP

cellnex
driving telecom connectivity

CELLNEX UK
R+, 4TH FLOOR, 2 BLA GRAVE STREET, READING, RG1 1AZ
Tel. 020 4526 8553

SITE No **UK-MY-003027**
LIVERPOOL FLUKERS BROOK LANE
WOODS AT COTTAGE FARM
FLUKERS BROOK LANE
KNOWSLEY, LIVERPOOL
MERSEYSIDE
L34 7HB

NGR SJ 42628 94605

OS GRID 342628 394605

TITLE
PROPOSED SITE PLAN
PLANNING APPLICATION
VMO2 LTD

SCALE 1:100

DRAWN	HM	08/06/15
APPROVED		

DRG No.	Sheet 1 of 1	Rev
UKMY003027-03-101-MD011	A	


FEINT DETAILS INDICATE LOCATIONS
RESERVED FOR OTHER PROPOSALS
WHICH MAY BE THE SUBJECT OF
SEPARATE APPLICATIONS

A	NCO-0007130 PLANNING APPLICATION	02/03/26	ULC	ULC
ISS	REVISION	DATE	DRN	APP

SITE No **UK-MY-003027**
LIVERPOOL FLUKERS BROOK LANE
WOODS AT COTTAGE FARM
FLUKERS BROOK LANE
KNOWSLEY, LIVERPOOL
MERSEYSIDE
L34 7HB

TITLE
PROPOSED ELEVATION
PLANNING APPLICATION
VMO2 LTD

DRG No.	Sheet 1 of 1	Rev
MY003027-03-151-MD011		A

 



©2020 Cellnex
All rights reserved. No part of this publication may be reproduced, stored in a retrieval system or transmitted in any form or by any means (Electronic, Mechanical, Photocopying, Recording or otherwise), without the prior written consent of the Company.

NOTES

PROPOSED TEF
3No. 700/900 2238 ERS's,
TO BE INSTALLED
(1No. PER SECTOR)

PROPOSED TEF
3No. 7-WAY BOB
TO BE INSTALLED

PROPOSED TEF
3No. 800 2238 ERS's,
TO BE INSTALLED
(1No. PER SECTOR)

RESERVED TEF
2No. NR37 8823 ERS's

PROPOSED TEF
3No. L21 4415 ERS's,
TO BE INSTALLED
(1No. PER SECTOR)

PROPOSED TEF
3No. L23 8863 ERS's,
TO BE INSTALLED
(1No. PER SECTOR)

PROPOSED TEF
AIR 3278
AT 24.64m MEAN
330° E.T.N.
I.D. No.
EQU200000000180718
TO BE INSTALLED

PROPOSED TEF
RRZZT4S4-65B-R6
AT 22.64m MEAN
330° E.T.N.
I.D. No.
EQU200000000180715
TO BE INSTALLED

RELOCATED
OLO 1No.
742236 ANTENNA
AT 24.25m
60° E.T.N.
I.D. No.
EQU900206320

PROPOSED TEF
AIR 3278
AT 24.64m MEAN
90° E.T.N.
I.D. No.
EQU200000000180716
TO BE INSTALLED

PROPOSED TEF
RRZZT4S4-65B-R6
AT 22.64m MEAN
90° E.T.N.
I.D. No.
EQU200000000180713
TO BE INSTALLED


PROPOSED TEF
GPS NODE
AT 25.0m
I.D. No.
EQU200000000180734
TO BE INSTALLED

PROPOSED TEF
RRZZT4S4-65B-R6
AT 22.64m MEAN
210° E.T.N.
I.D. No.
EQU200000000180714
TO BE INSTALLED

PROPOSED TEF
AIR 3278
AT 24.64m MEAN
210° E.T.N.
I.D. No.
EQU200000000180717
TO BE INSTALLED


RELOCATED
OLO 1No.
742236 ANTENNA
AT 24.25m
190° E.T.N.
I.D. No.
EQU900206319

PROPOSED OLO
GPS MODULE
AT 25.0m
I.D. No.
EQU900592061
TO BE REARRANGED

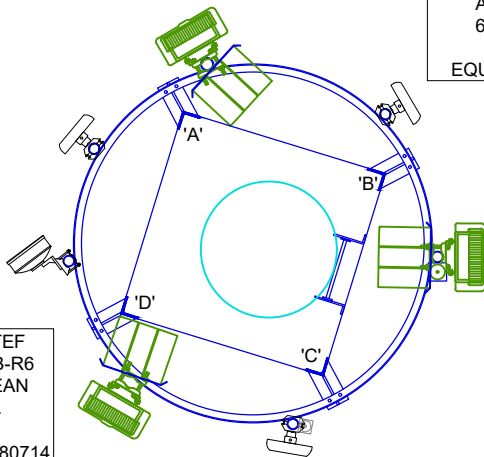


ANTENNA PLAN AT 22.64m & 24.64m
SCALE 1:50

PROPOSED TEF
D2 AT 18.05m
270° E.T.N.
I.D. No. TBC

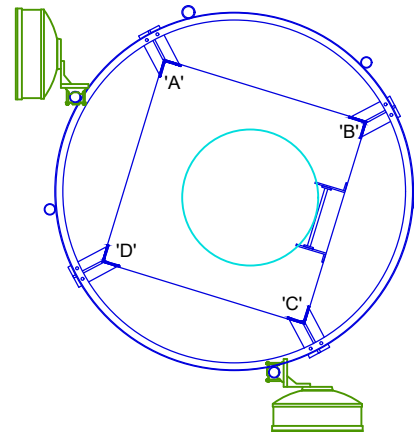

PROPOSED TEF
D1 AT 18.05m
180° E.T.N.
I.D. No. TBC

DISH PLAN AT 18.05m
SCALE 1:50

 

FEINT DETAILS INDICATE LOCATIONS
RESERVED FOR OTHER PROPOSALS
WHICH MAY BE THE SUBJECT OF
SEPARATE APPLICATIONS

PROJECT No. NCO-0007130

E-REF E366992

CSID 30552600

VFID N/A

CSR 96926

CELL No. 96926VF

A	NCO-0007130 PLANNING APPLICATION	02/03/26	ULC	ULC

ISS	REVISION	DATE	DRN	APP



CELLNEX UK
R+, 4TH FLOOR, 2 BLA GRAVE STREET, READING, RG1 1AZ
Tel. 020 4526 8553

SITE No **UK-MY-003027**
LIVERPOOL FLUKERS BROOK LANE
WOODS AT COTTAGE FARM
FLUKERS BROOK LANE
KNOWSLEY, LIVERPOOL
MERSEYSIDE
L34 7HB

NGR SJ 42628 94605

OS GRID 342628 394605

TITLE
PROPOSED ANTENNA PLAN
PLANNING APPLICATION
VMO2 LTD

SCALE 1:50

DRAWN HM 08/06/15

APPROVED

DRG No. Sheet 1 of 1 Rev

UKMY003027 - 03-152 - MD011 A