


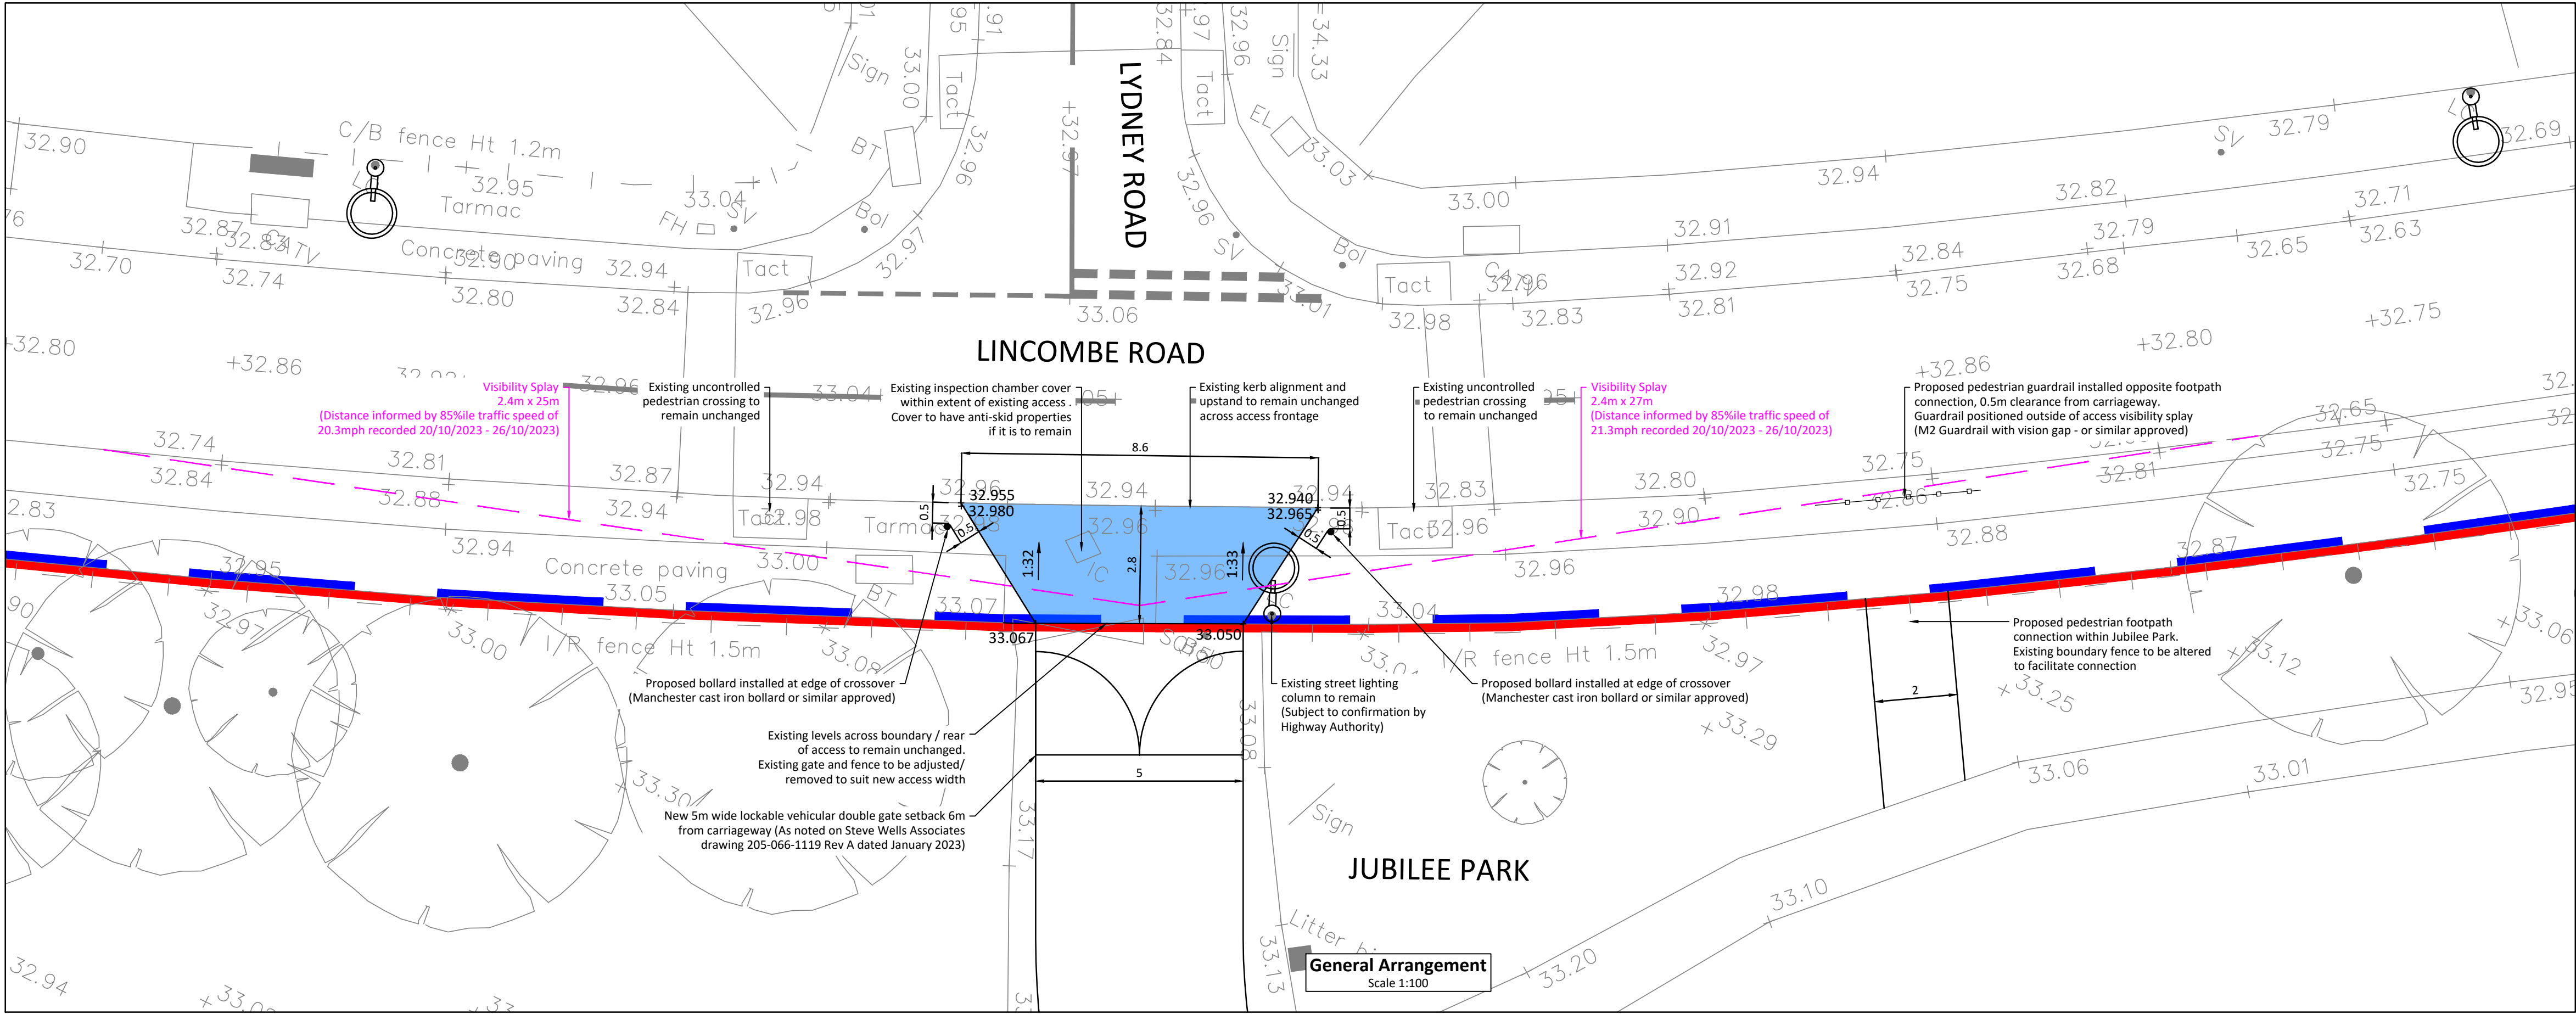







This drawing has been based/developed using the following external drawings					
Type	Company	Drawing date	Drawing title	Date received	Rev
Site Layout	Steve Wells Associates	January 2023	Proposed Site Plan	05/09/2023	-
Topographical survey	JPP Surveying	18/10/2023	Topographical Survey 27332Y - 01	24/10/2023	-
OS Data	Promap	12/10/2023	2585553-2690454-720-0	12/10/2023	-

General Notes


- All dimensions are in metres unless noted otherwise.
- Do not scale from this drawing.
- This drawing is to be used in conjunction with all relevant drawings, specifications and details.
- This drawing has been prepared in accordance with the recommendations within TPS Transport Consultants Ltd, Transport Statement, ref: P1521, dated: September 2020.

Drawing Key


- Highway Boundary (As shown on Knowsley Council Adopted Highway Record plans)
- Jubilee Park Boundary
- Proposed vehicular access
- Proposed vehicular access visibility splay
- Proposed bollard
- Proposed pedestrian guardrail
- Existing spot level marker
- Existing gradient marker
- Existing street lighting column

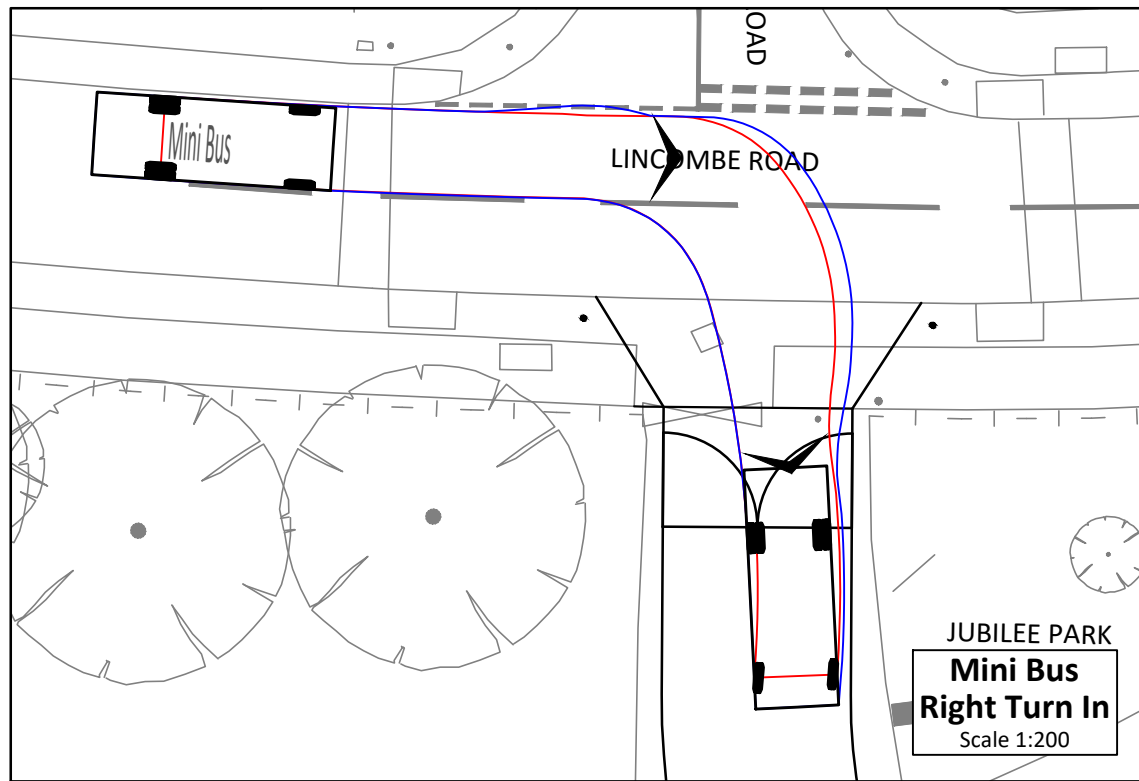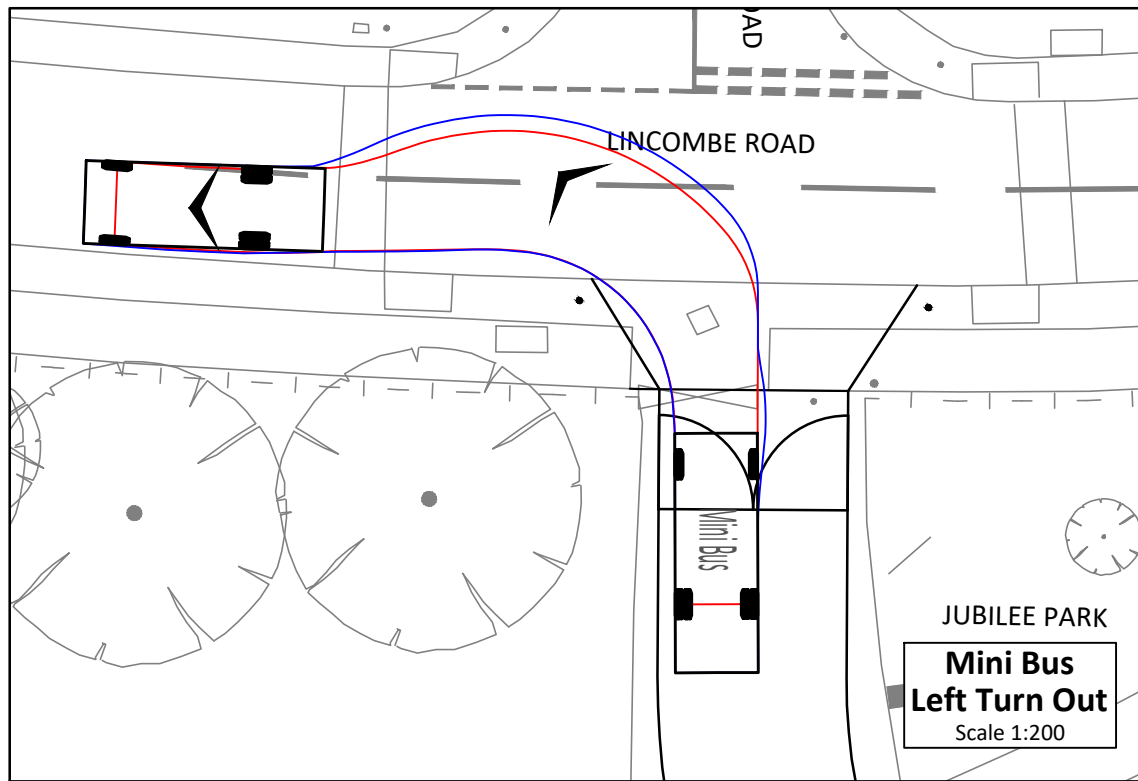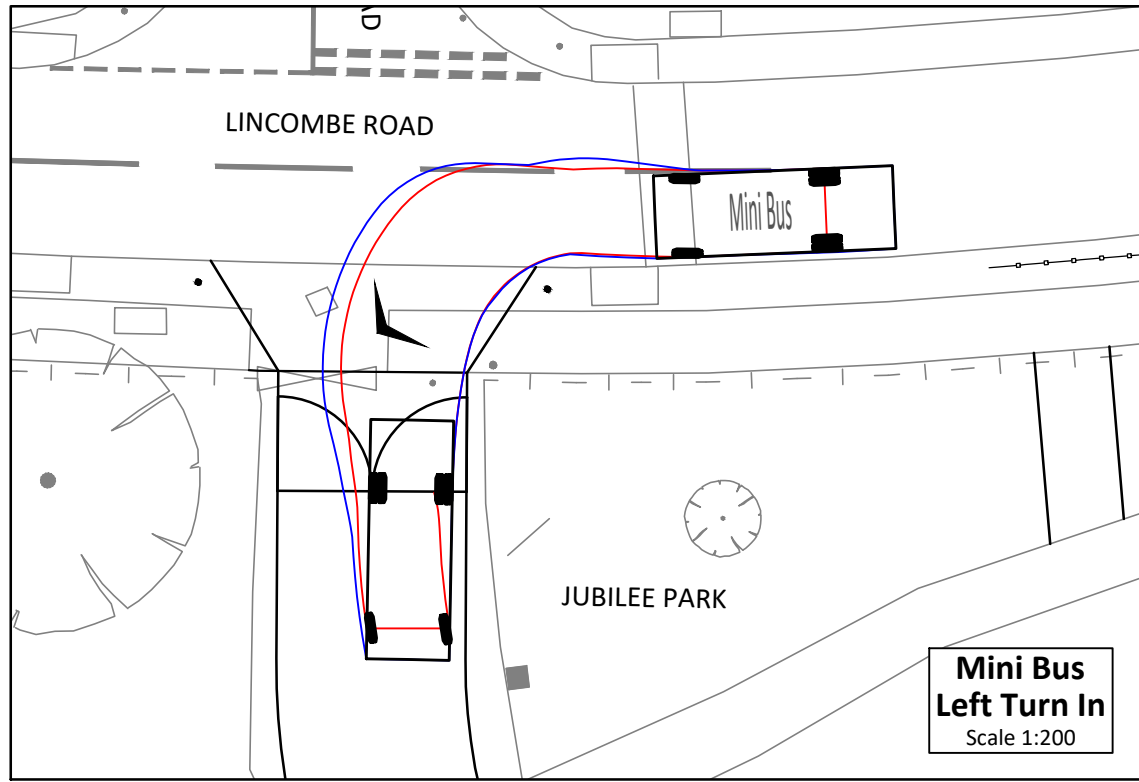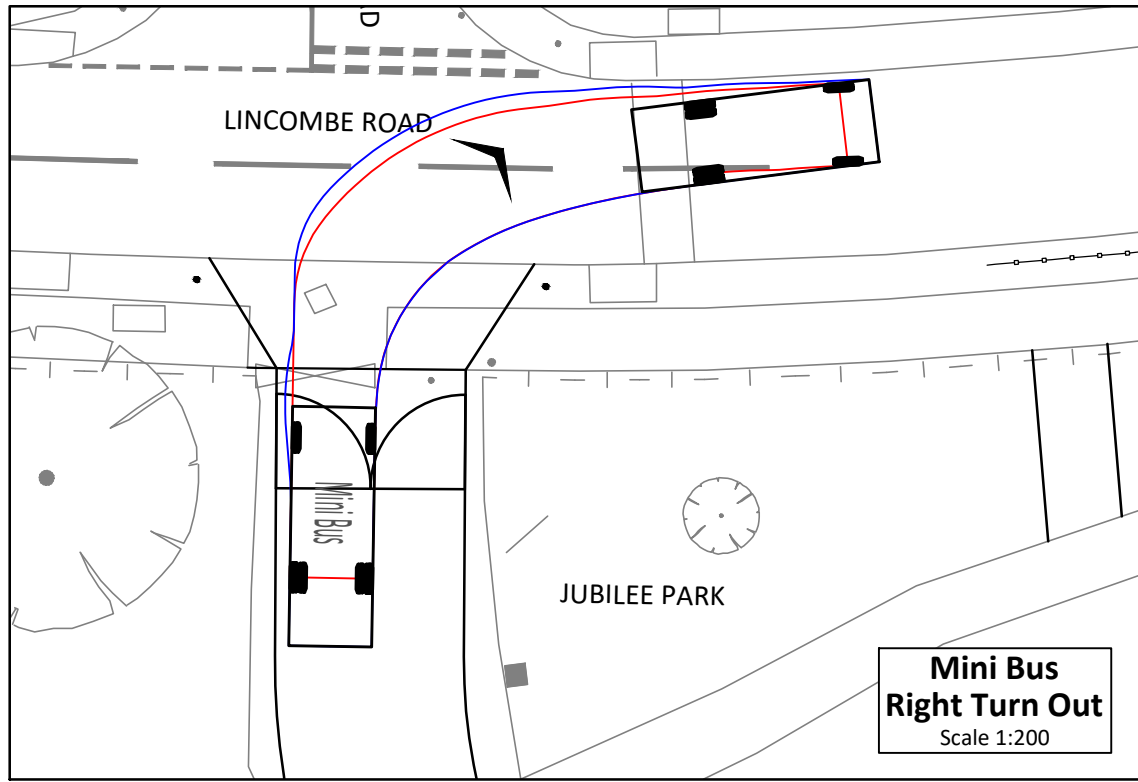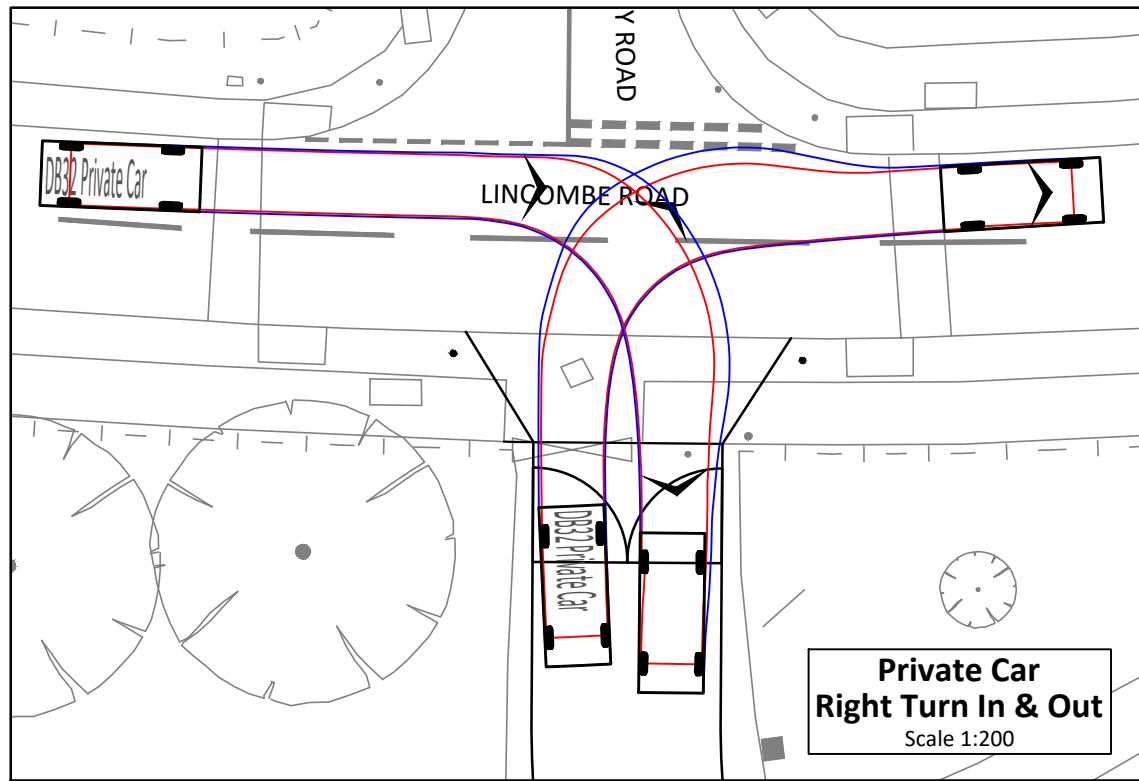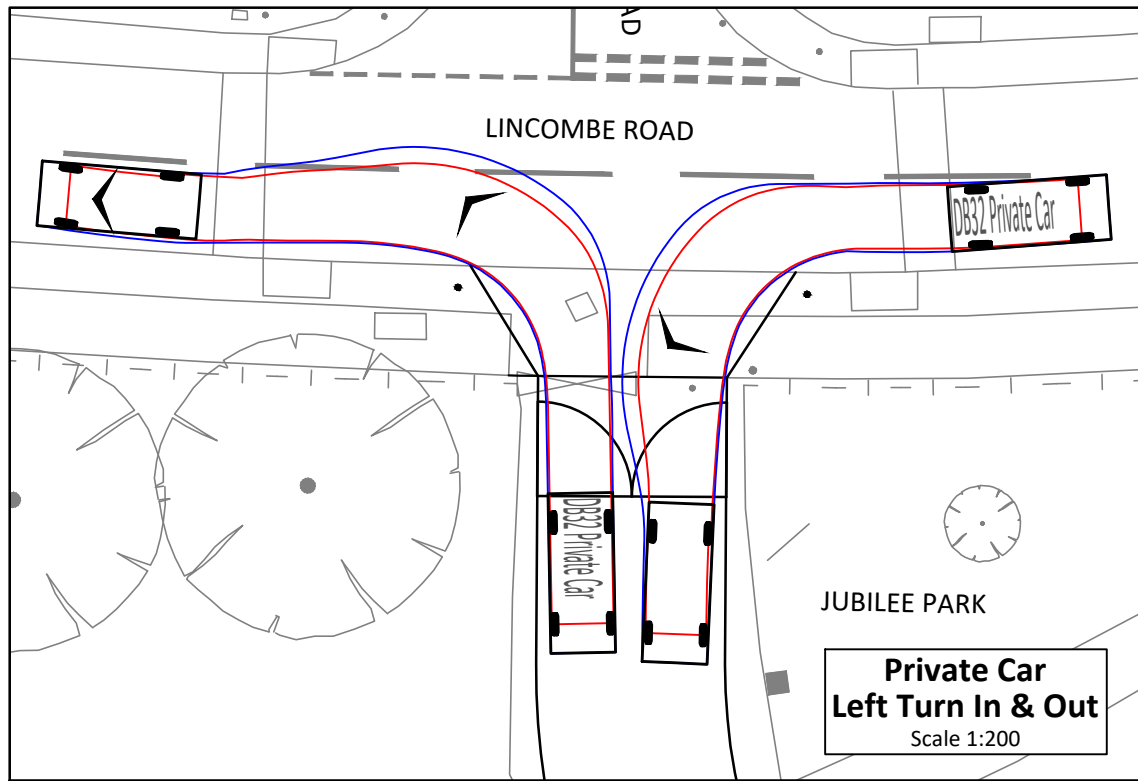

Vehicle Specification

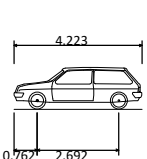


DB32 Private Car
Overall Length 4.223m
Overall Width 1.713m
Overall Body Height 1.392m
Min Body Ground Clearance 0.233m
Max Track Width 1.629m
Lock to lock time 4.00s
Kerb to Kerb Turning Radius 5.780m

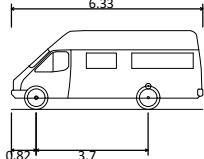

Mini Bus
Overall Length 6.330m
Overall Width 2.132m
Overall Body Height 2.601m
Min Body Ground Clearance 0.174m
Track Width 2.192m
Lock to lock time 4.00s
Kerb to Kerb Turning Radius 6.450m

- Path of vehicle wheel
- Path of vehicle overhang

 

Rev B	Note 4 included	By HS	Checked HS	12.12.2023
Rev A	Planning Issue	By HS	Checked HS	11.12.2023

jpp Northampton Grand Union Works, Whilton Locks, Daventry Northamptonshire, NN11 2NH T: 01604 781811 Poole & Milton Keynes E: mail@jppuk.net W: jppuk.net		Client	Surfacing Standards Ltd	
		Project	Proposed Sports Pitch Jubilee Park, Knowsley Liverpool	
		Title	Lincombe Road Site Access Access Plan	
Scale at A1	As Shown	Drawn by	HS	Checked by HS
Status	FOR PLANNING	Project ref	27090	Drawing no. 110
		Date	November 2023	
		Revision	B	