


Knowsley MBC - Jubilee Park

Creation of an Artificial Grass Pitch





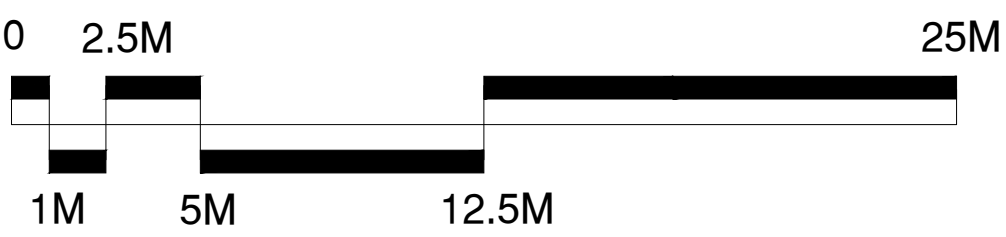

CONSULTANTS
Surfacing Standards Limited
Office: 1, Elmwood House,
Waterhouse, Warrington, LE12 9JY
01524 400 012



1. DO NOT SCALE FROM DRAWING UNLESS FOR PLANNING PURPOSES ONLY. ALL DIMENSIONS TO BE CHECKED ON SITE PRIOR TO COMMENCEMENT OF WORKS.
2. THIS DRAWING IS COPYRIGHT TO SURFACING STANDARDS LTD.
3. ALL PERSONNEL SHOULD BE AWARE OF THE HEALTH AND SAFETY PLAN WHICH IS RETAINED IN THE SITE MANAGERS OFFICE.

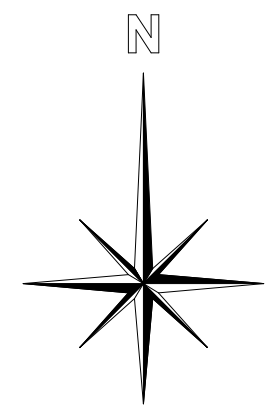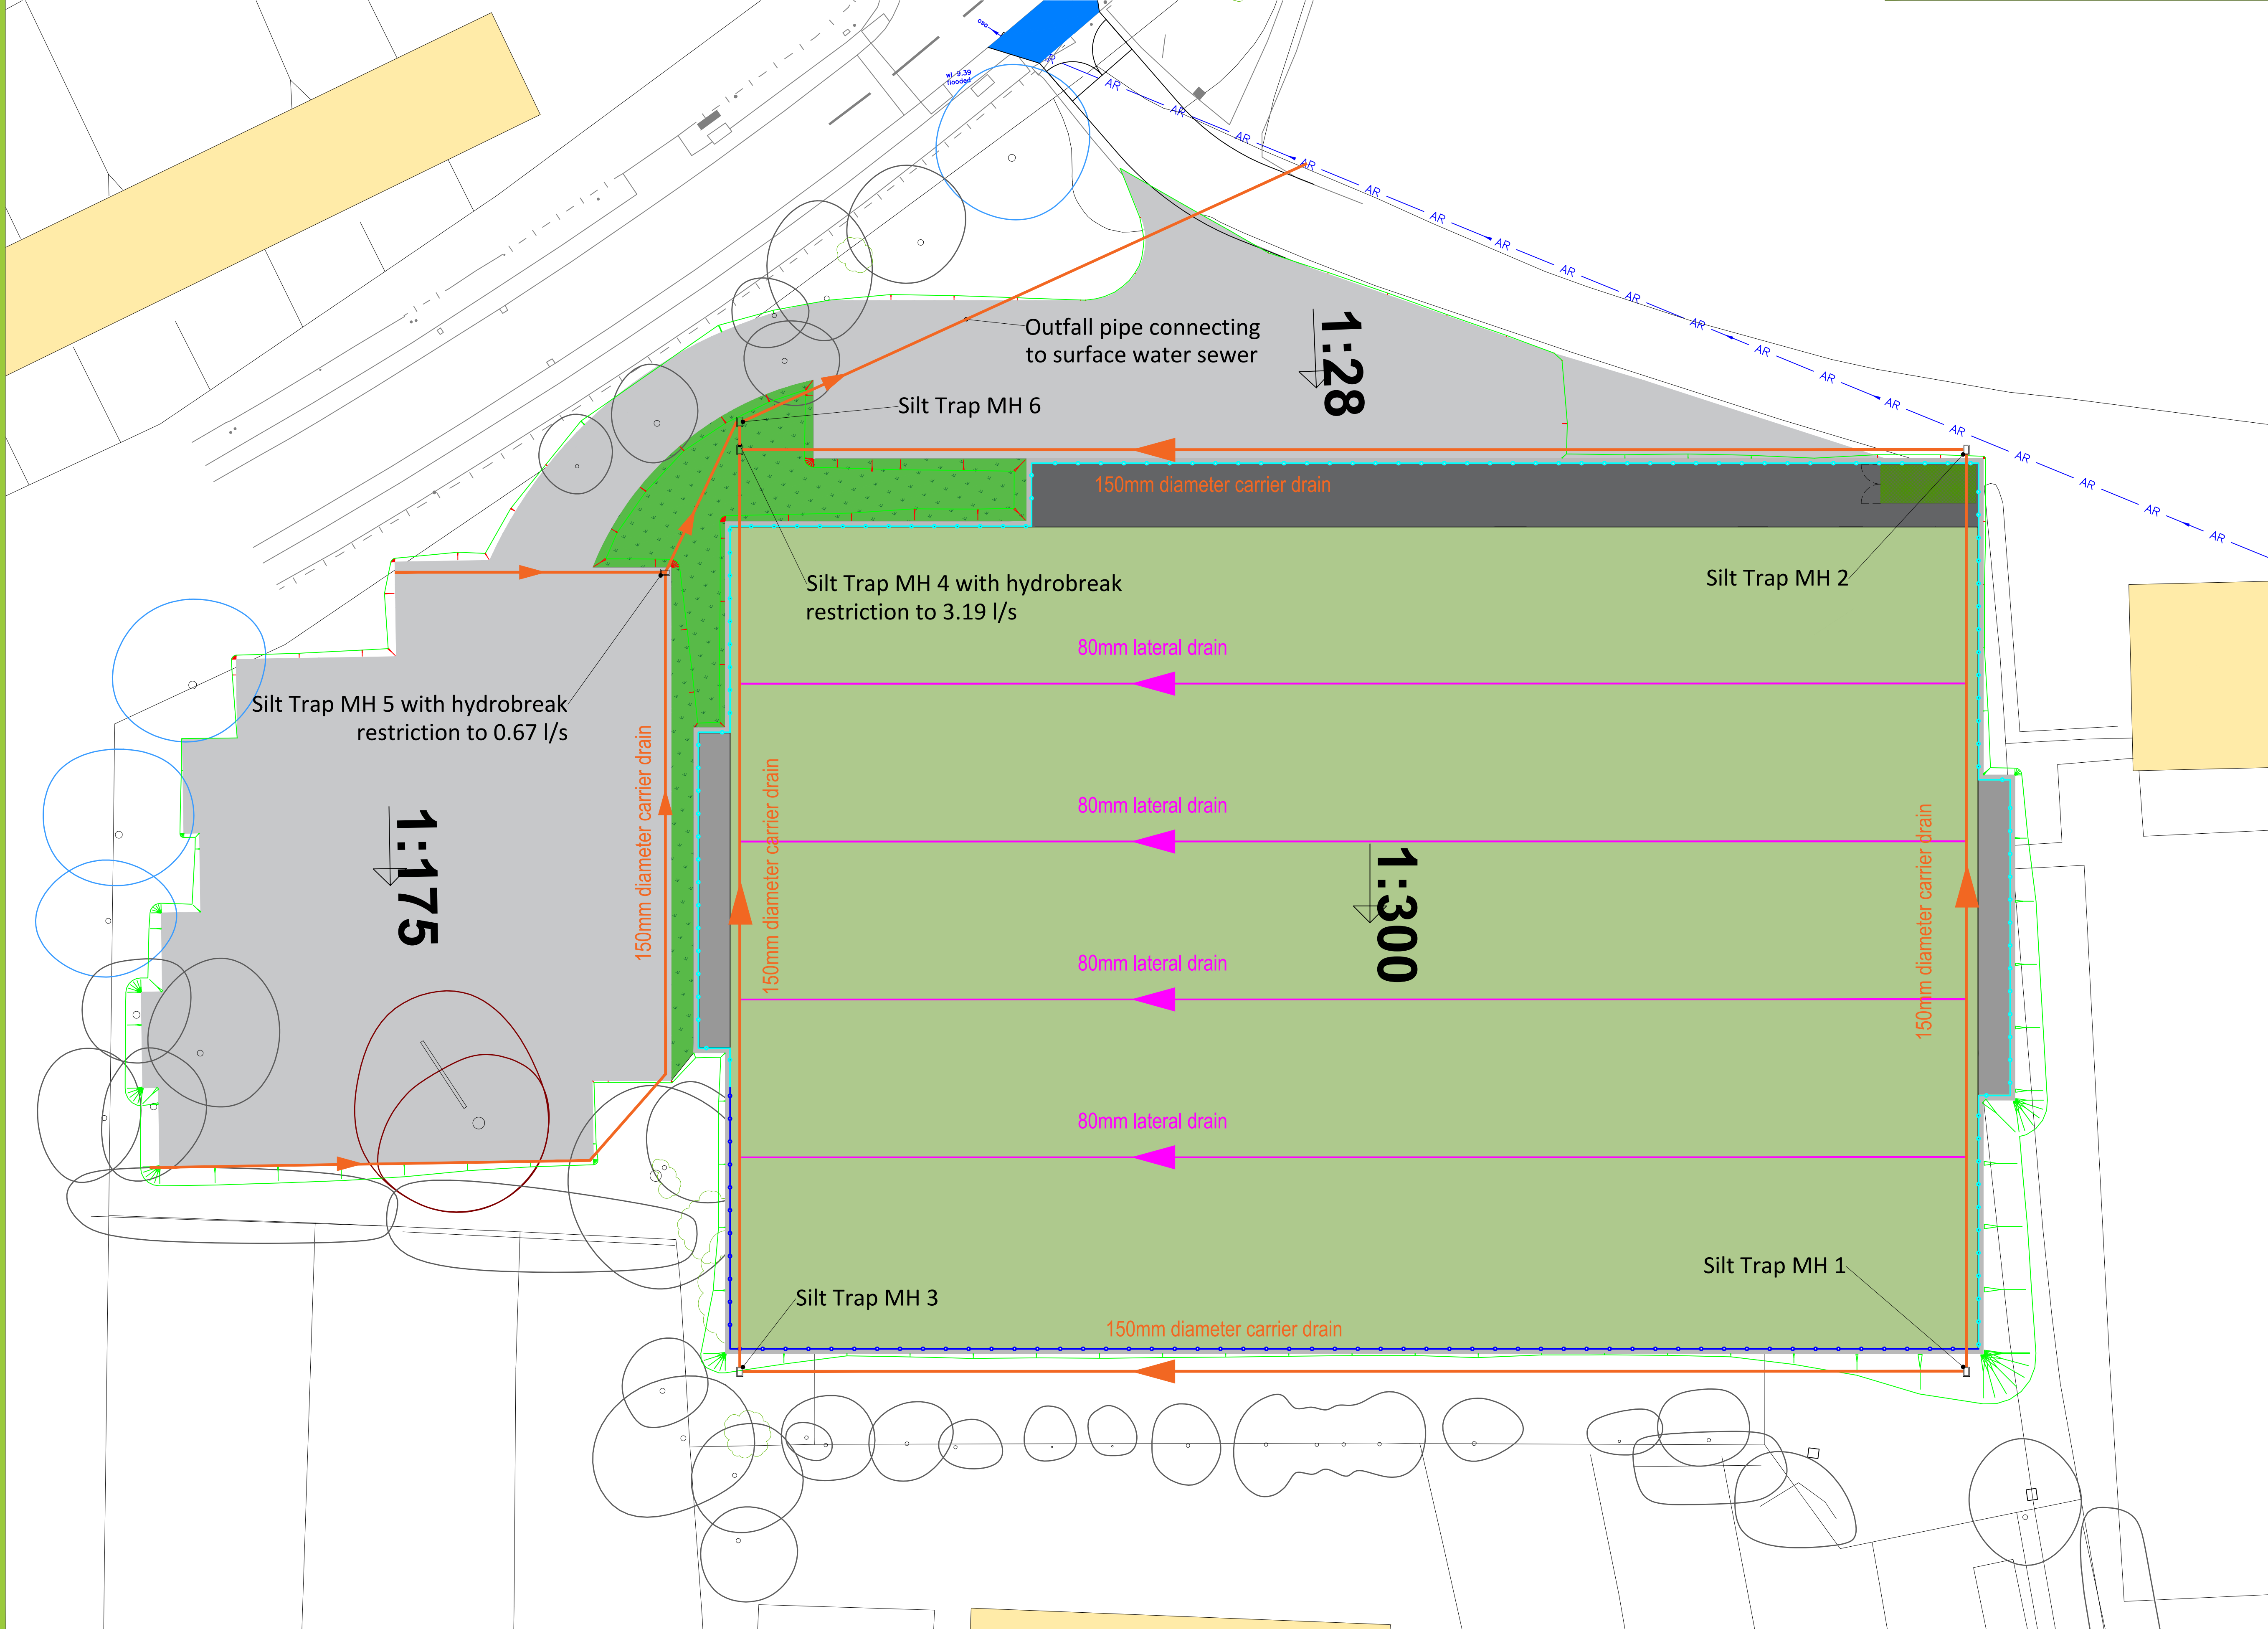

00	PLANNING ISSUE	ME	WB	19.12.23
REV	DESCRIPTION	REV	CK	DATE



Surfacing Standards Limited
SPORTS PITCH CONSULTANTS



Page Moss

AUTHOR
ME

TITLE
Knowsley MBC - Jubilee Park
Creation of an Artificial Grass Pitch
Proposed Drainage Layout

PROJECT	SCALE	SIZE
LANO-CLS036	1:200	A1
DRAWING No	REVISION	
07	00	