


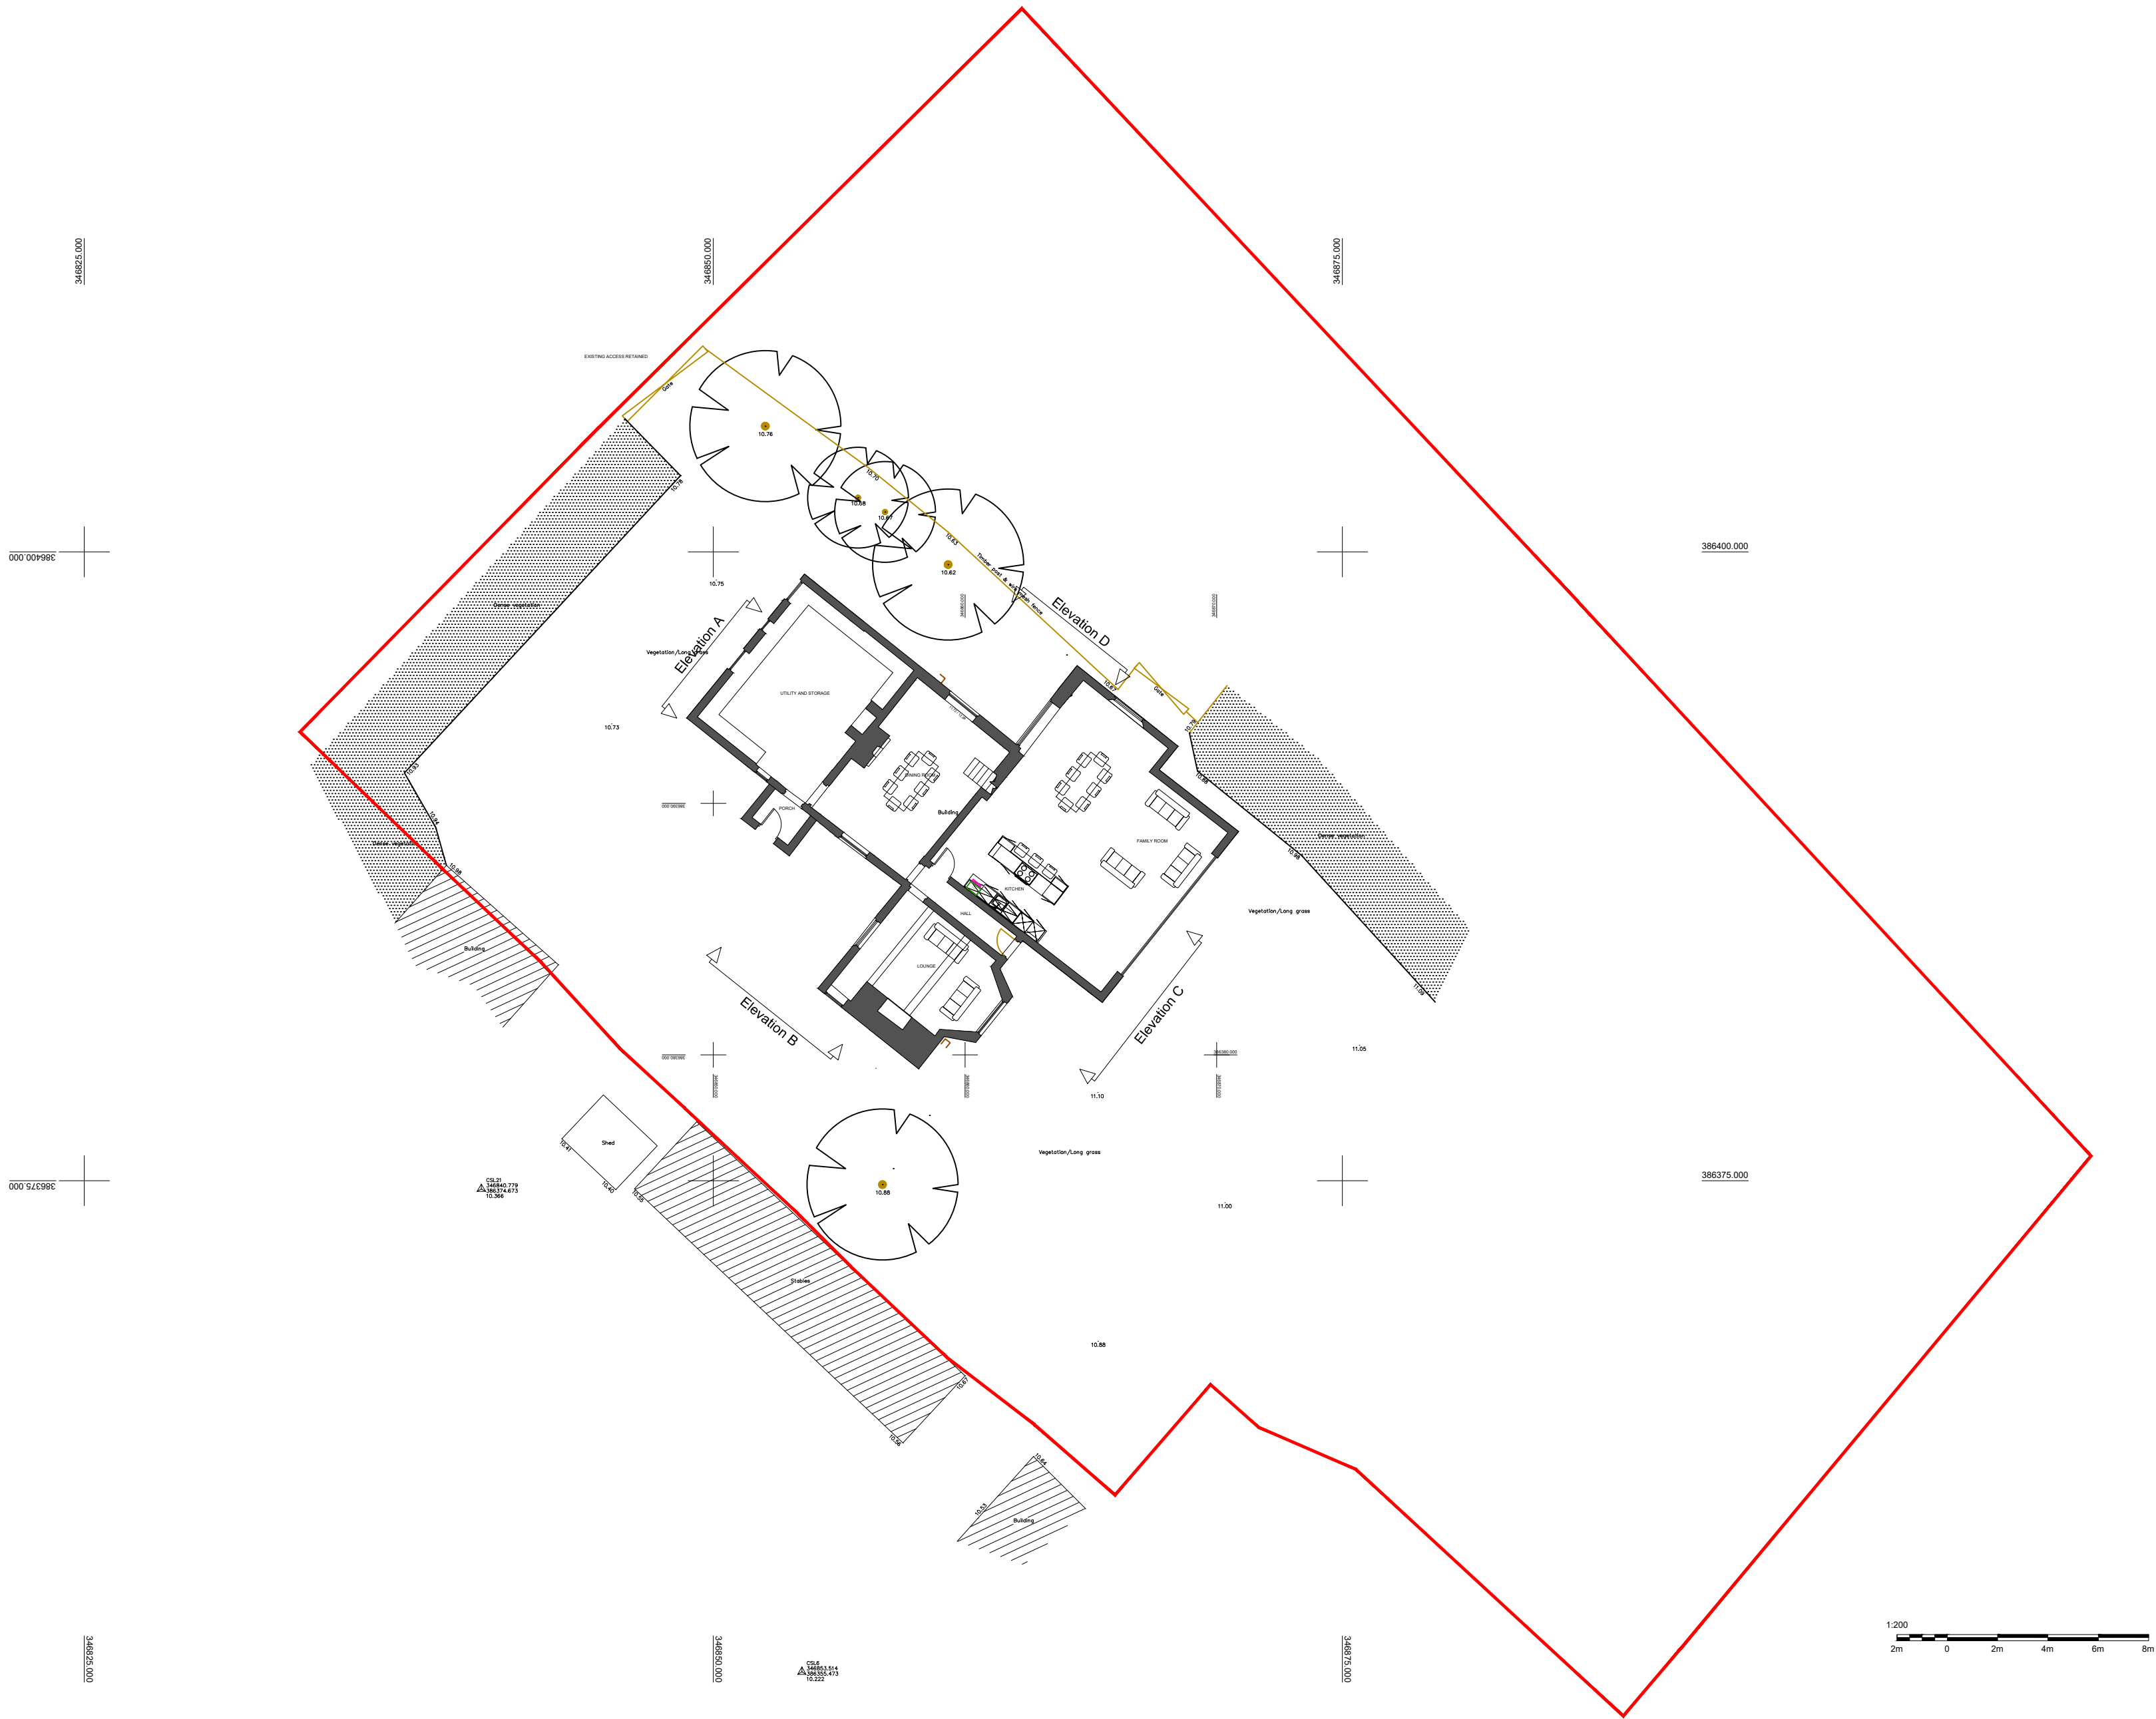

Client				
Mr Luke Gumbley				
Project				
Spring Farm Garnetts Lane Tarbock Green Prescott L35 1QN				
Drawing Title				
Proposed Site Plan / Topographical Survey				
Drawn	Checked	Drawn	Scale	Date
PL	PL	A2	1:200	JULY 2025
Project No	25 - 992	Drawing No	01-02	Revised



Philip Lambert Architecture Ltd.
King Edward House, 154 Clifton Drive South,
Lytham St Annes, FY8 1HG
Tel. 07811118904