



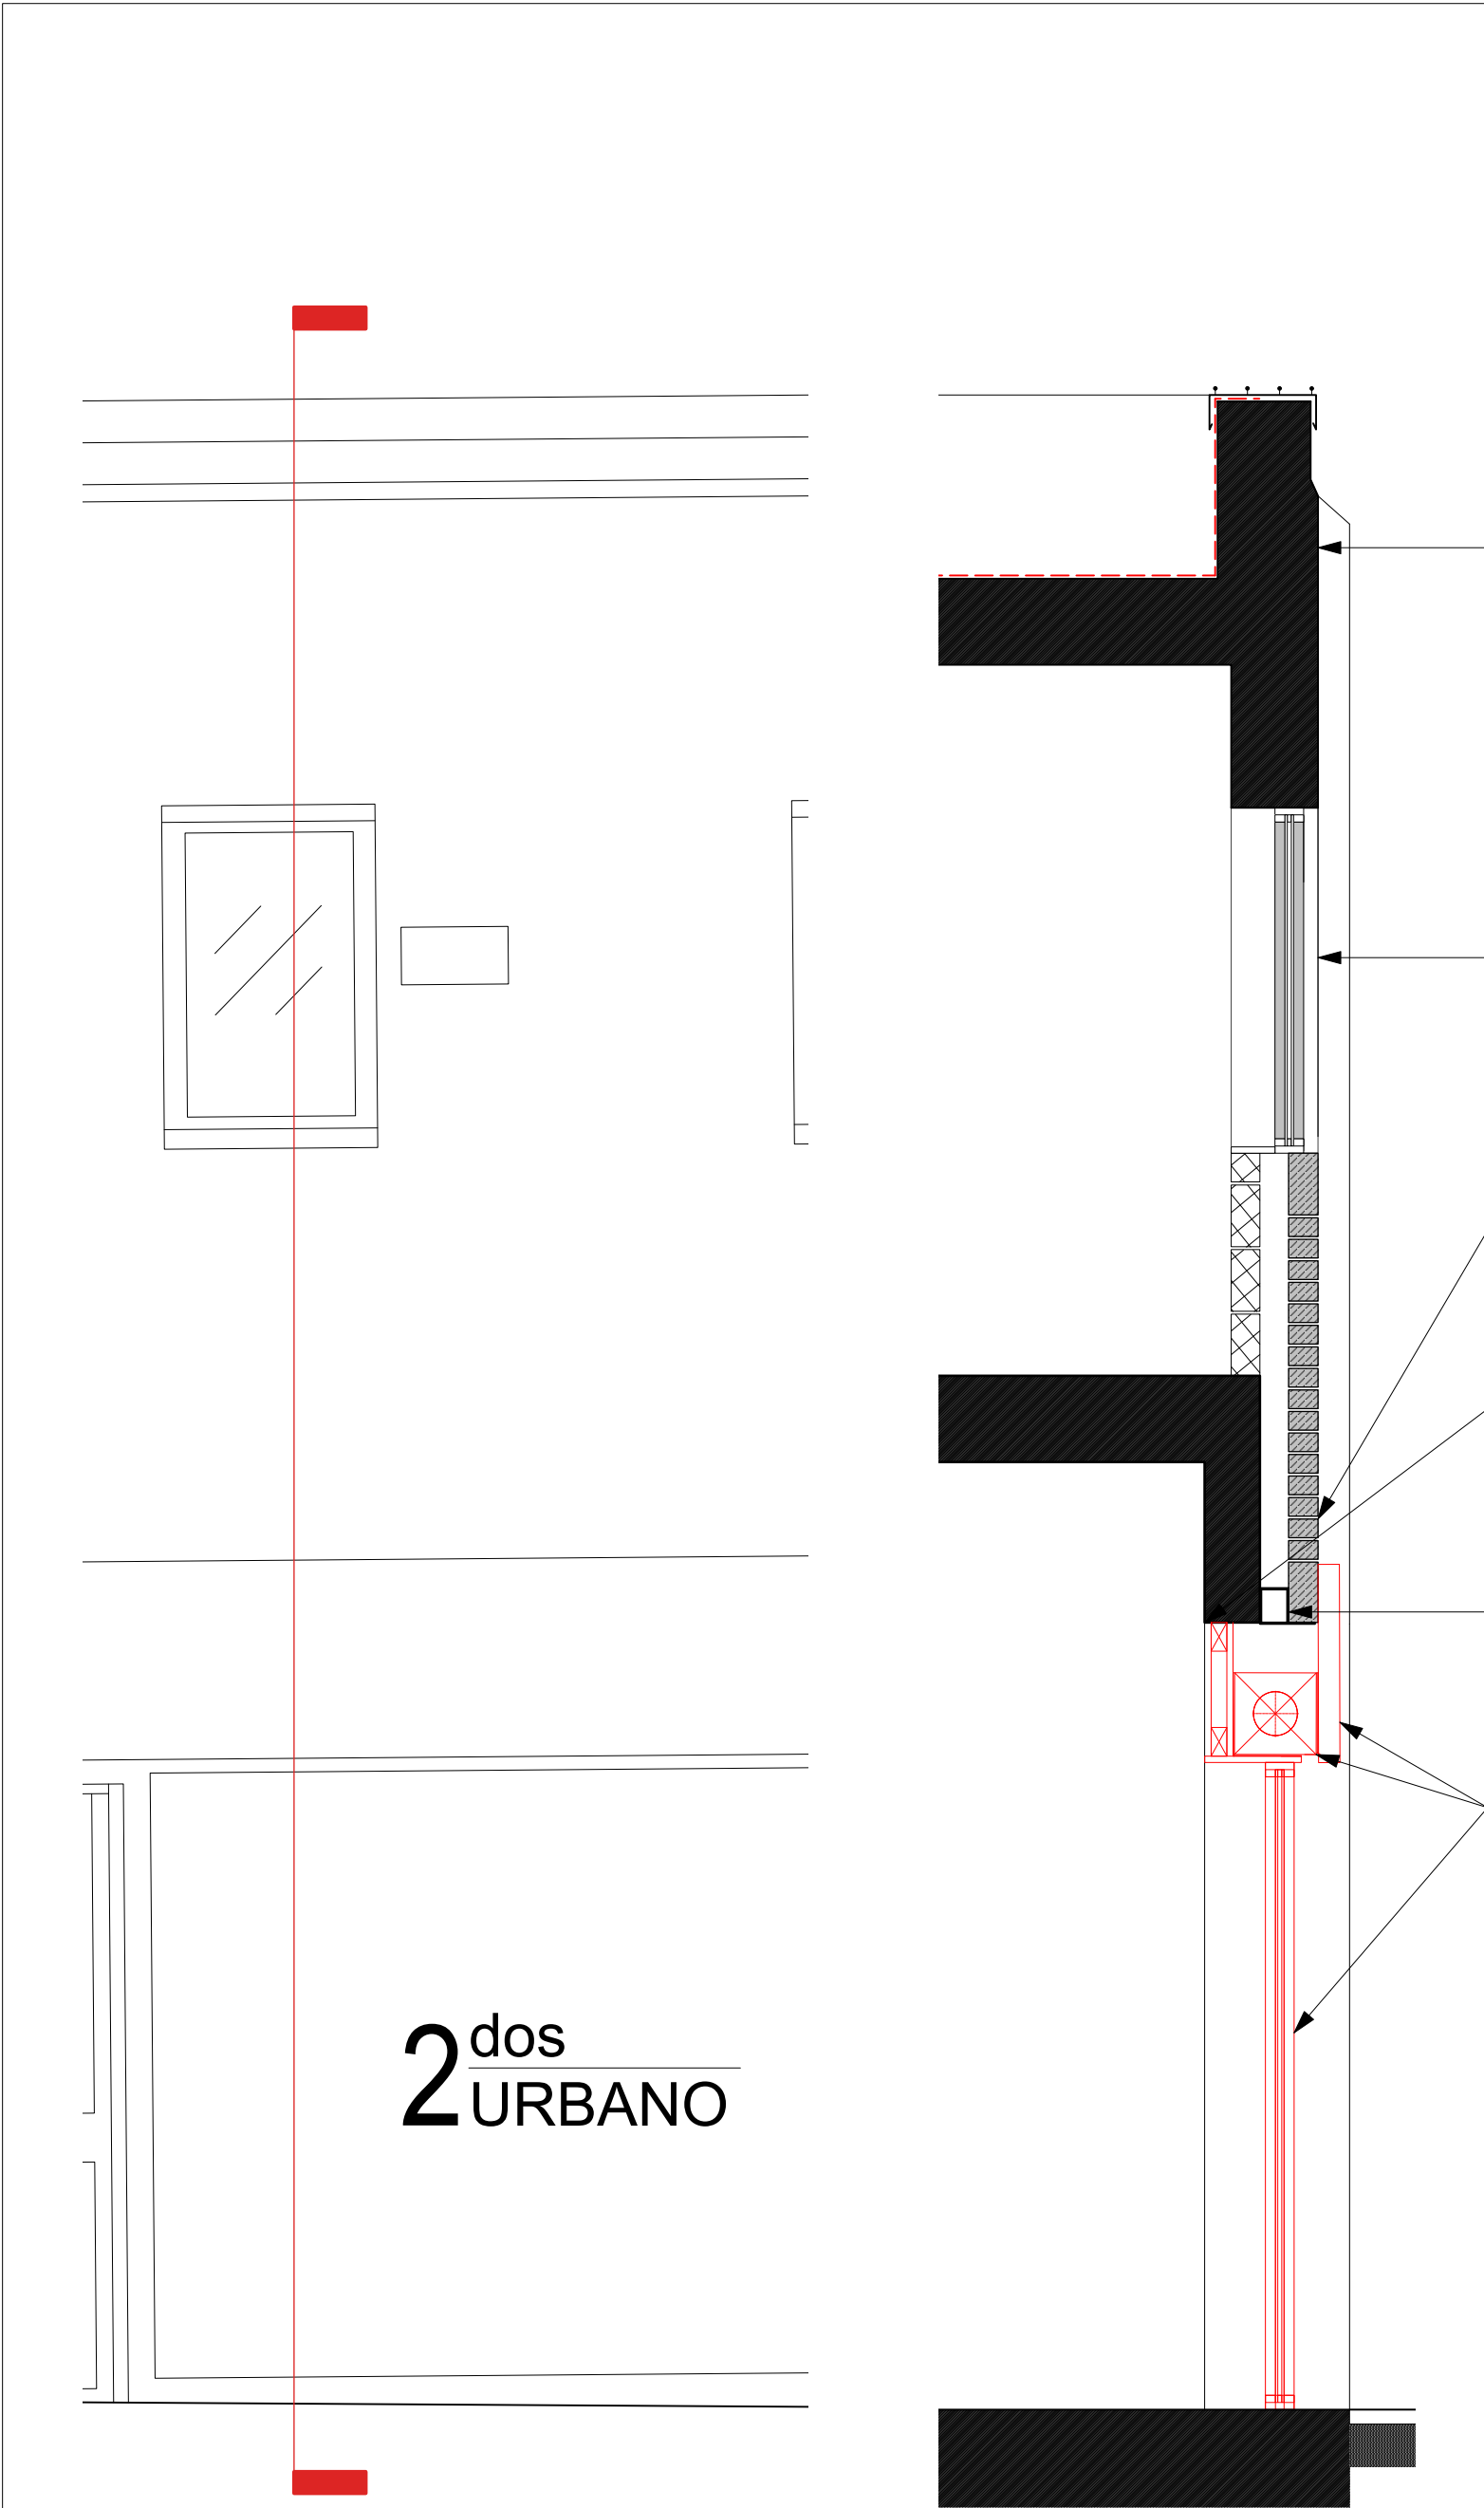

EXISTING ELEVATION 1:50

EXISTING STRIP SECTION 1:50

 

KEY:

Demolition Items

Existing brickwork to be made good. Any vegetation to be fully removed from mortar beds. Brickwork to be cleaned using DOFF cleaning treatment, contractor to submit cleaning proposals for approval ensuring that all mortar beds remain in a good state of repair.

Existing 3 No. timber windows at first floor level to be sanded ready to receive new paint finish.

Any redundant mechanical & electrical fittings on front elevation to be removed.

Existing shopfront to be stripped back to existing concrete structural openings.

Existing steel box lintel to be retained

All existing: signage; roller shutters and glazing at ground floor level to be removed. 2 No. Fire alarm boxes to be removed.

Rev. Date Drawn Checked Note



ARCHITECTURAL EMPORIUM Ltd
www.architectural-emporium.co.uk / mail@architectural-emporium.co.uk
87 Kempston St, Liverpool, L3 8HE / +44 (0)151 363 0000

JOB: DOS URBANO - 581

STATUS: PLANNING

SCALE: 1:25 @ ISO A3

FIRST ISSUE: 15/05/2024

DRAWING No: 2.101 -

DEMOLITION STRIP SECTION