



All dimensions to be checked on site.
Do not Scale from the drawing.
Any discrepancies to be reported to the Client before the commencement of any works.




EXISTING FRONT ELEVATION

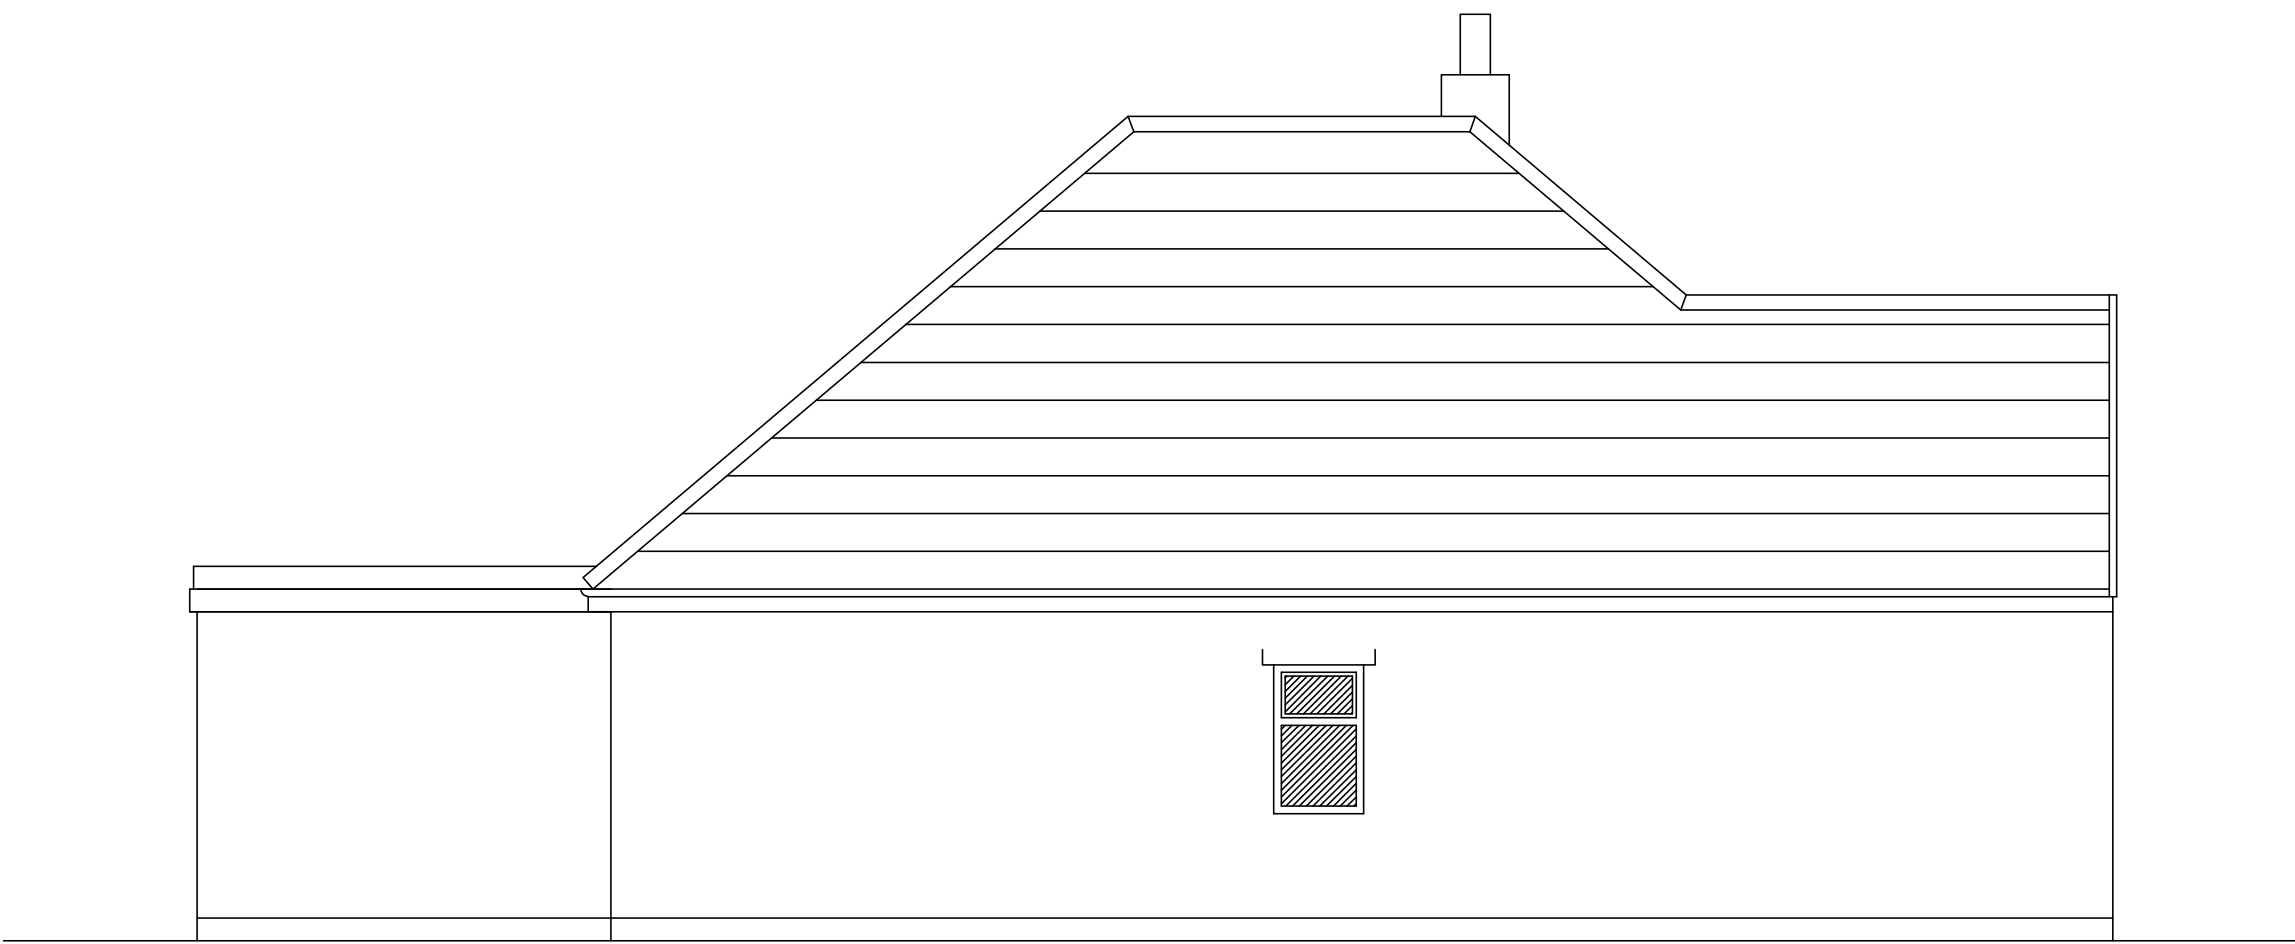

EXISTING LH SIDE ELEVATION

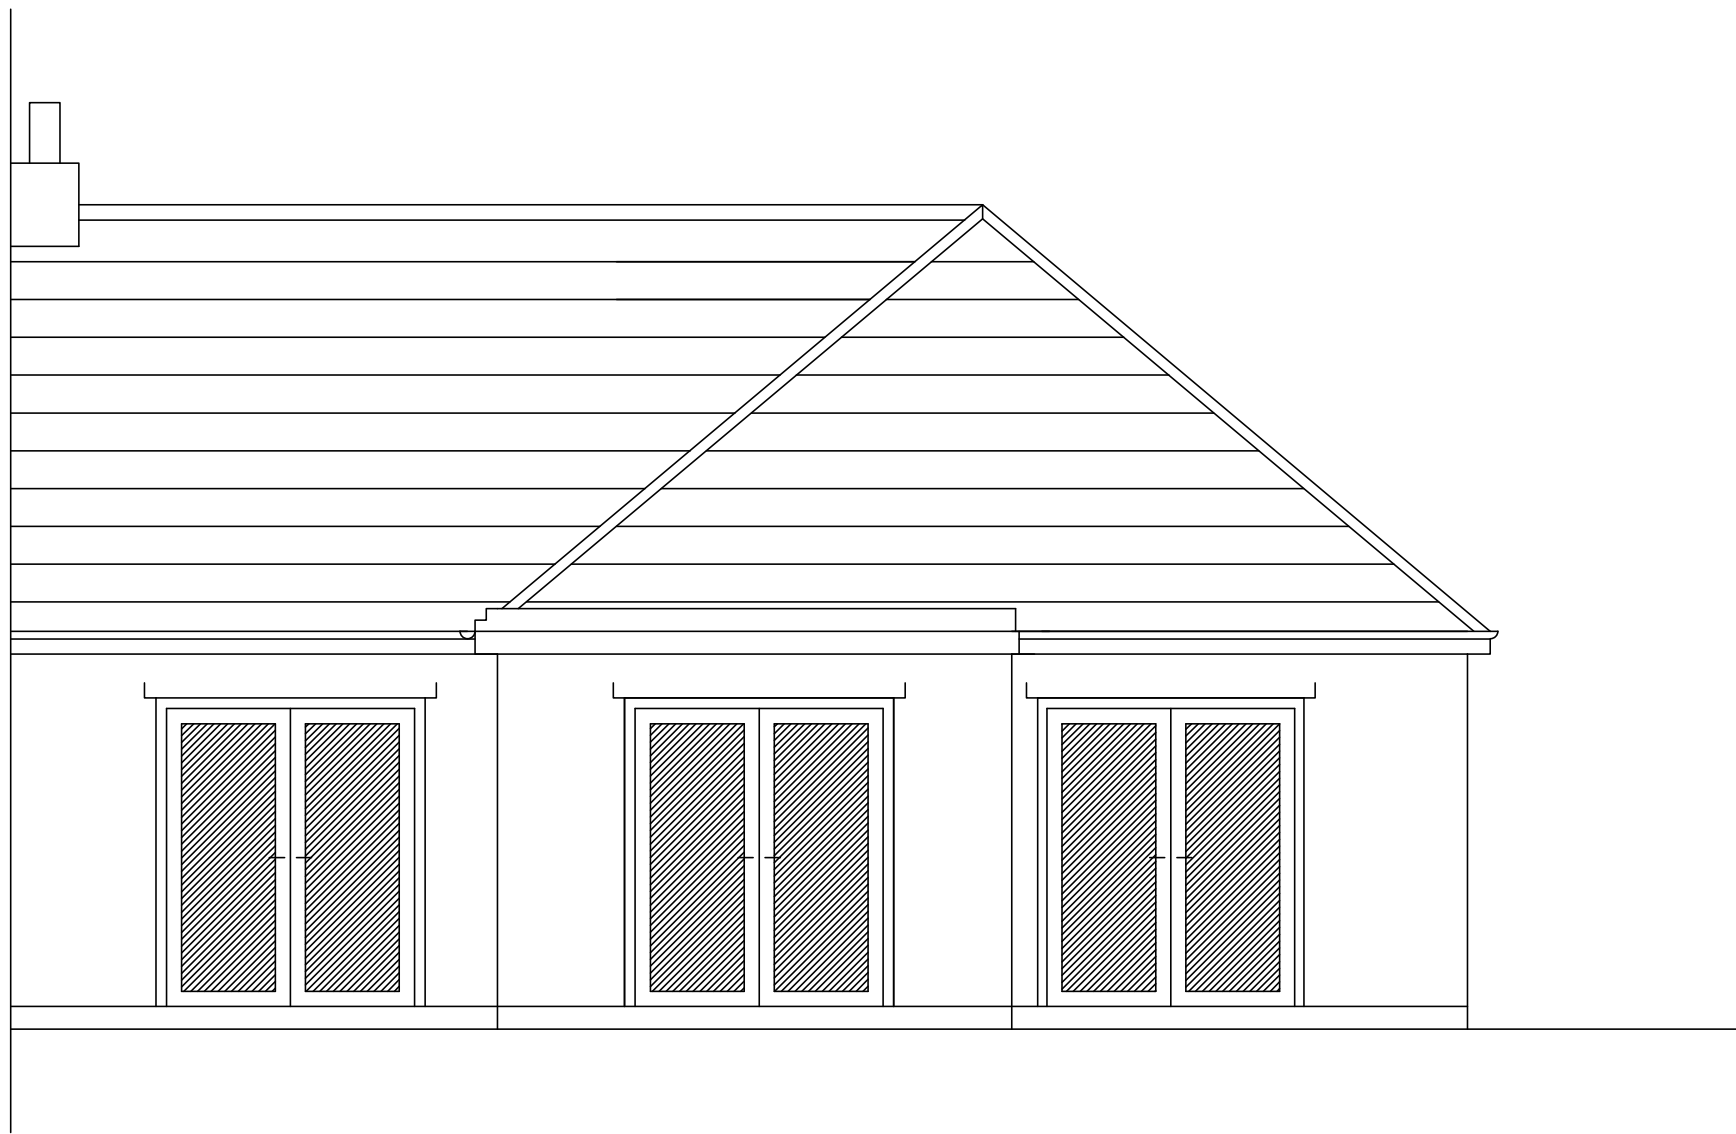

EXISTING REAR ELEVATION

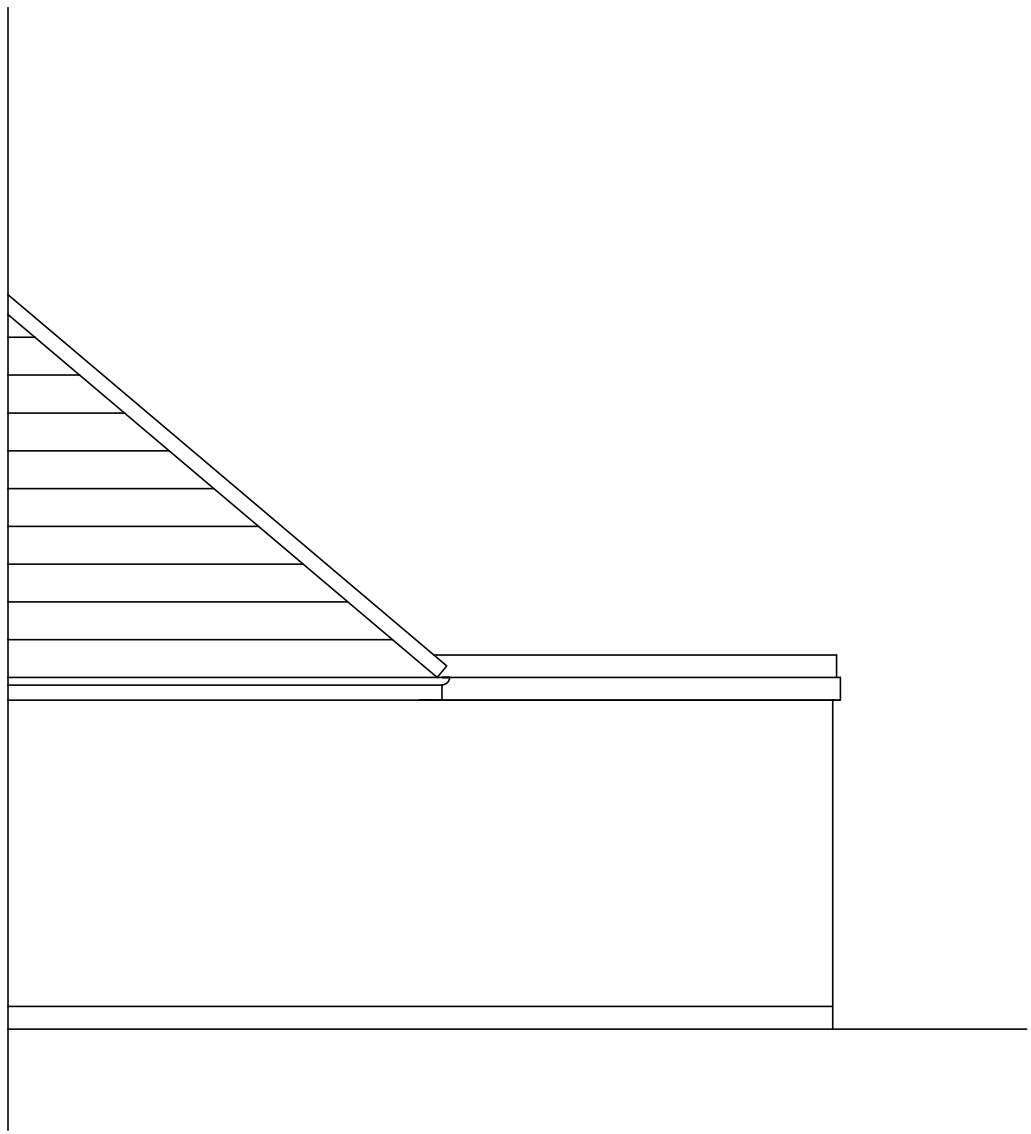

EXISTING RH SIDE ELEVATION



Scale bar

Rev	Comments	Date
Client: MR & MRS GREGORY		
Project Title: 5 ST AGNES ROAD HUYTON LIVERPOOL L36 5TA		
Drawing Title: EXISTING ELEVATIONS		
Dwg No:	02	Scale: 1:50 @ A1
Rev No:		Date: 14-05-21