



All dimensions to be checked on site.
Do not Scale from the drawing.
Any discrepancies to be reported to the Client before the commencement of any works.

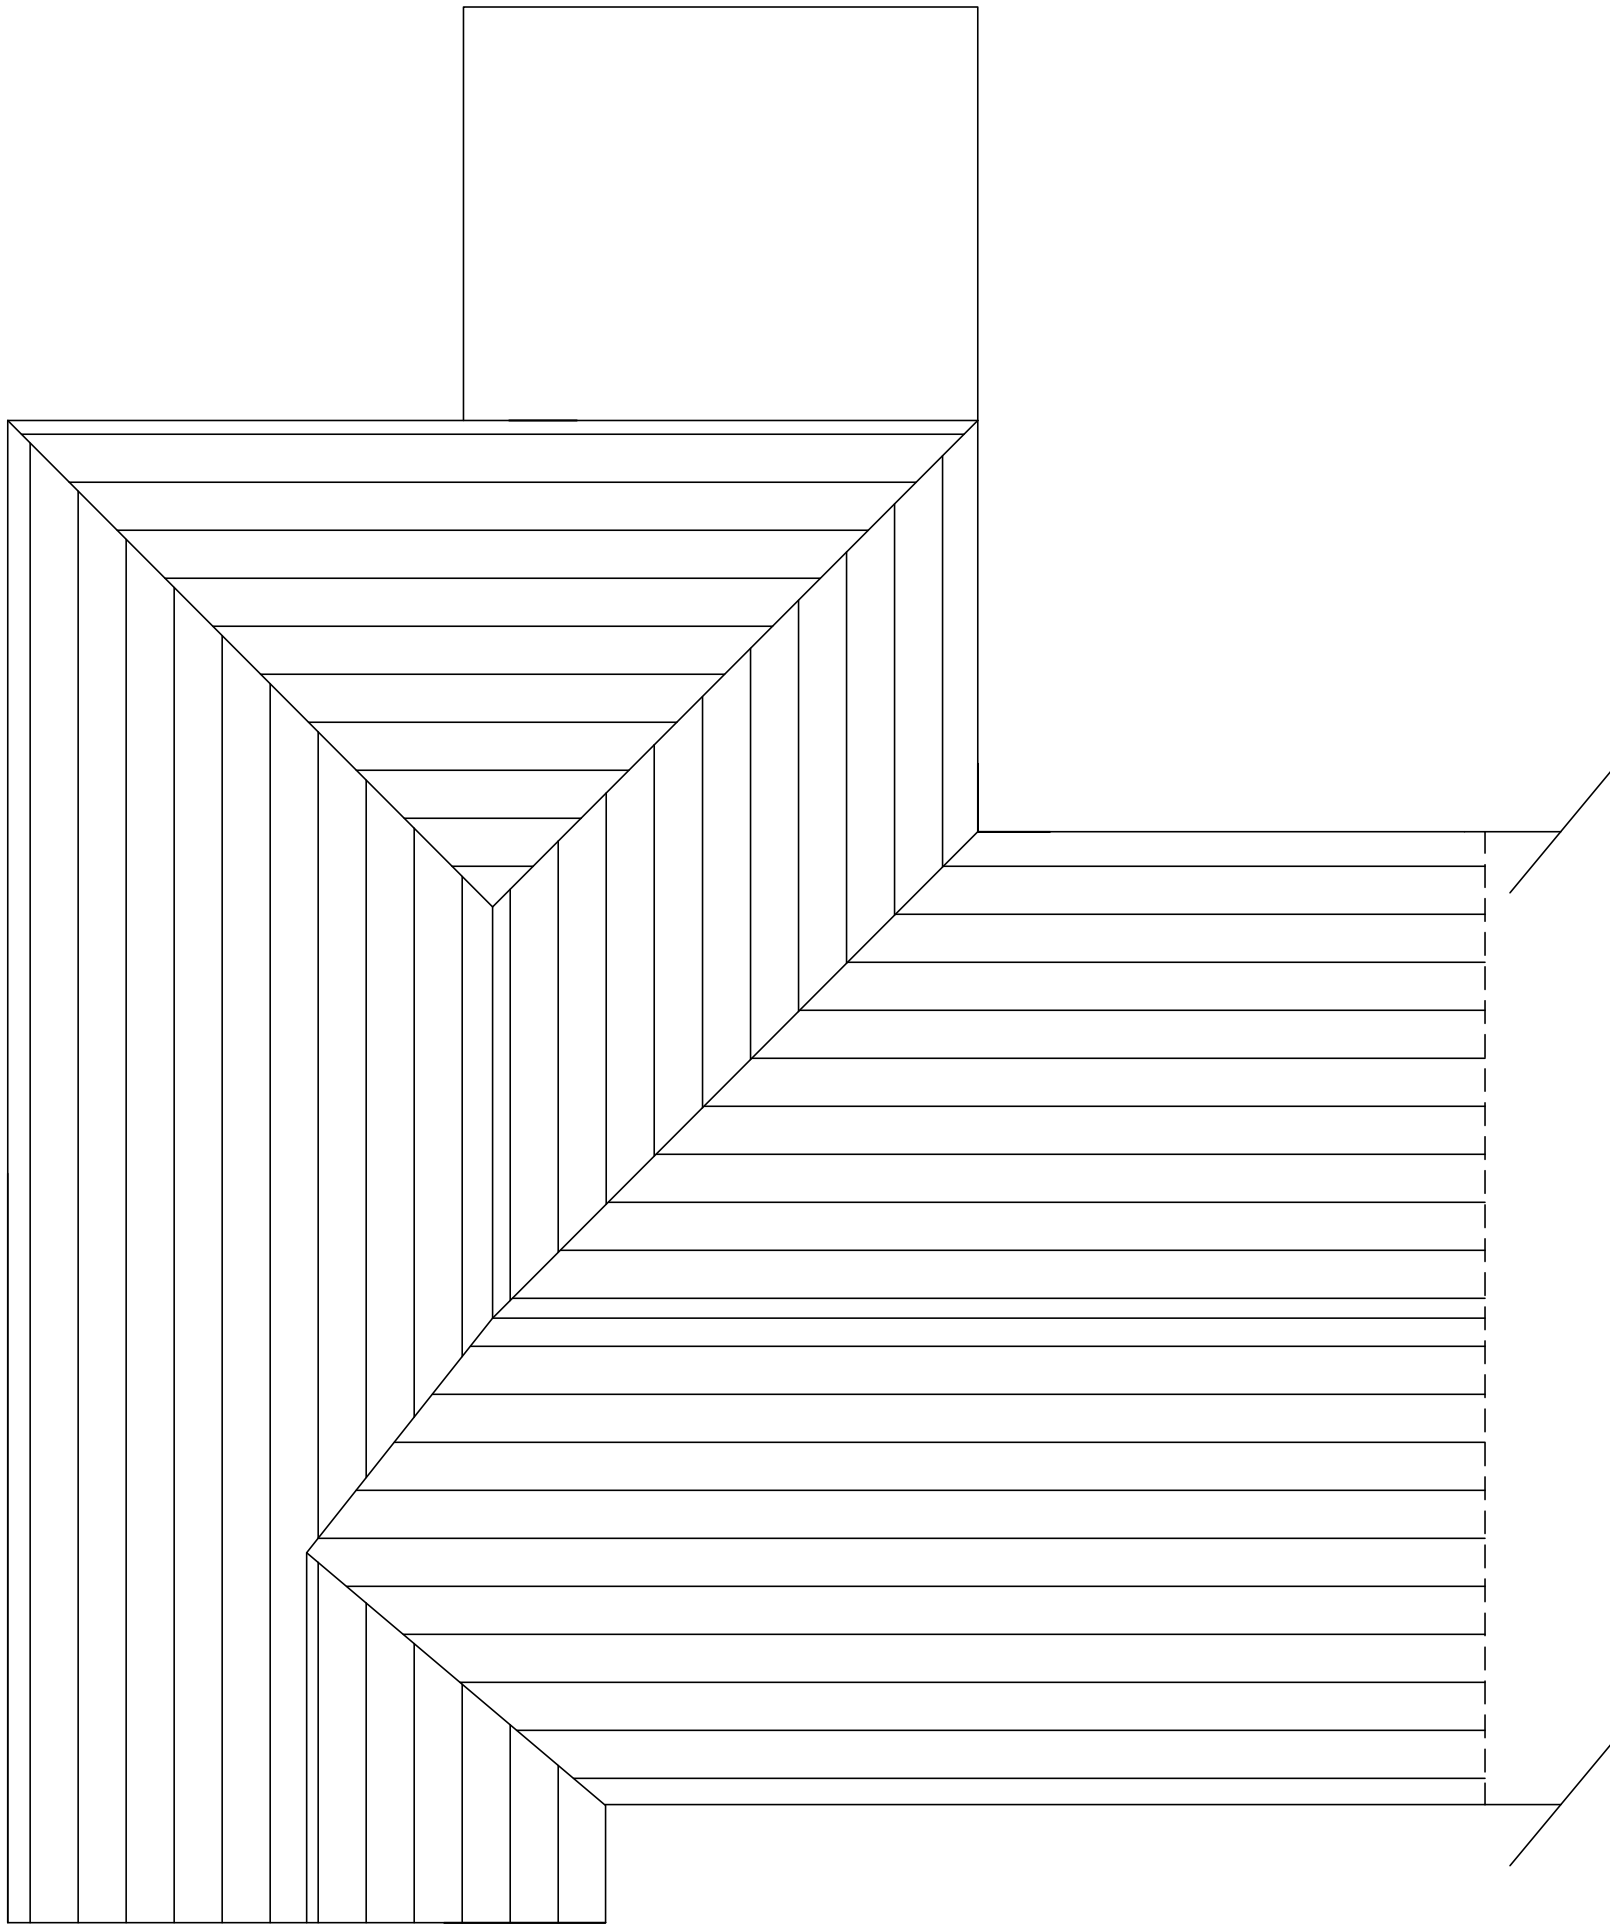

EXISTING ROOF PLAN

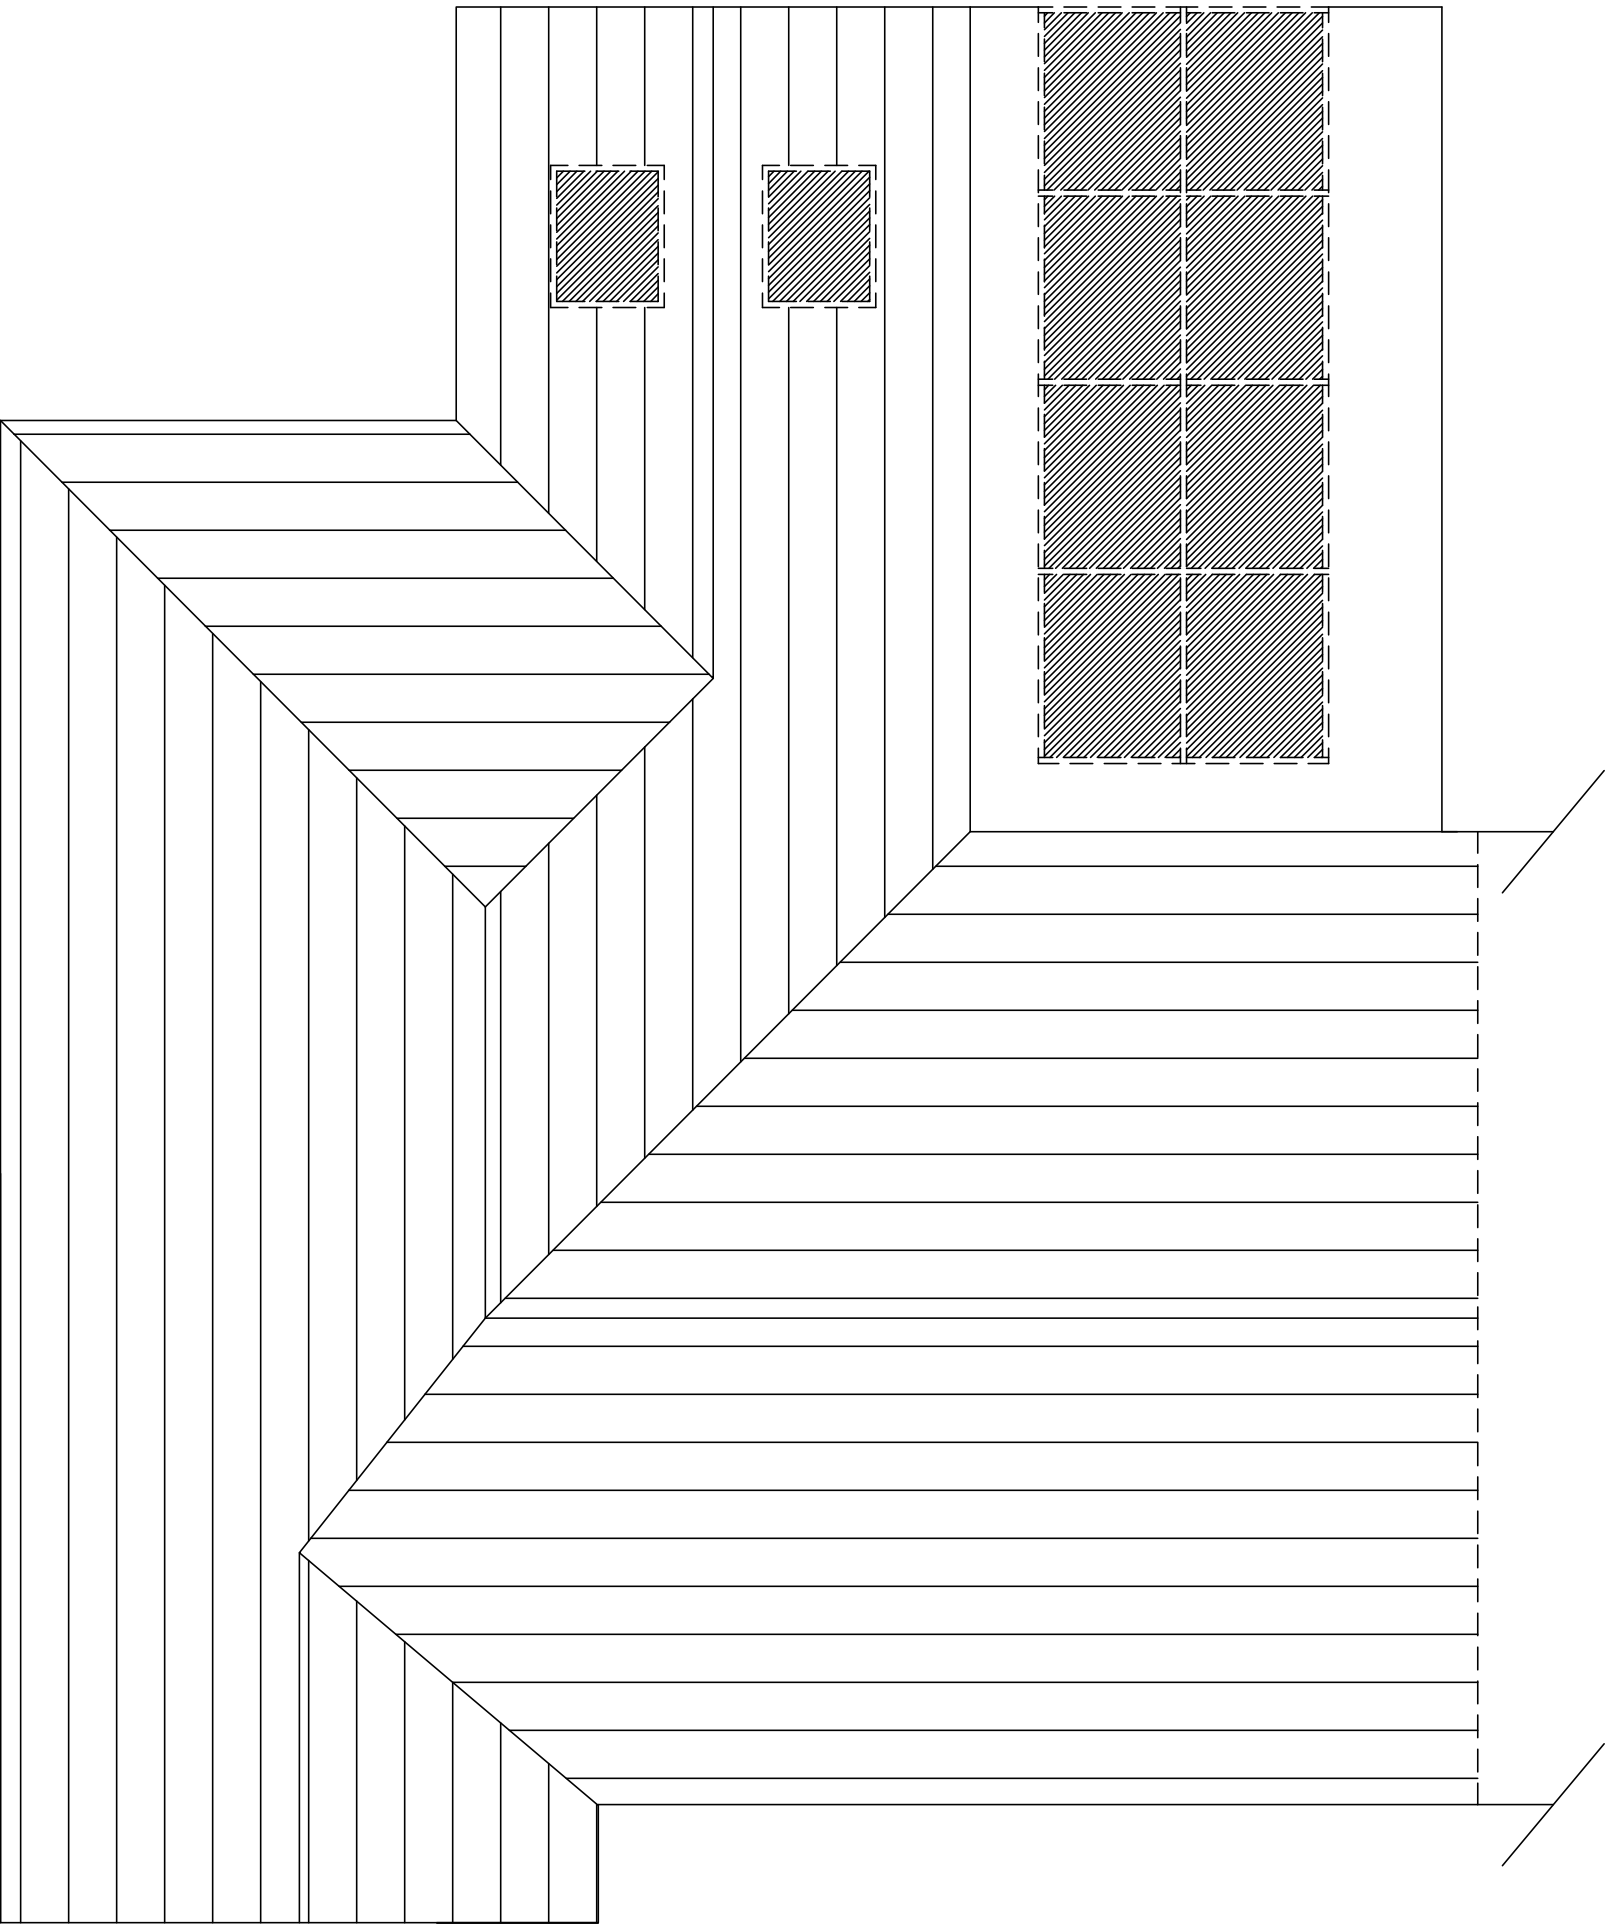

PROPOSED ROOF PLAN



Scale bar

Rev	Comments	Date
Client: MR & MRS GREGORY		
Project Title: 5 ST AGNES ROAD HUYTON LIVERPOOL L36 5TA		
Drawing Title: EXISTING & PROPOSED ROOF PLANS		
Dwg No:	04	Scale: 1:50 @ A1
Rev No:		Date: 23-05-21