




All dimensions to be checked on site.
Do not Scale from the drawing.
Any discrepancies to be reported to the Client before the commencement of any works.

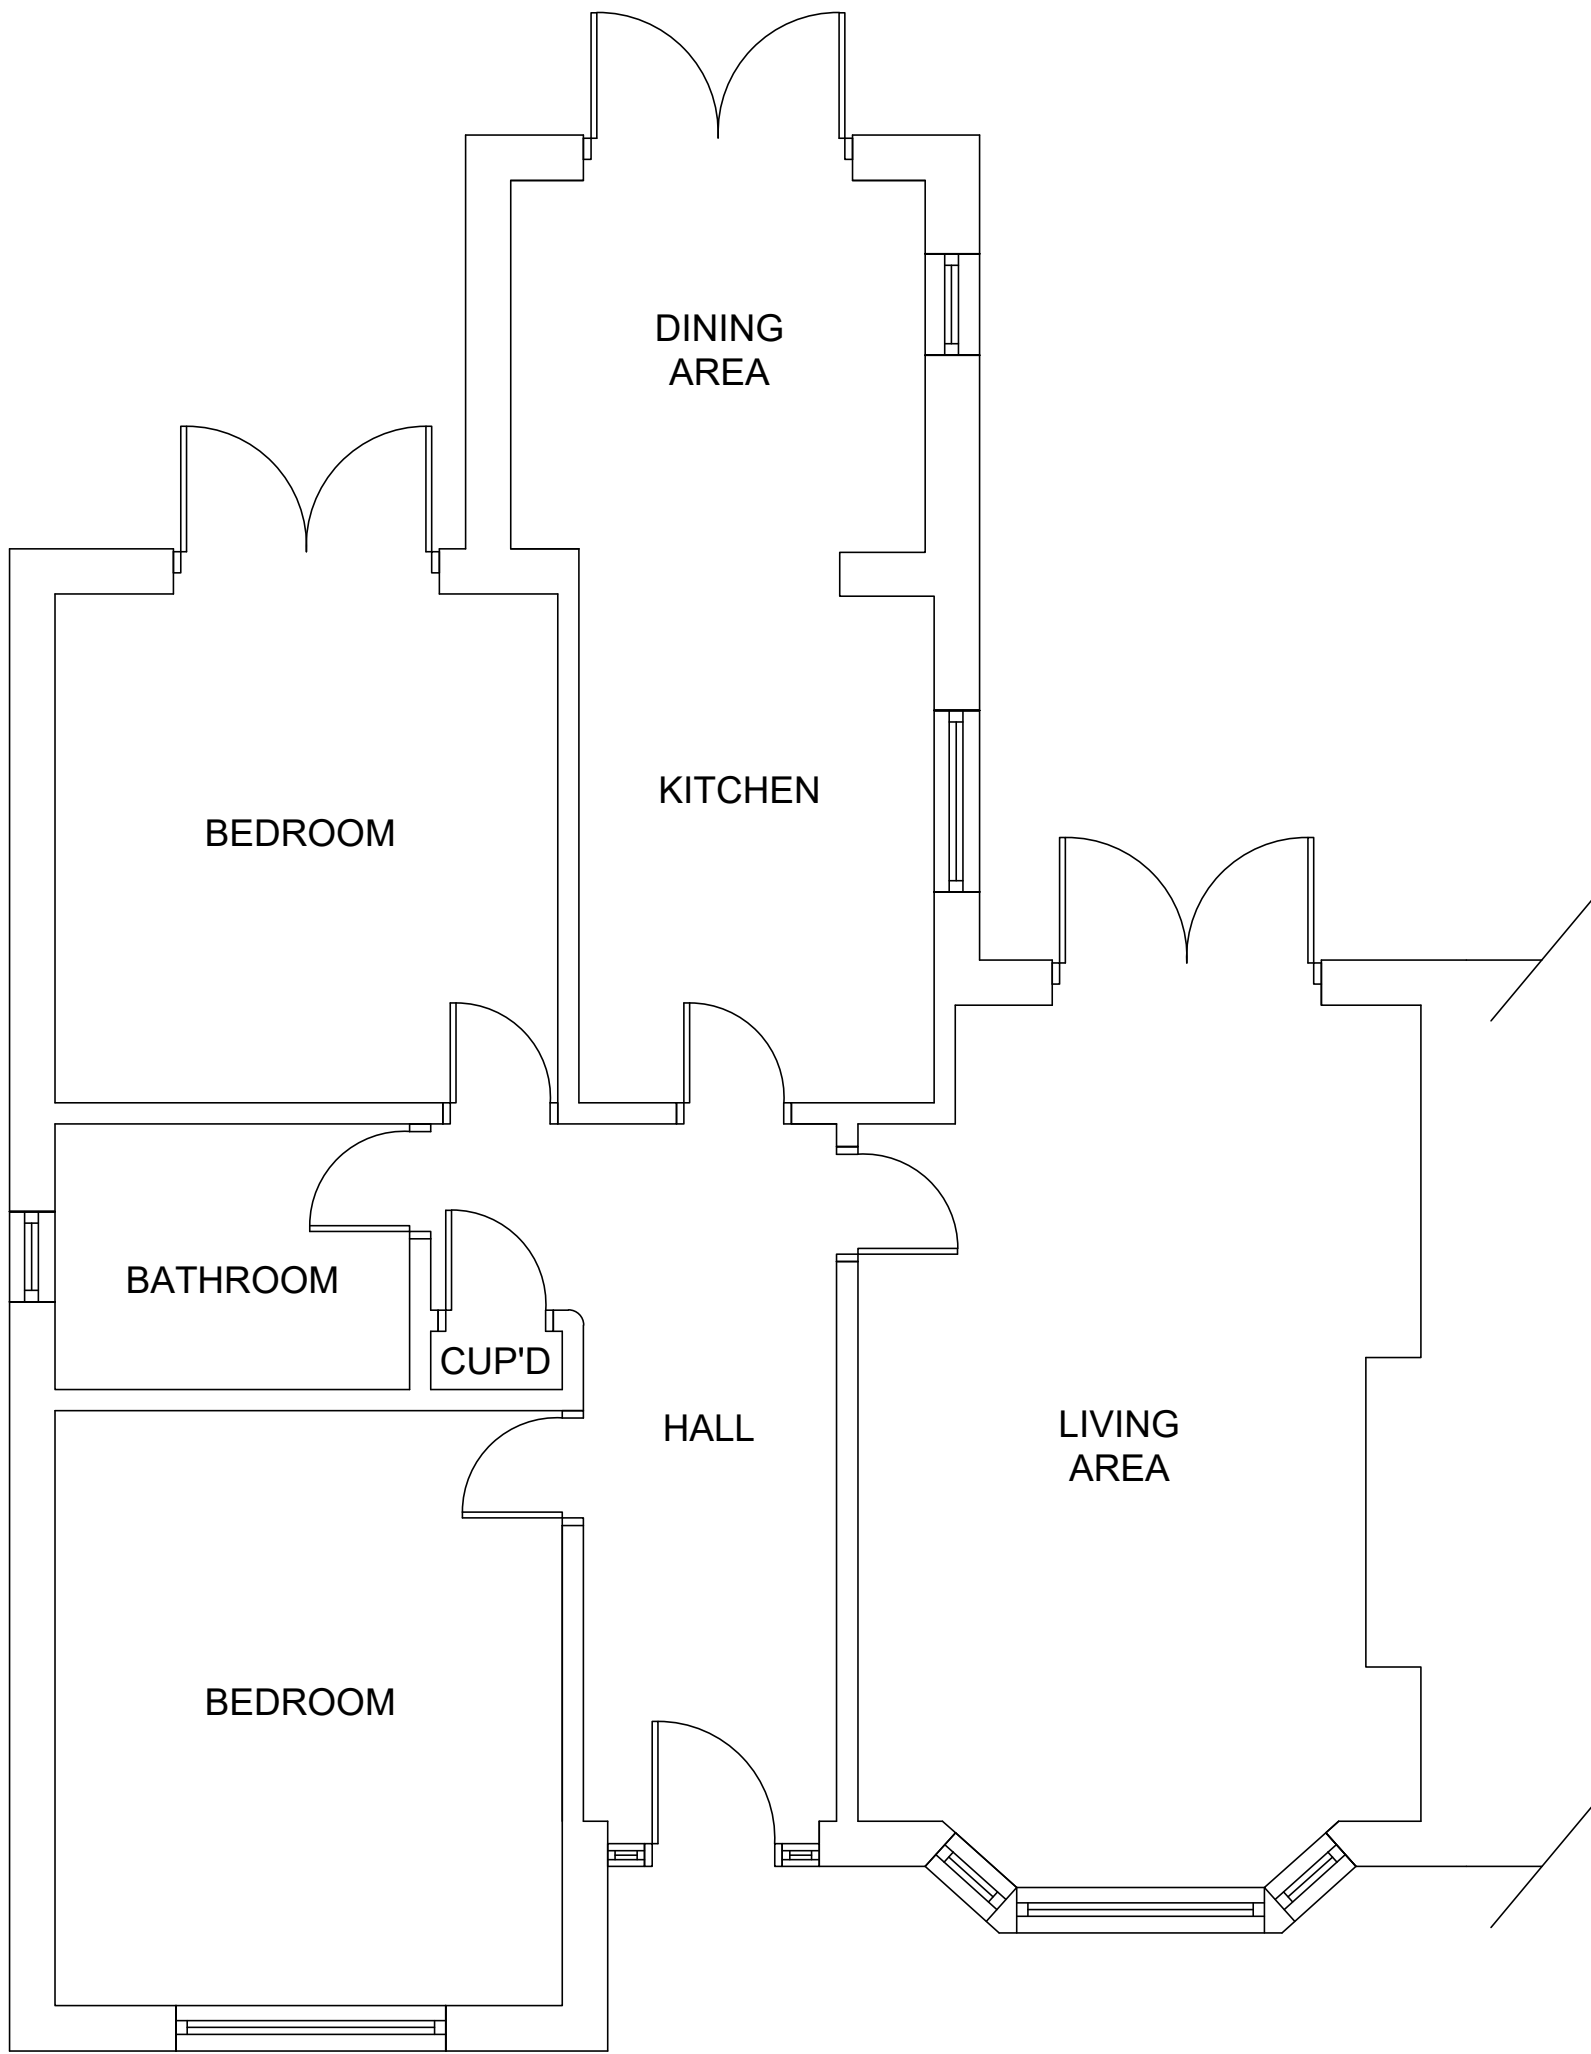

EXISTING GROUND FLOOR PLAN

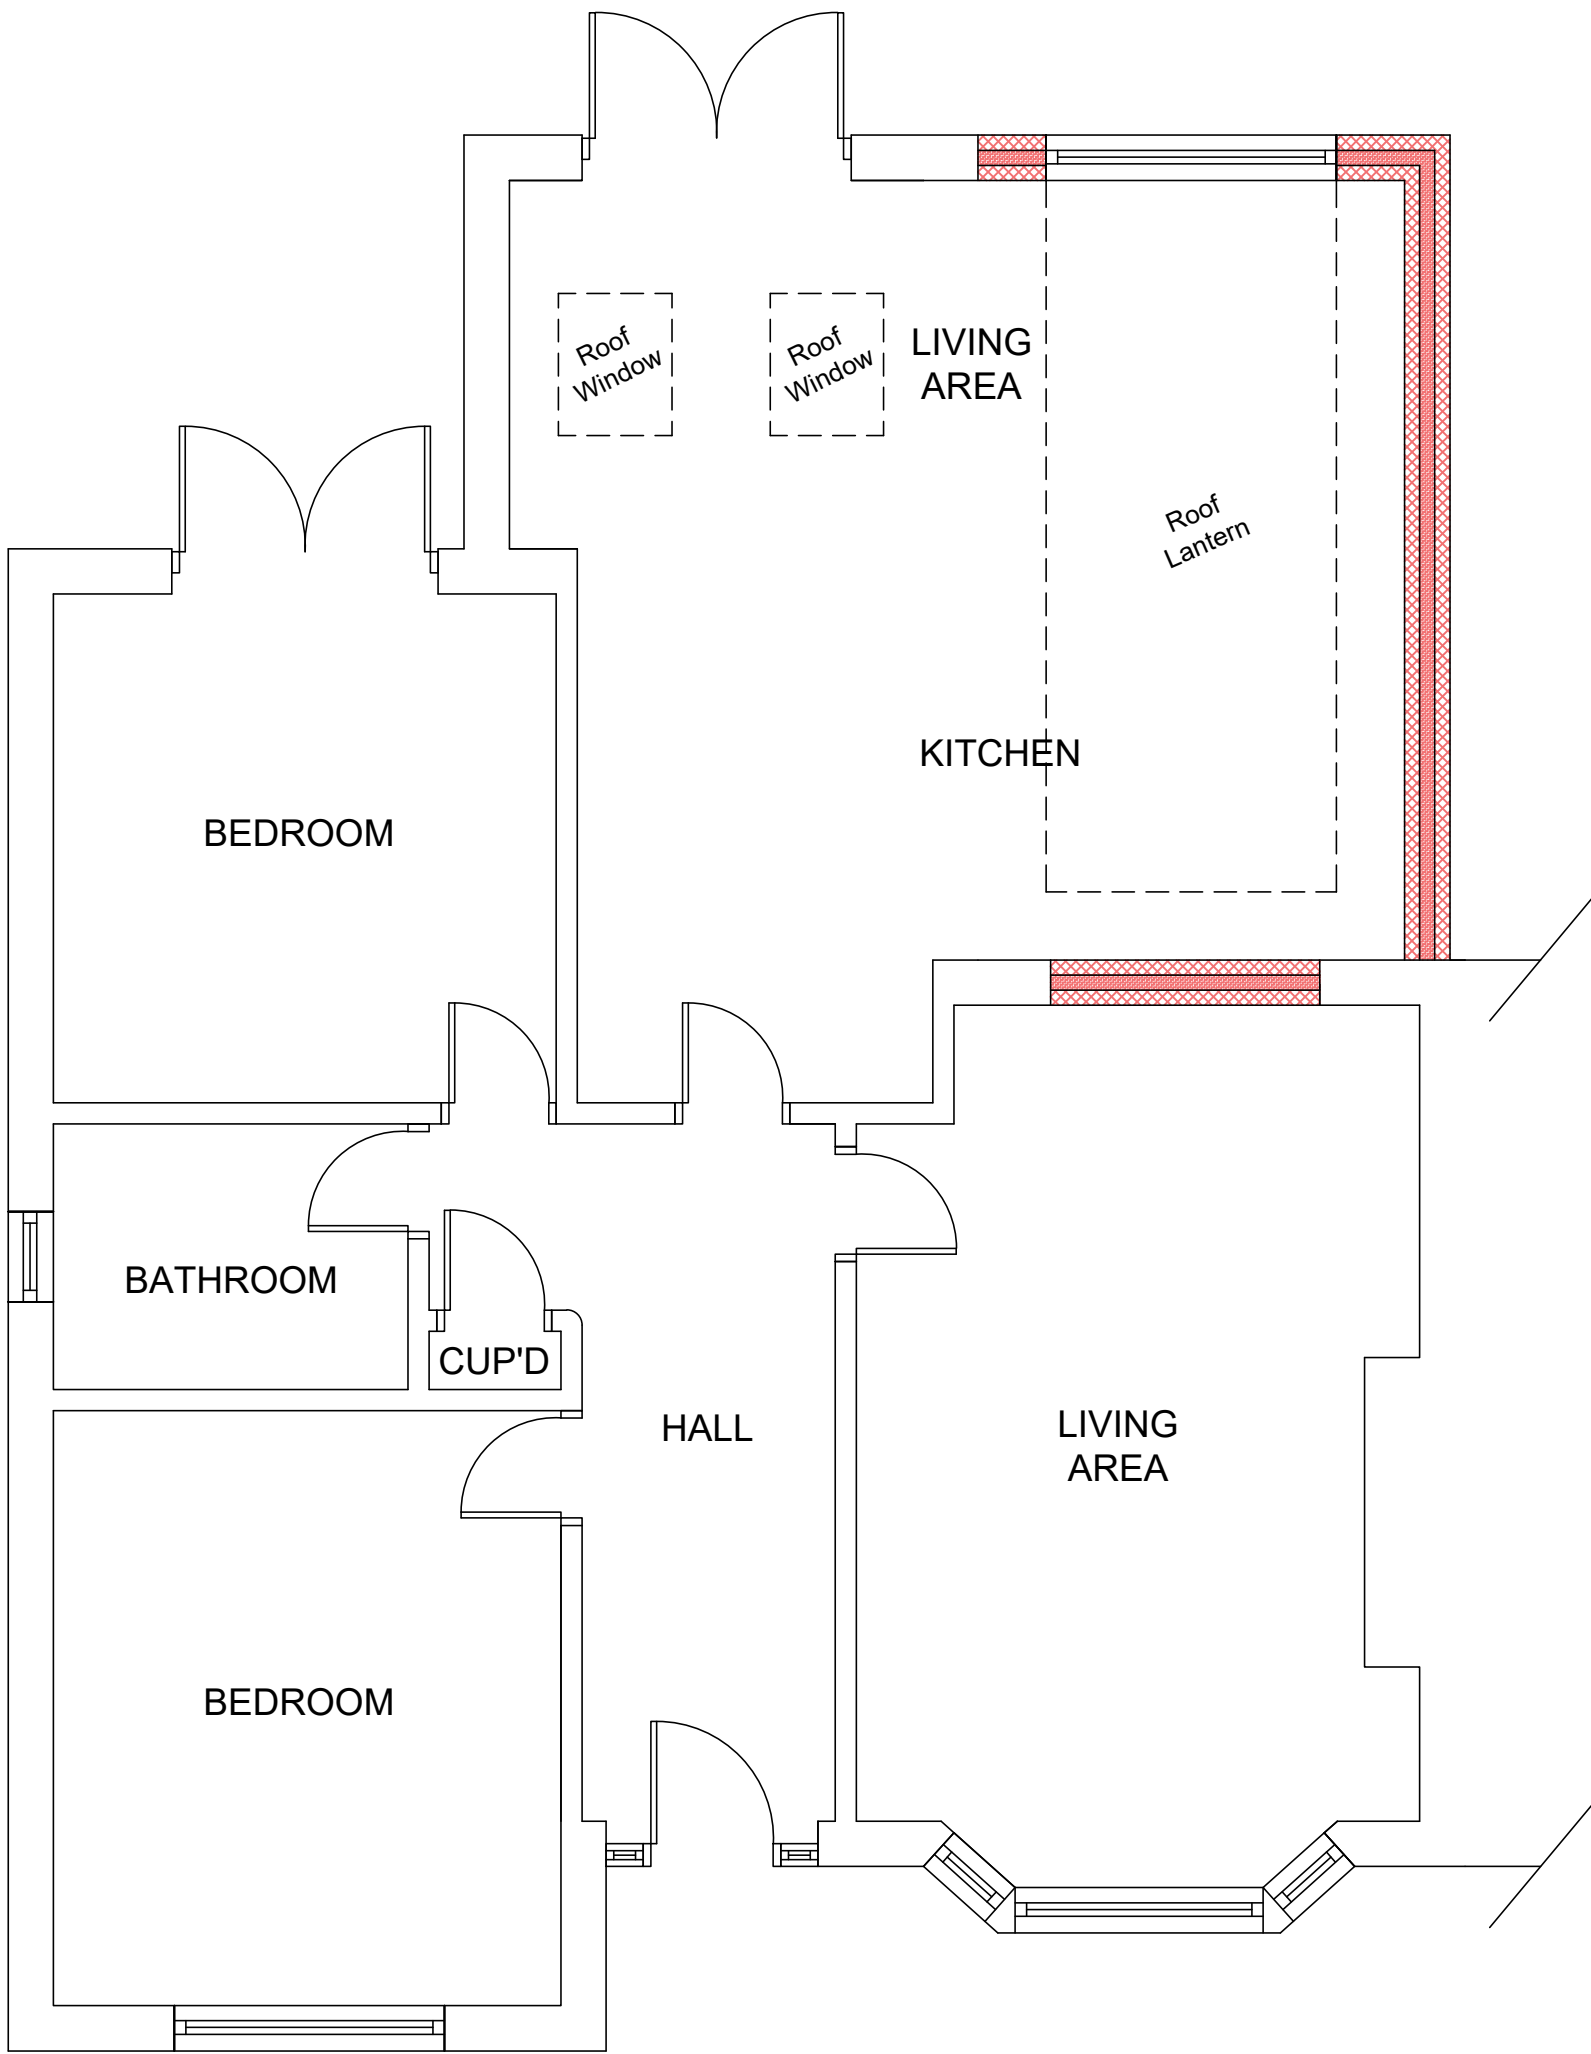

PROPOSED GROUND FLOOR PLAN

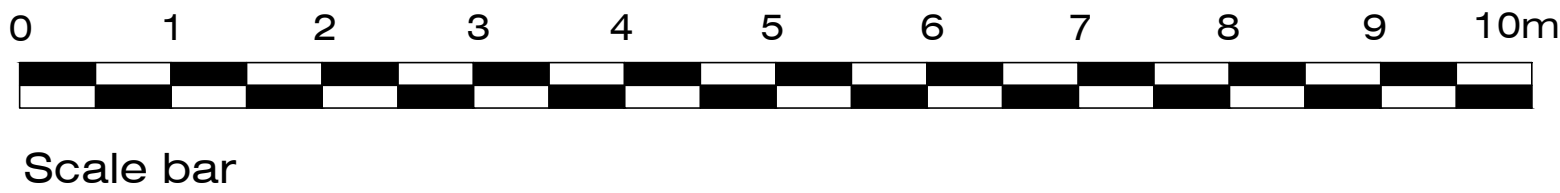

A	REVISED ROOF DESIGN / LAYOUT			23-05-21
Rev	Comments			Date
Client: MR & MRS GREGORY				
Project Title: 5 ST AGNES ROAD HUYTON LIVERPOOL L36 5TA				
Drawing Title: EXISTING & PROPOSED FLOOR PLANS				
Dwg No:	01	Scale:	1:50 @ A1	
Rev No:	A	Date:	11-05-21	