


All dimensions to be checked on site.
Do not Scale from the drawing.
Any discrepancies to be reported to the Client before the commencement of any works.

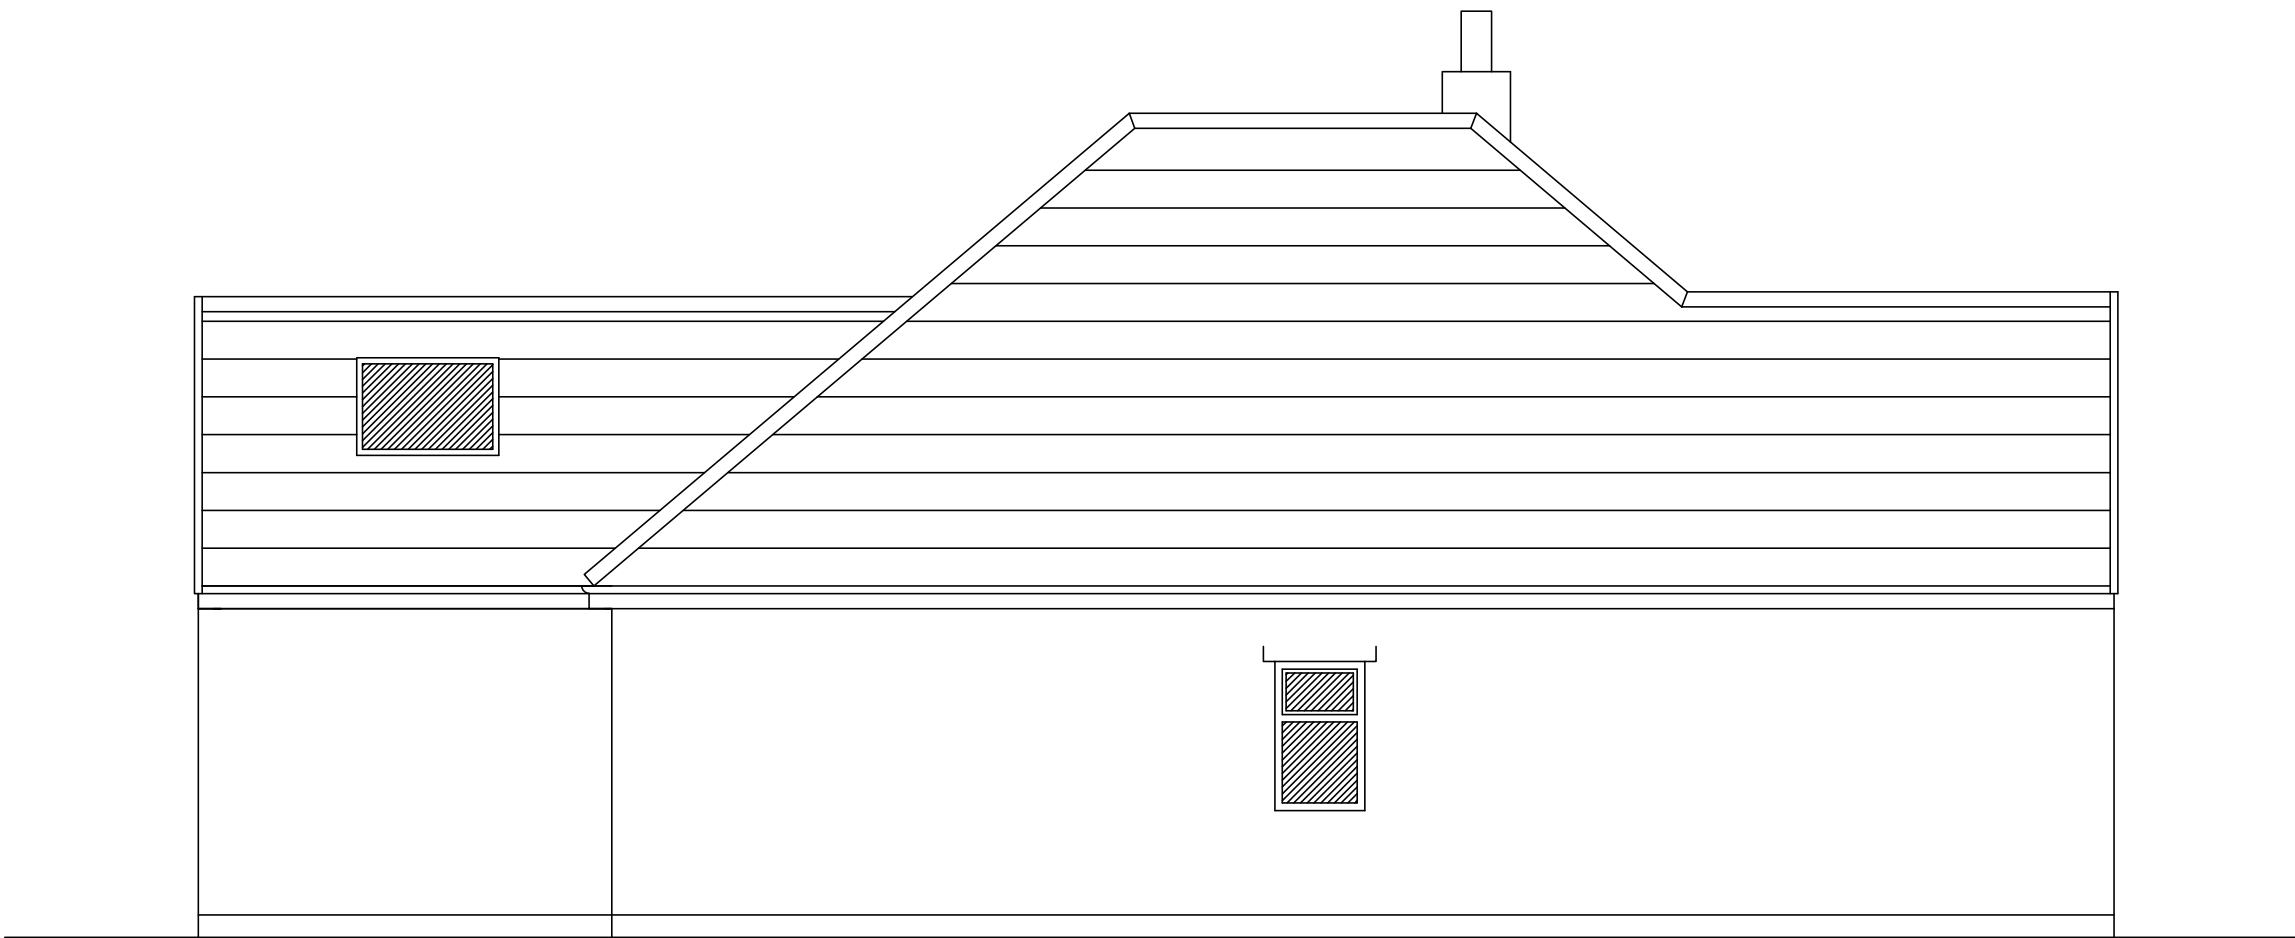


PROPOSED FRONT ELEVATION
(no change)




PROPOSED LH SIDE ELEVATION



PROPOSED REAR ELEVATION

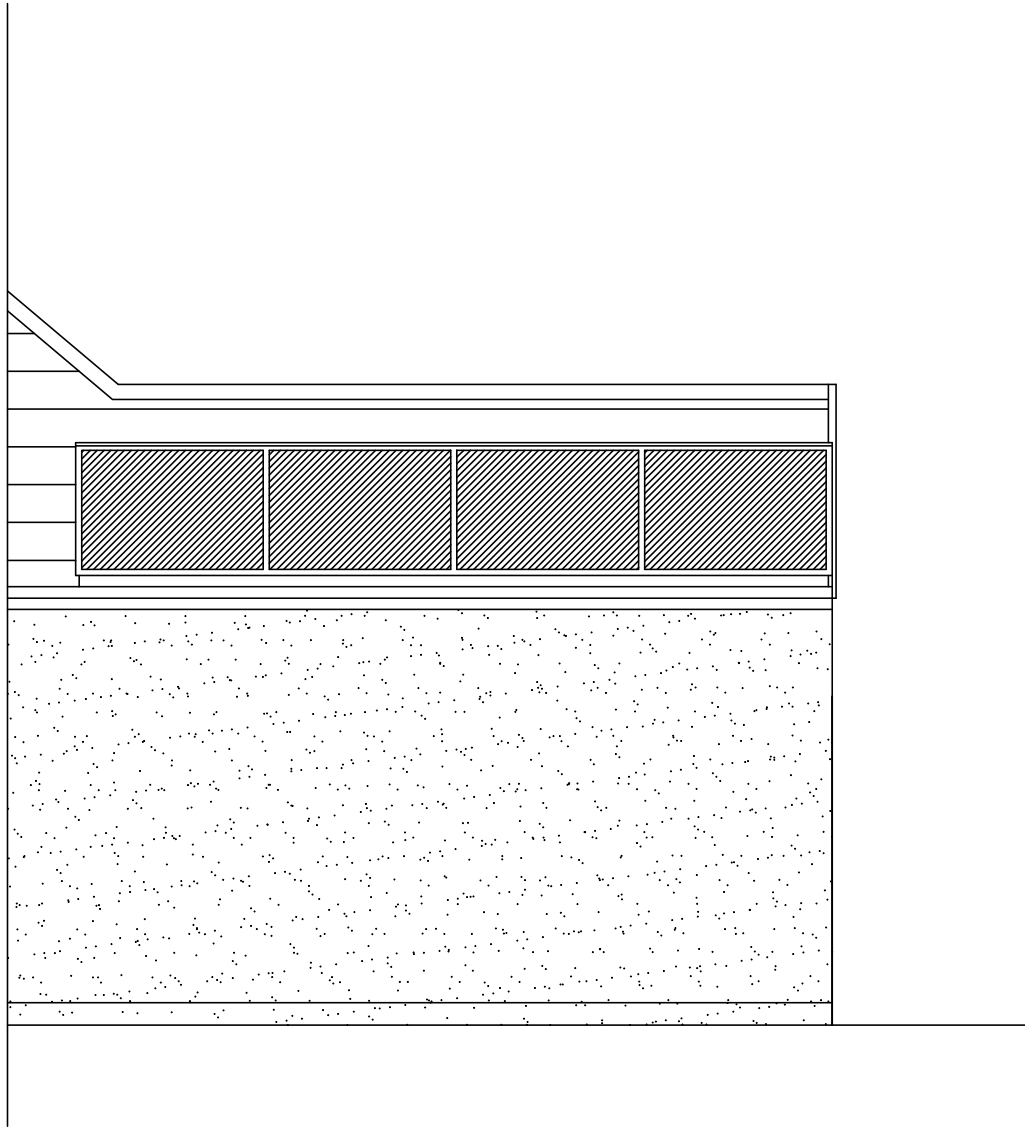

PROPOSED RH SIDE ELEVATION

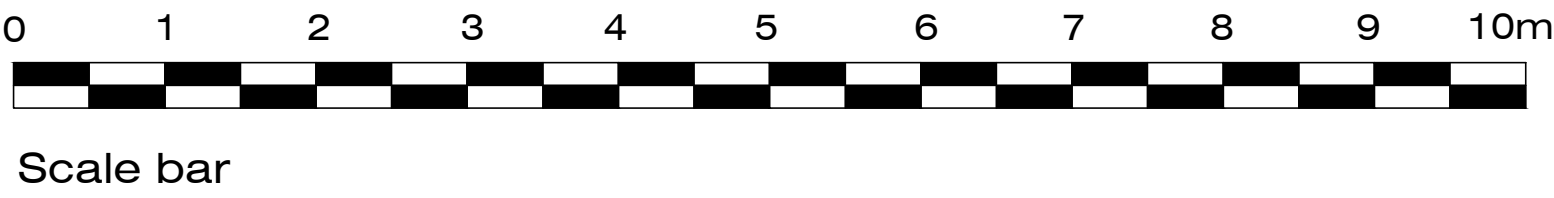

A	REVISED ROOF DESIGN / LAYOUT			23-05-21
Rev	Comments			Date
Client: MR & MRS GREGORY				
Project Title: 5 ST AGNES ROAD HUYTON LIVERPOOL L36 5TA				
Drawing Title: PROPOSED ELEVATIONS				
Dwg No:	03	Scale:	1:50 @ A1	
Rev No:	A	Date:	14-05-21	