


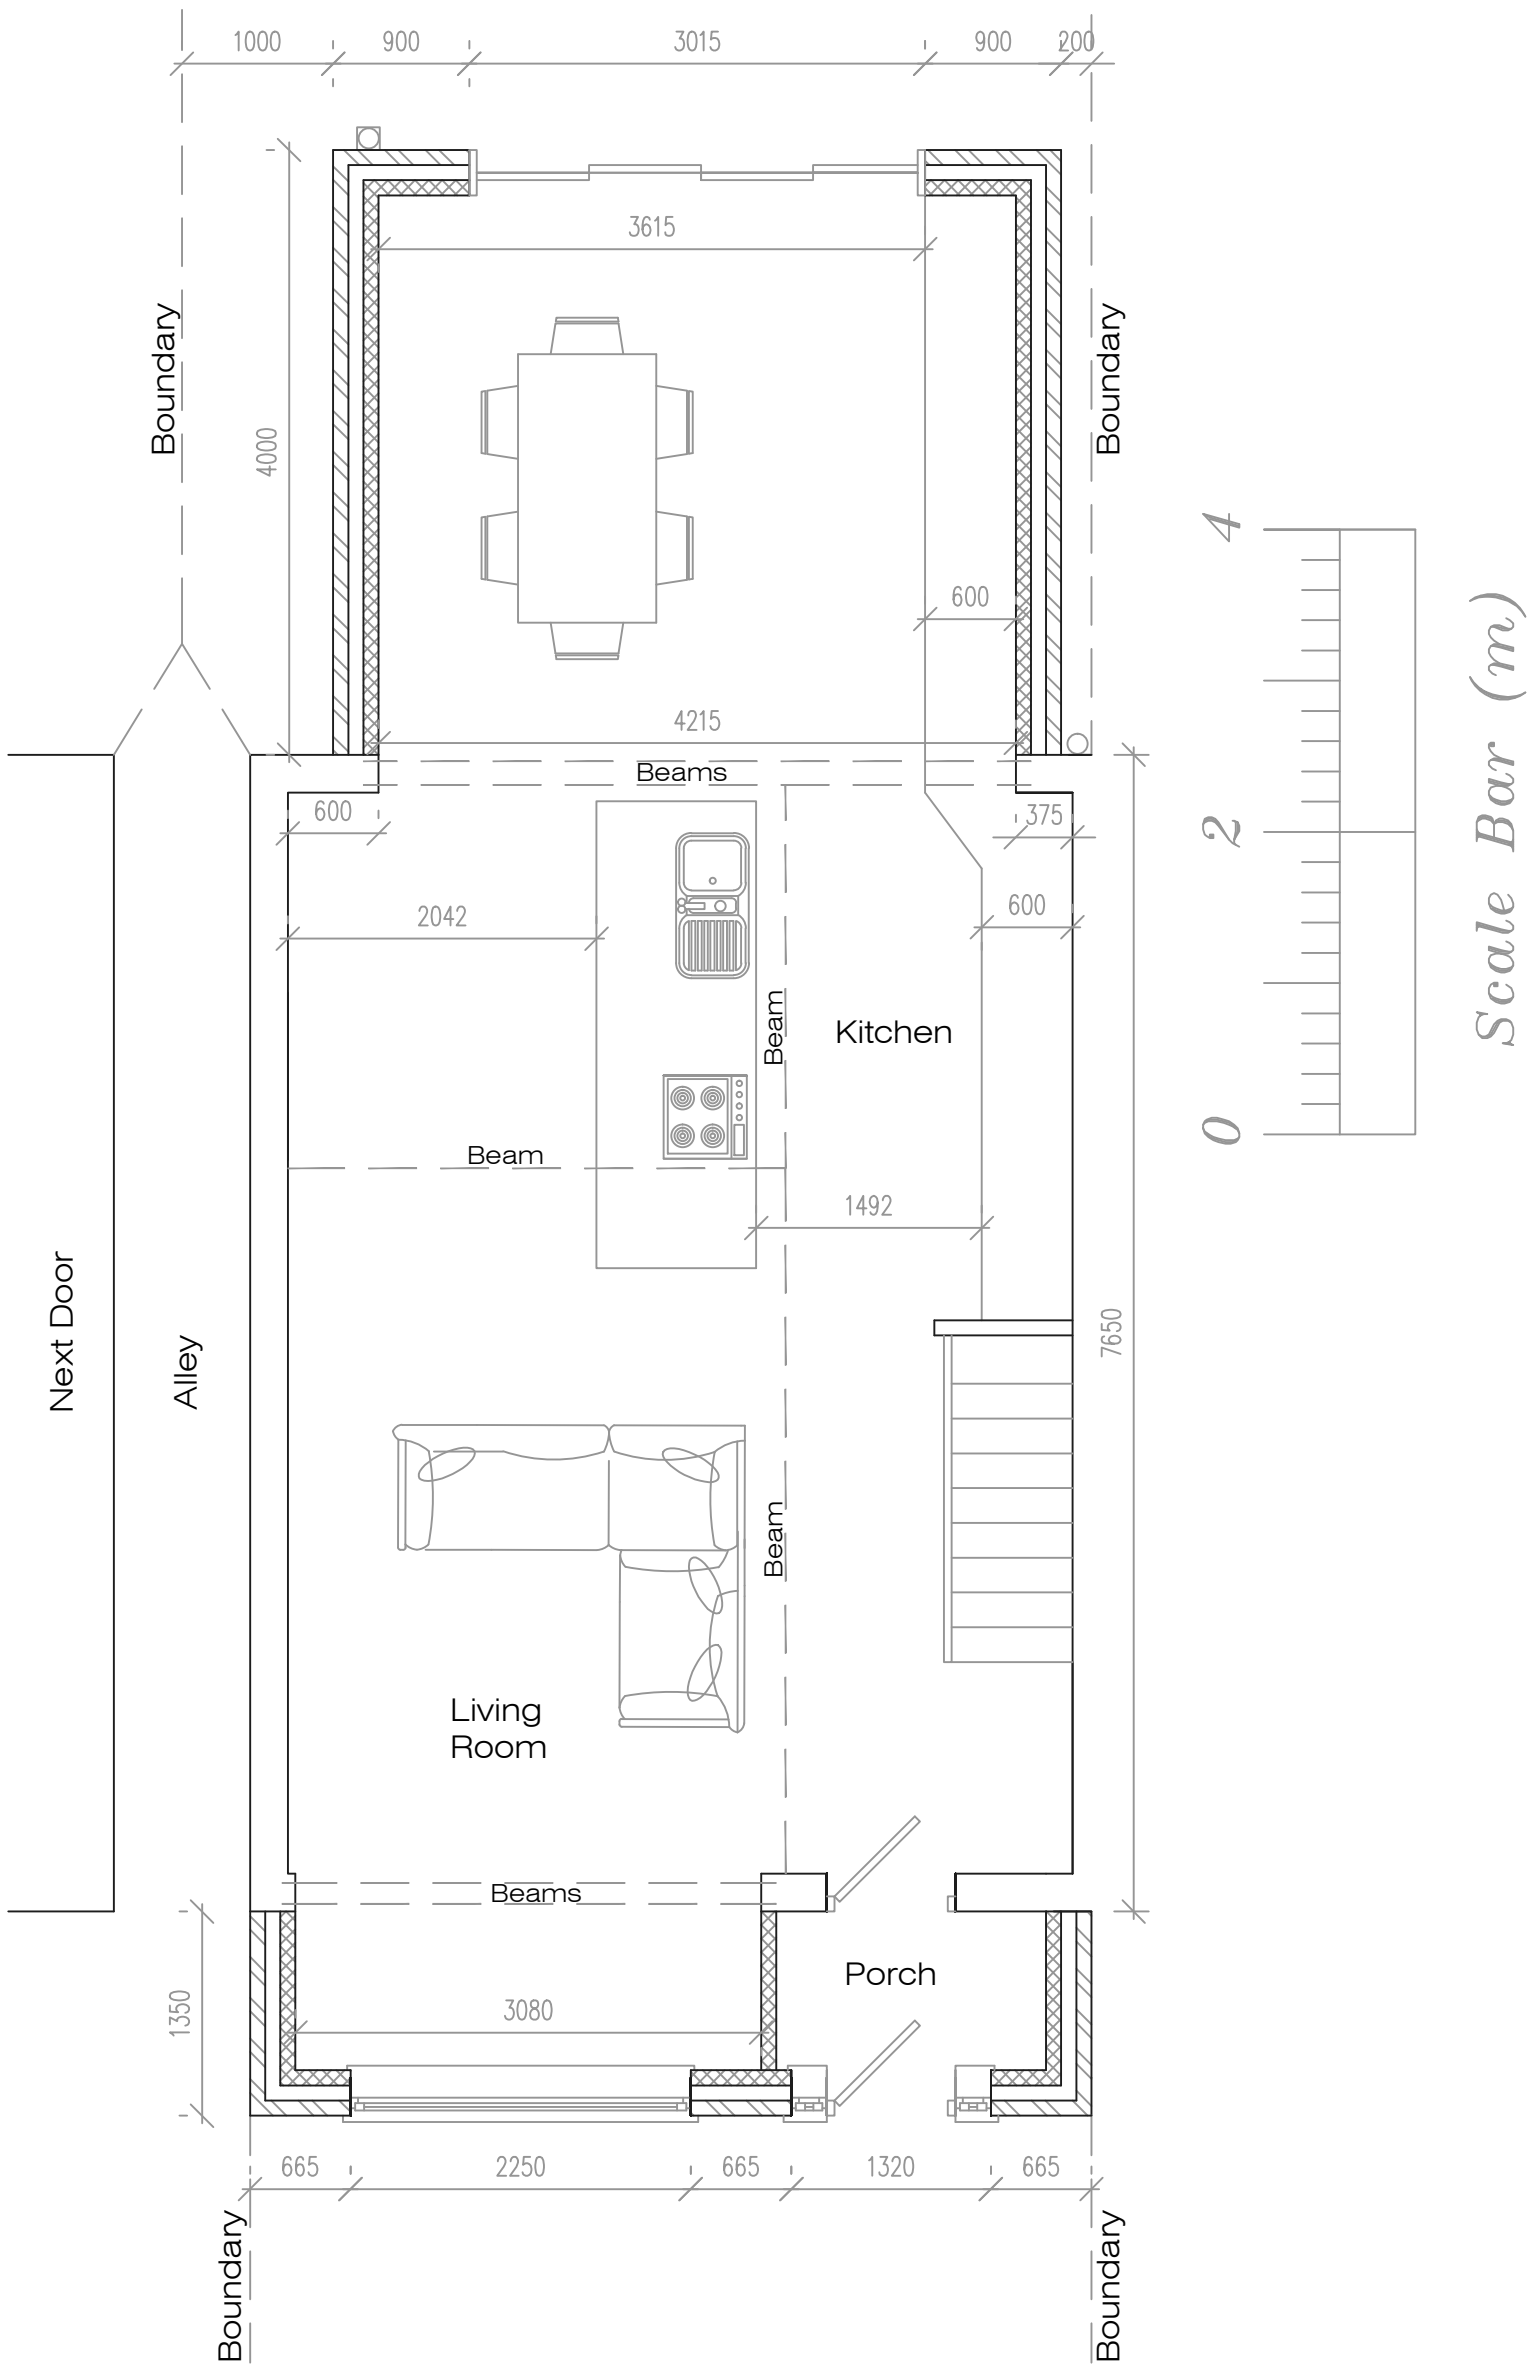

Proposed Ground Floor Plan

Address				
17 Ennerdale Close, L33				
Job Title				
Single storey extension works				
Drawing title				
Proposed Plan				
Chkd	Appvd	date	scale	Dwg No.
		Feb '22	1:50 @ A2	002