




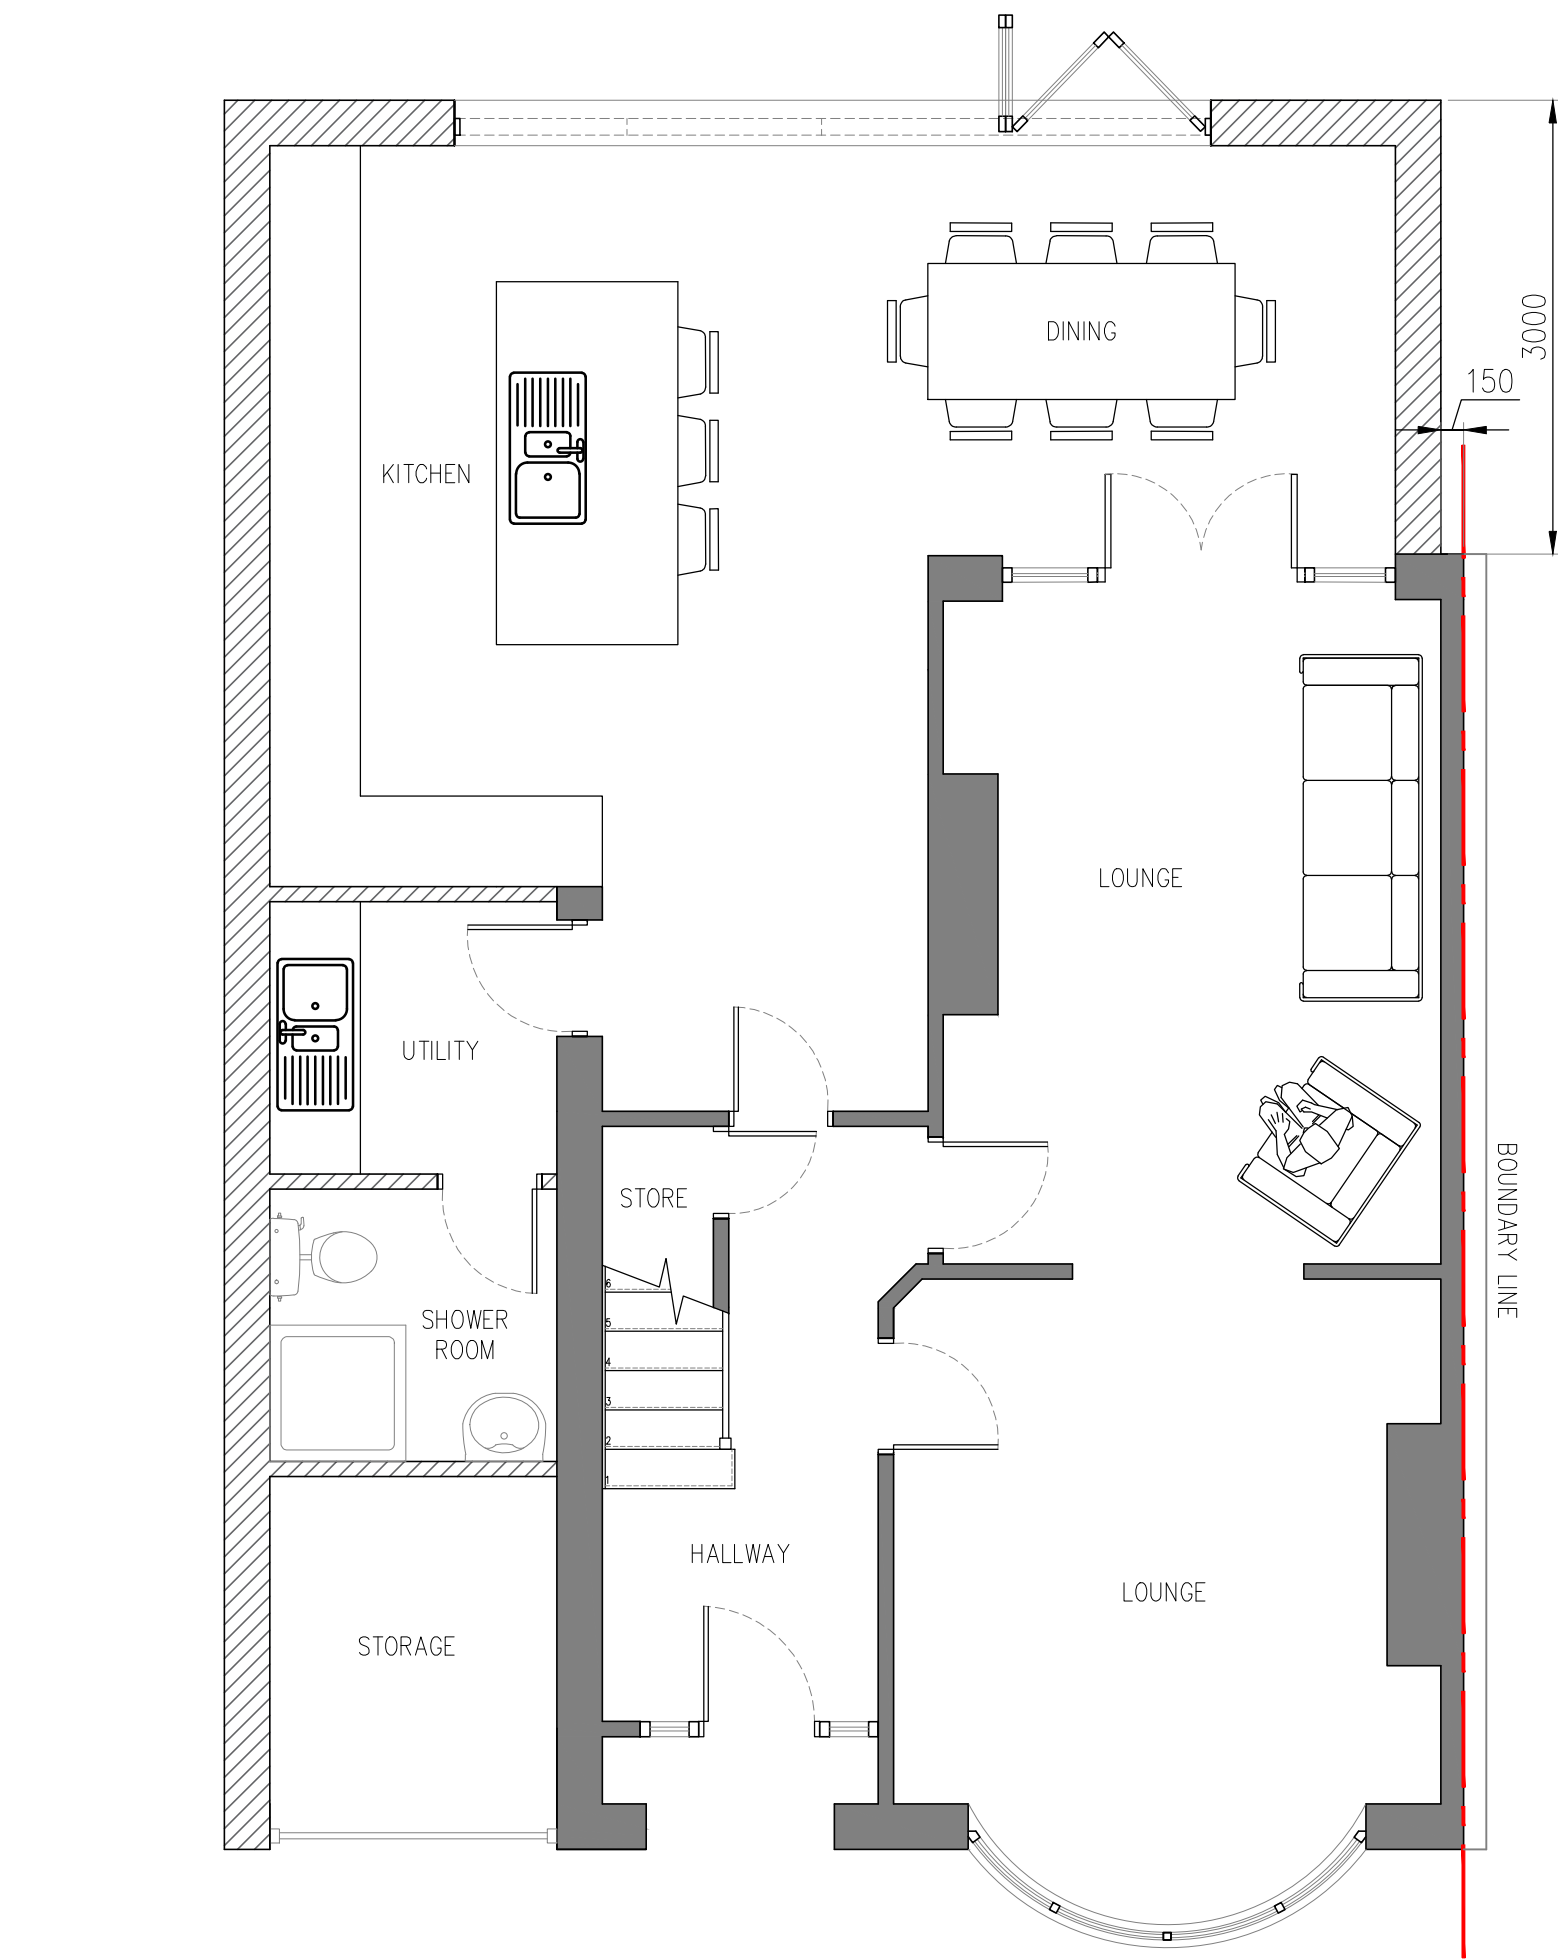


PROPOSED GROUND FLOOR | SCALE 1:50

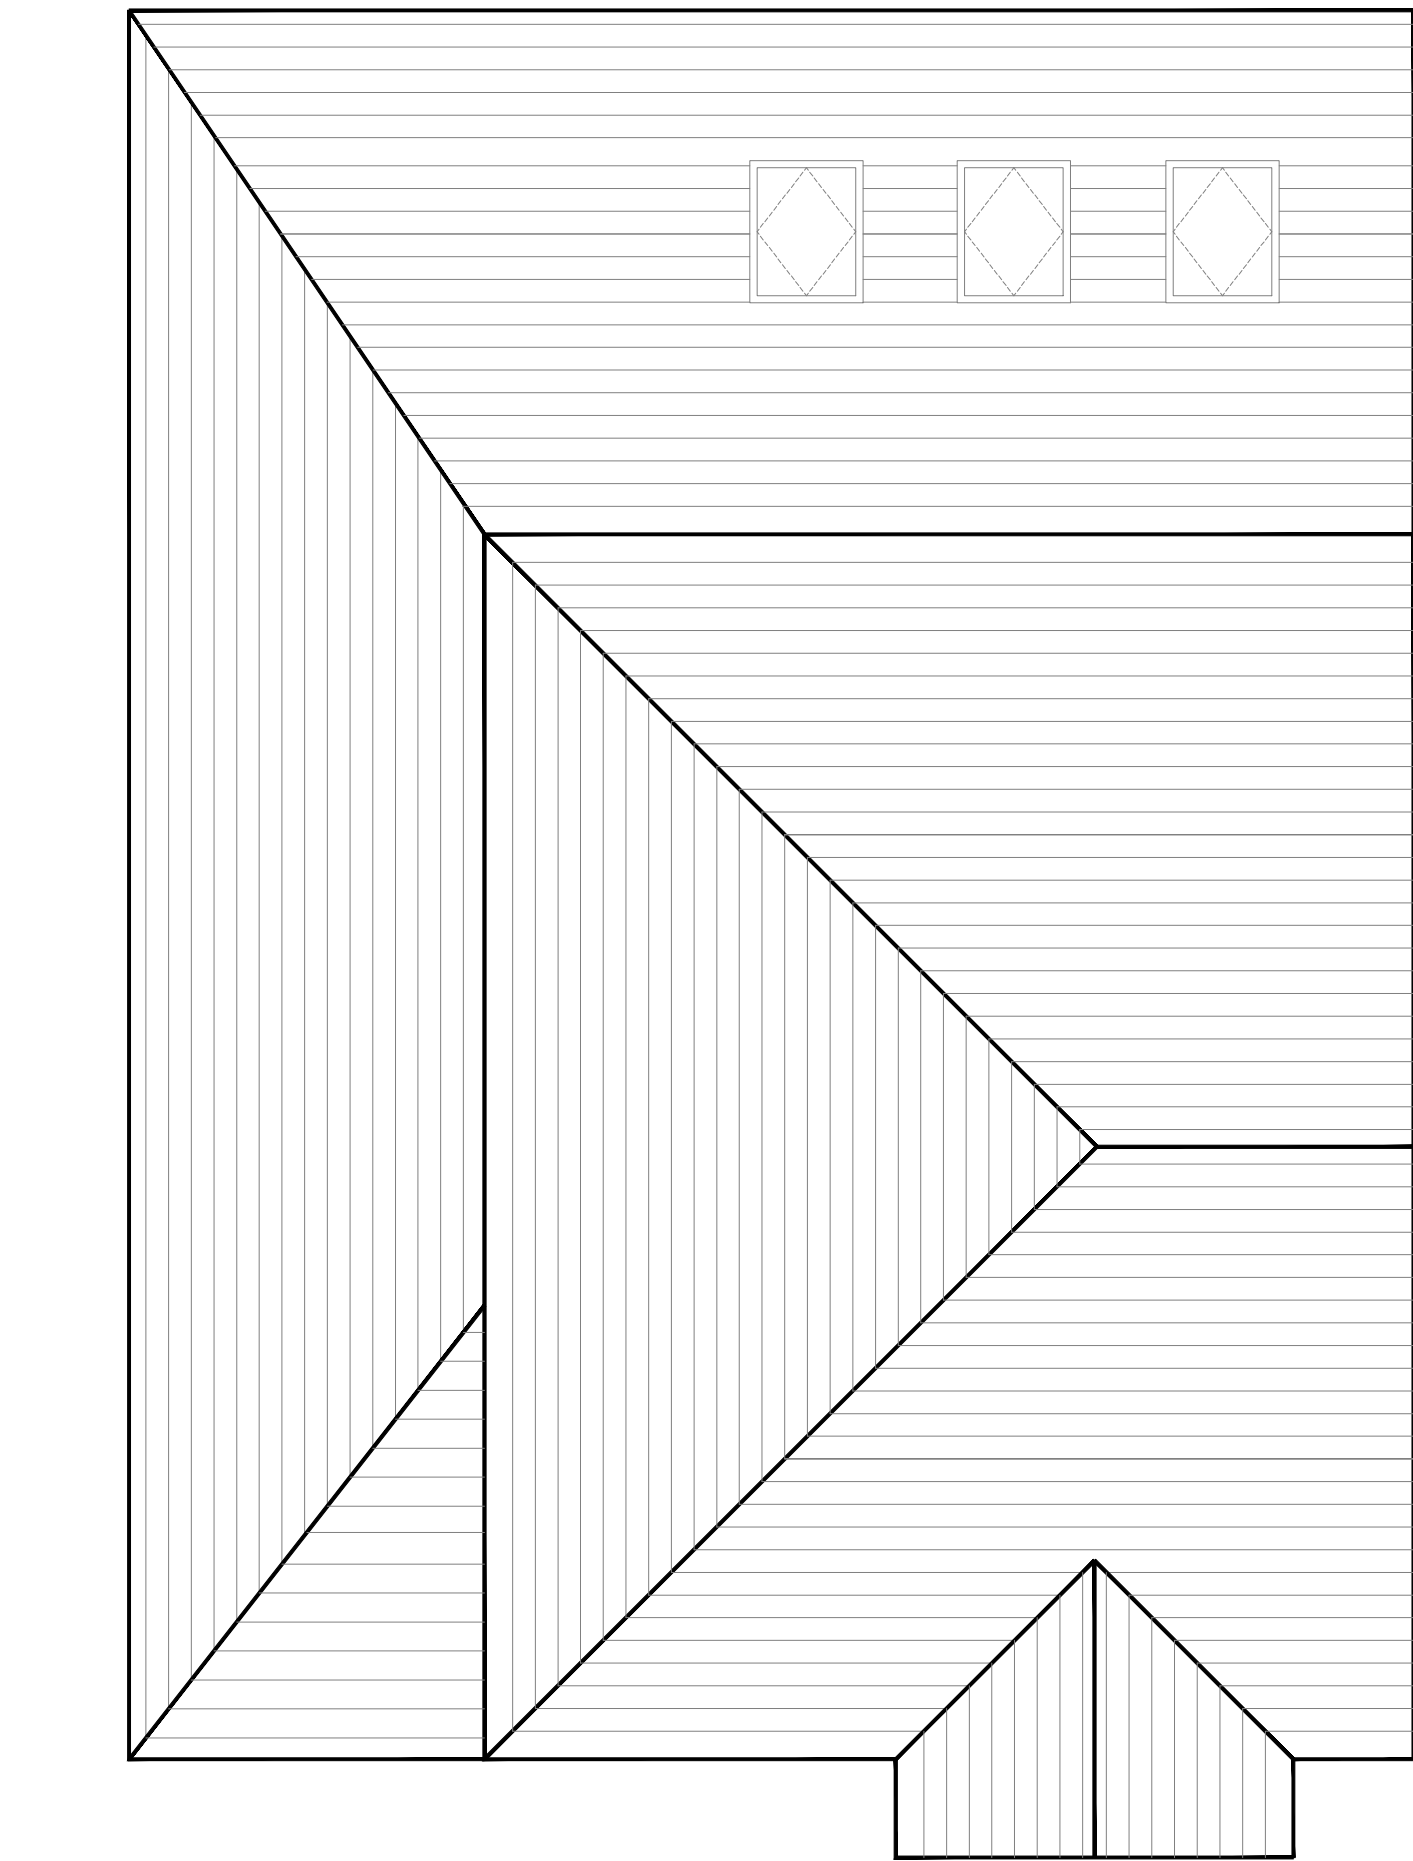


PROPOSED ROOF PLAN | SCALE 1:50

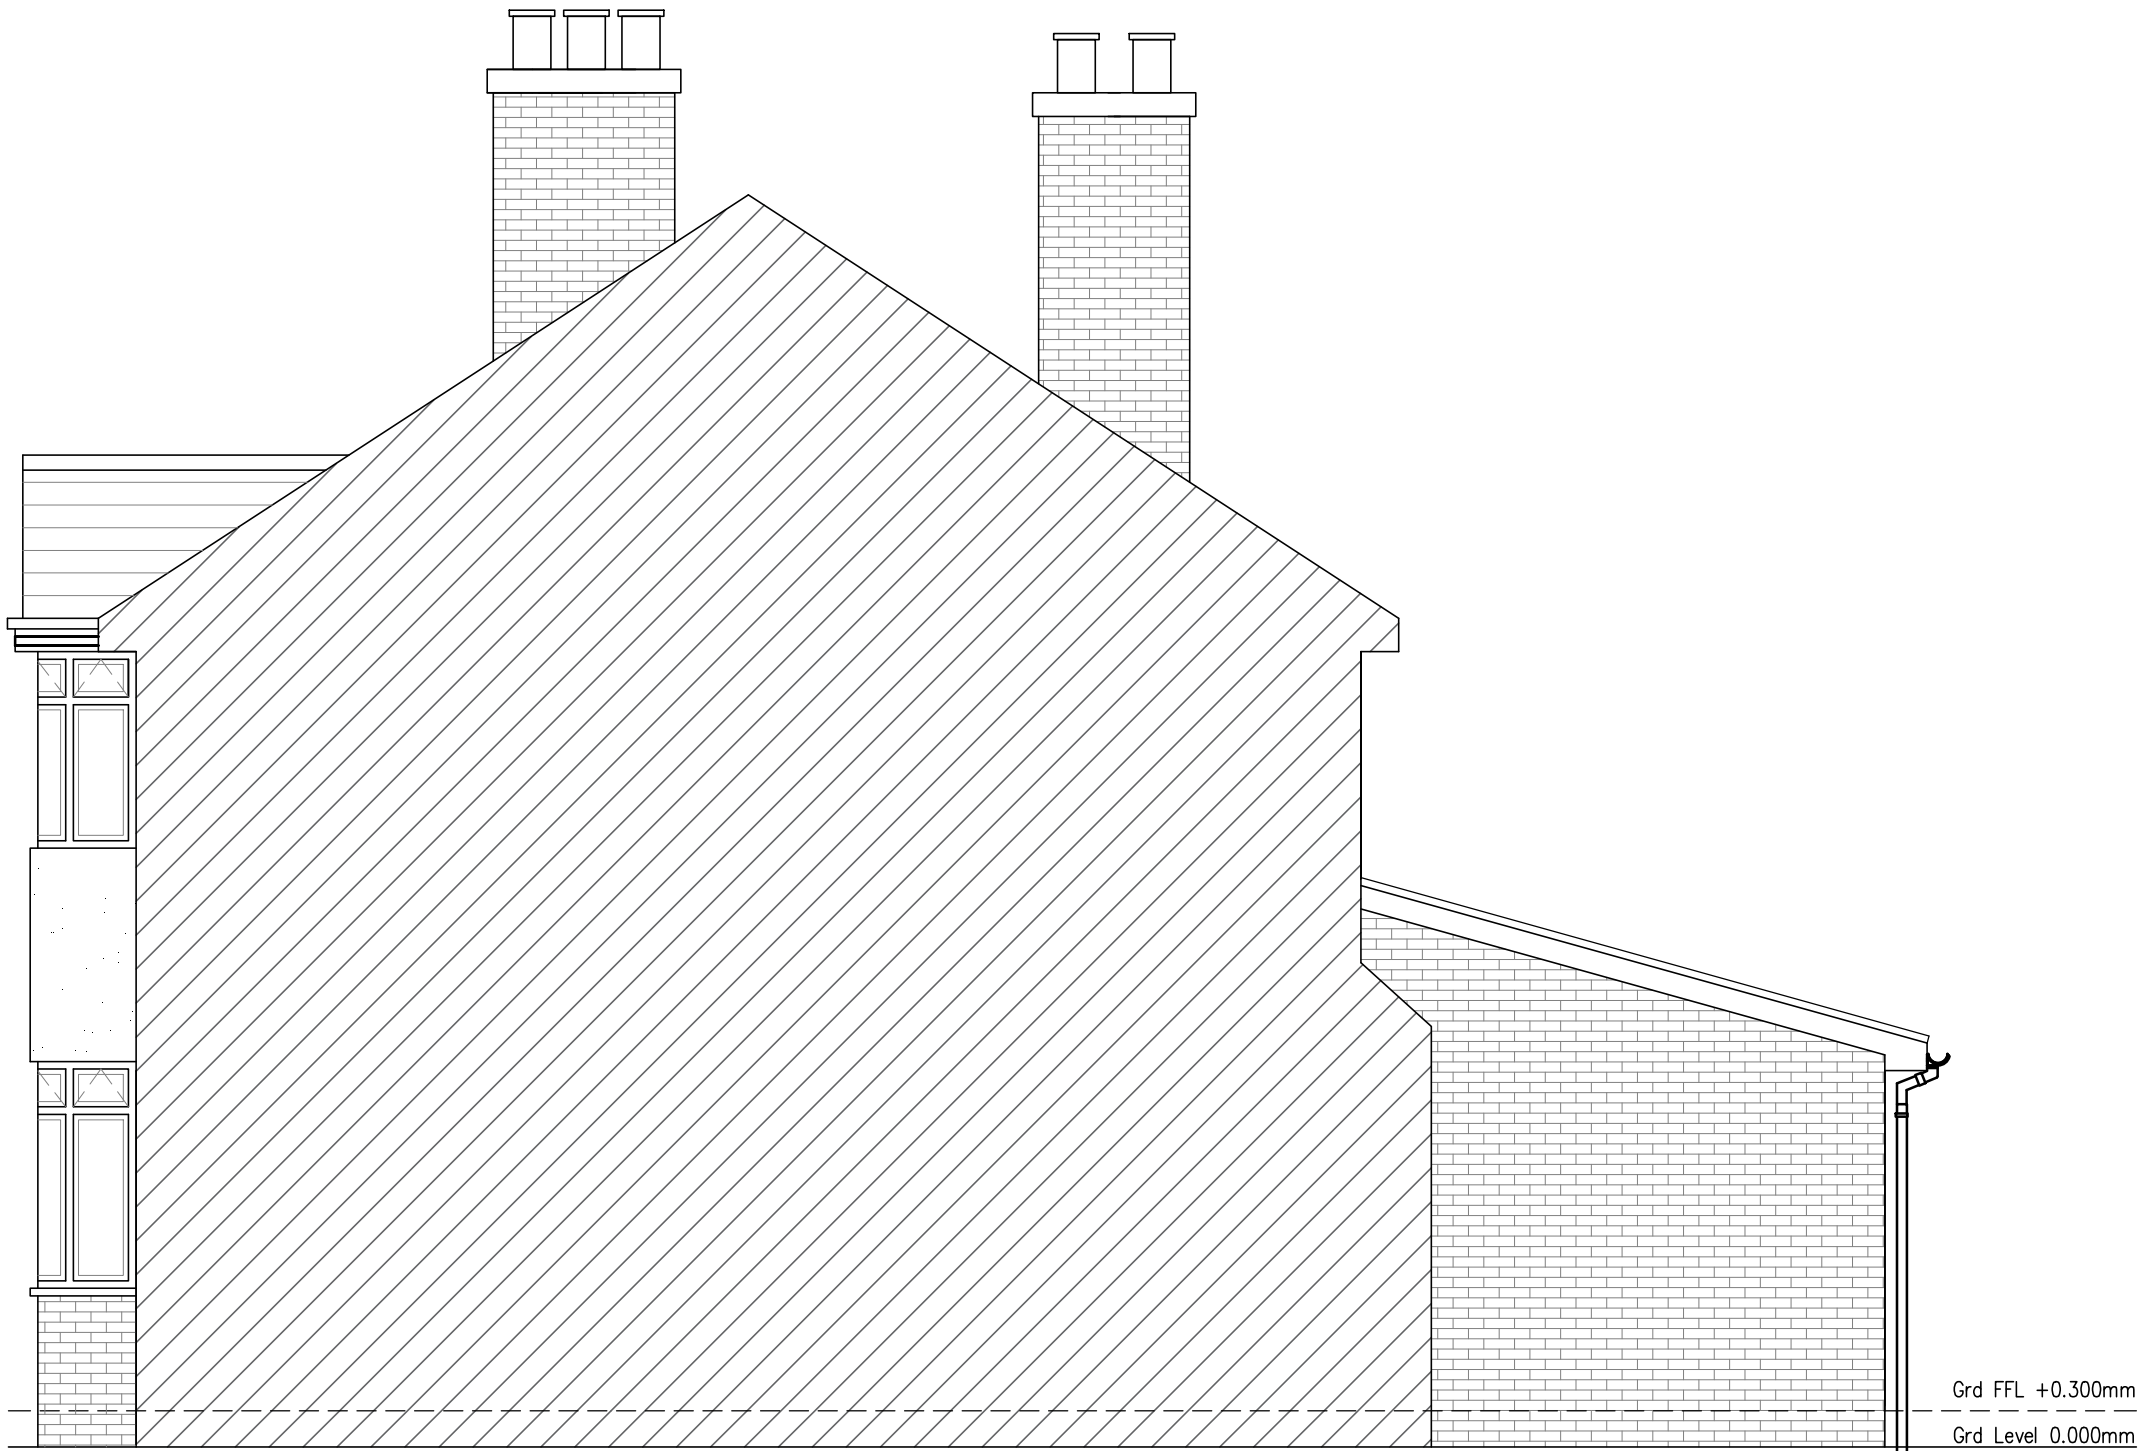

PROPOSED SIDE ELEVATION | SCALE 1:50

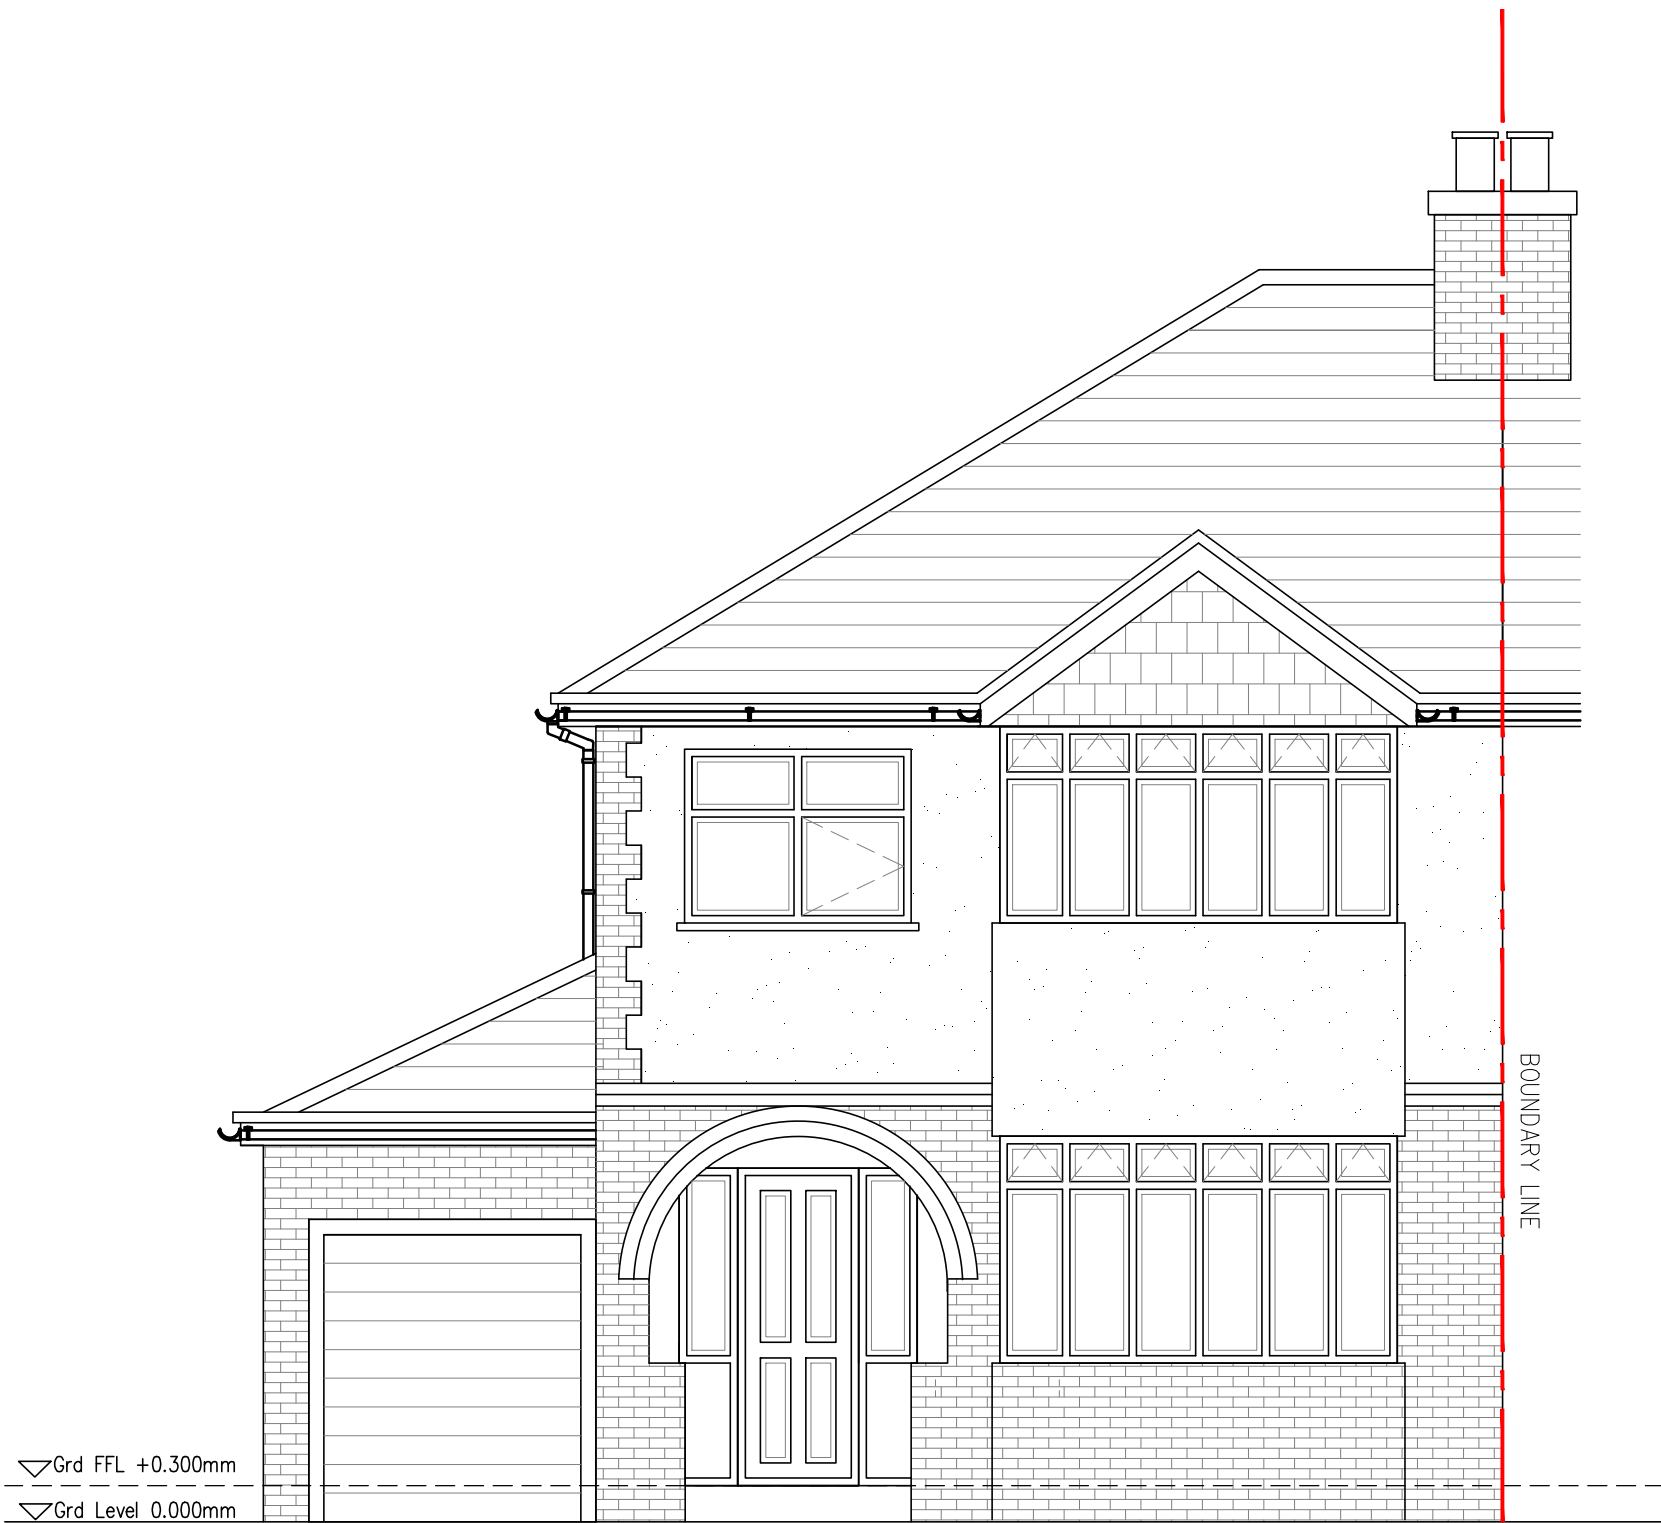


PROPOSED FRONT ELEVATION | SCALE 1:50

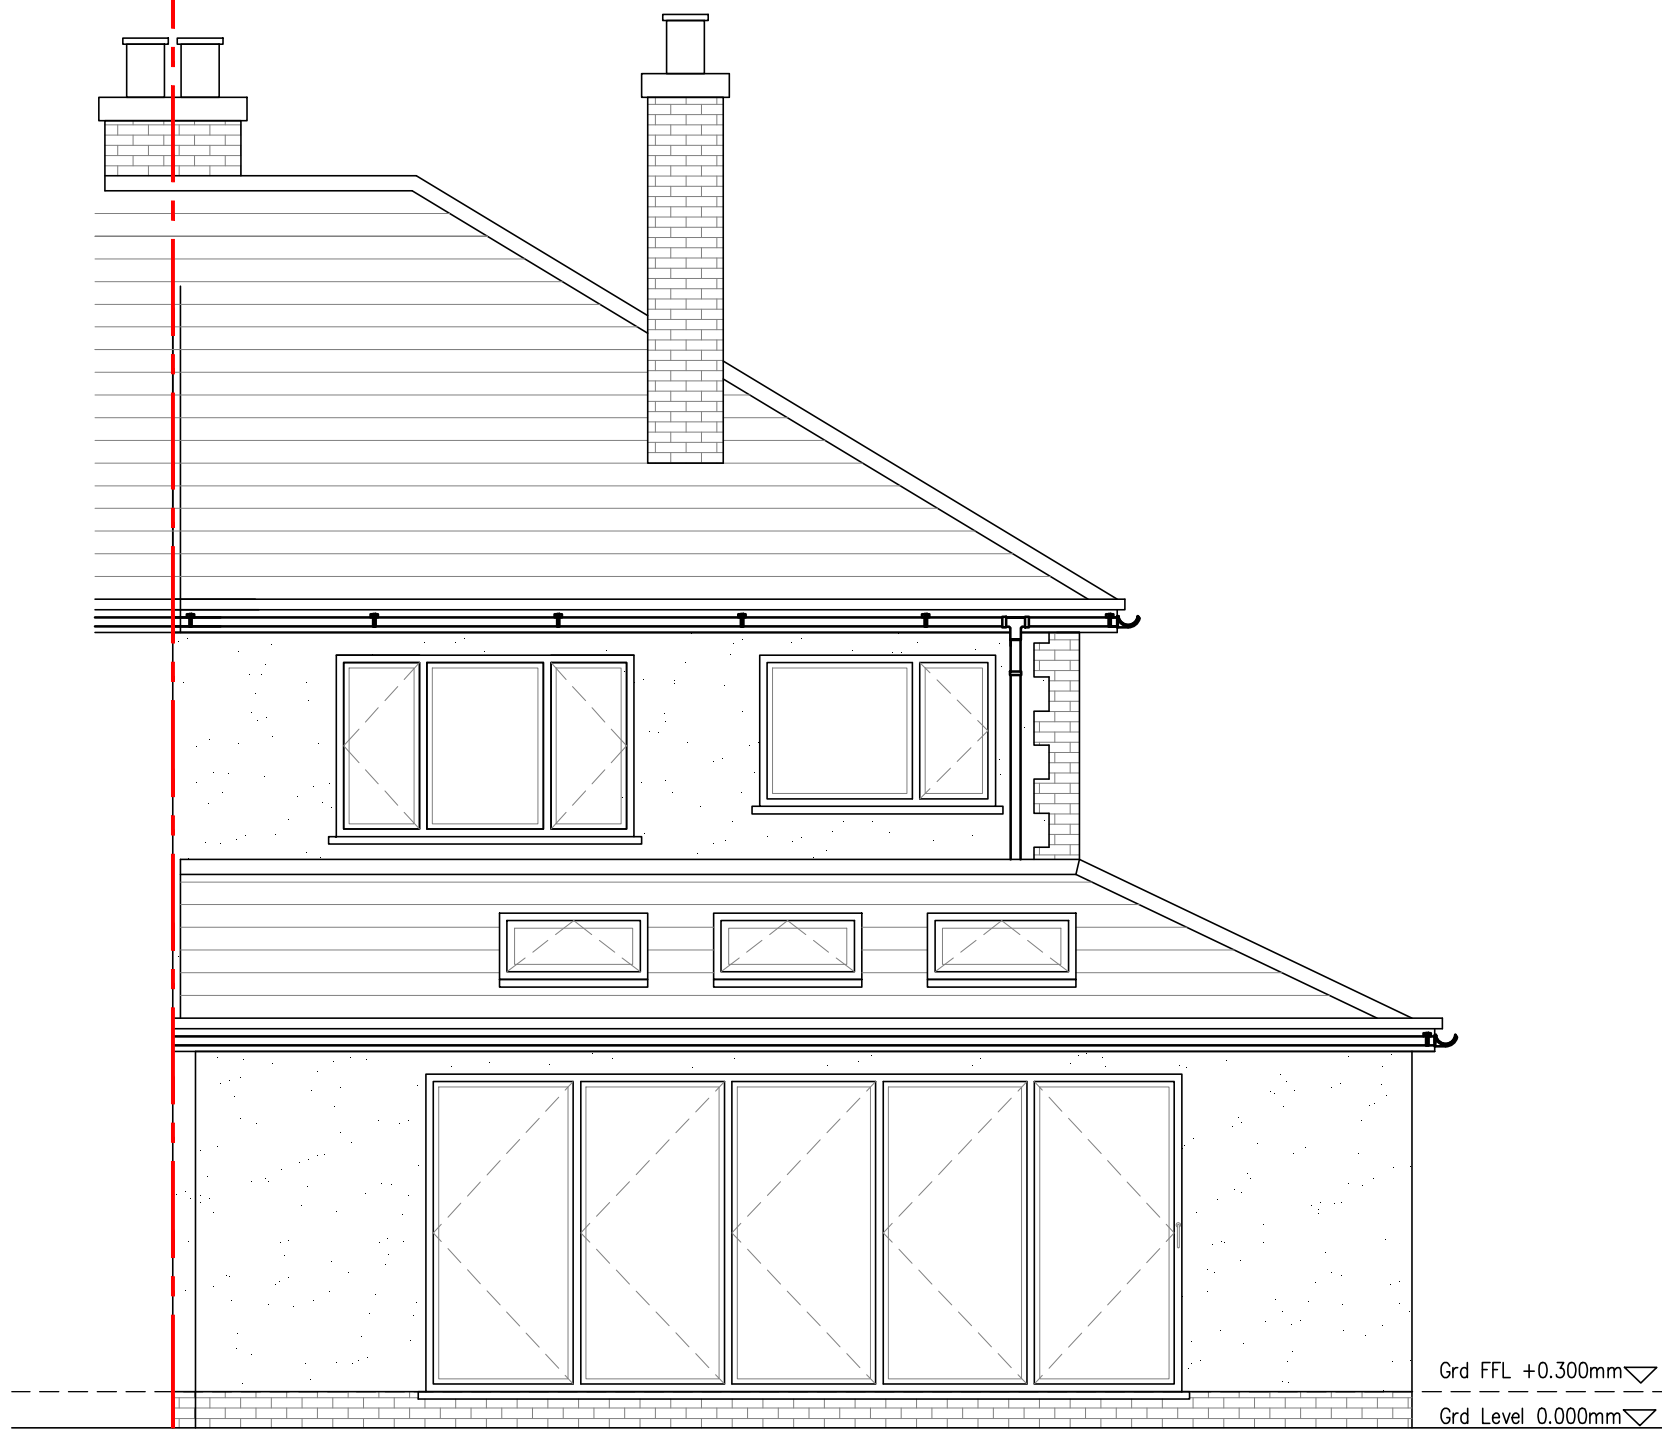

PROPOSED REAR ELEVATION | SCALE 1:50



PROPOSED SIDE ELEVATION | SCALE 1:50

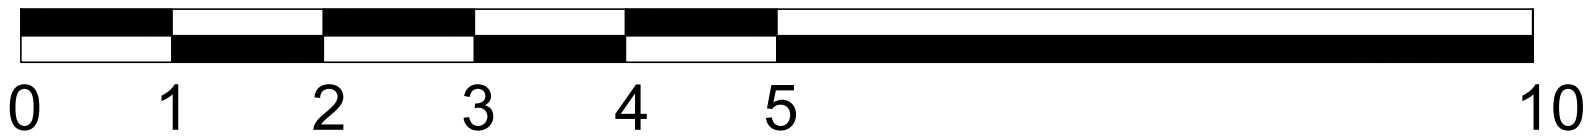

SCALE BAR 1:50