




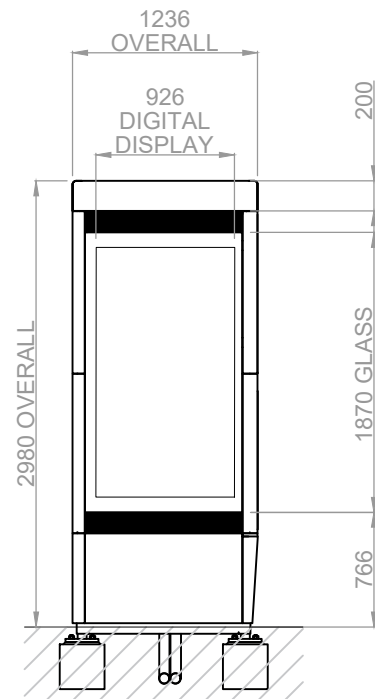



FRONT ELEVATION
SCALE 1:50

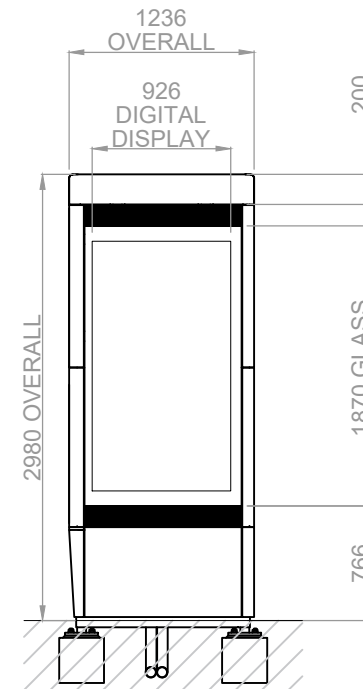

BACK ELEVATION
SCALE 1:50

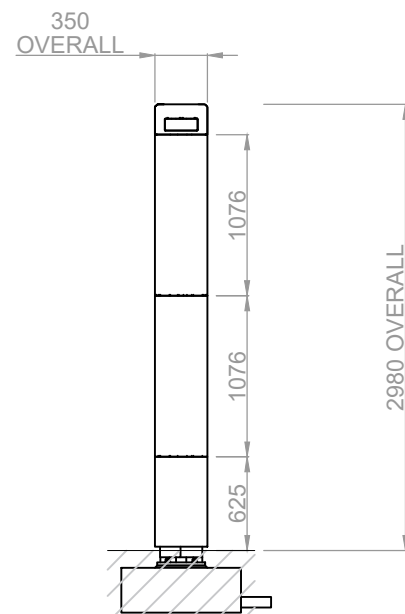

SIDE ELEVATION
SCALE 1:50

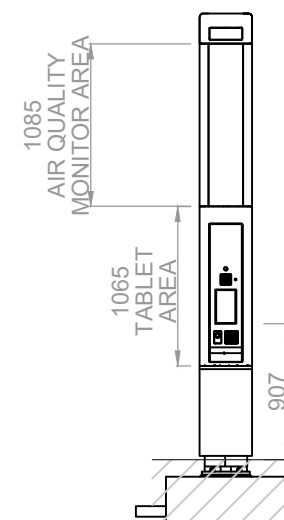 

TABLET SIDE ELEVATION
SCALE 1:50

GENERAL NOTES

Use written dimensions only, do not scale from drawing. Use latest revision of all referenced information.

Rev	Date	Description	Drawn	Chkd
A	04.05.22	New BT Streethub Structure	MD	JE

Solutions30
Solutions for New Technologies



Drg Status
PLANNING

Cell No. & Name

Site Name & Address

Drawing Title
GENERIC DRAWING
ELEVATIONS

Scale	1:50	Date	04.05.2022
Drawn By	MD	Checked By	JE
Drawing Number	003	Revision	A

ORIGINAL DRAWING SIZE A3