
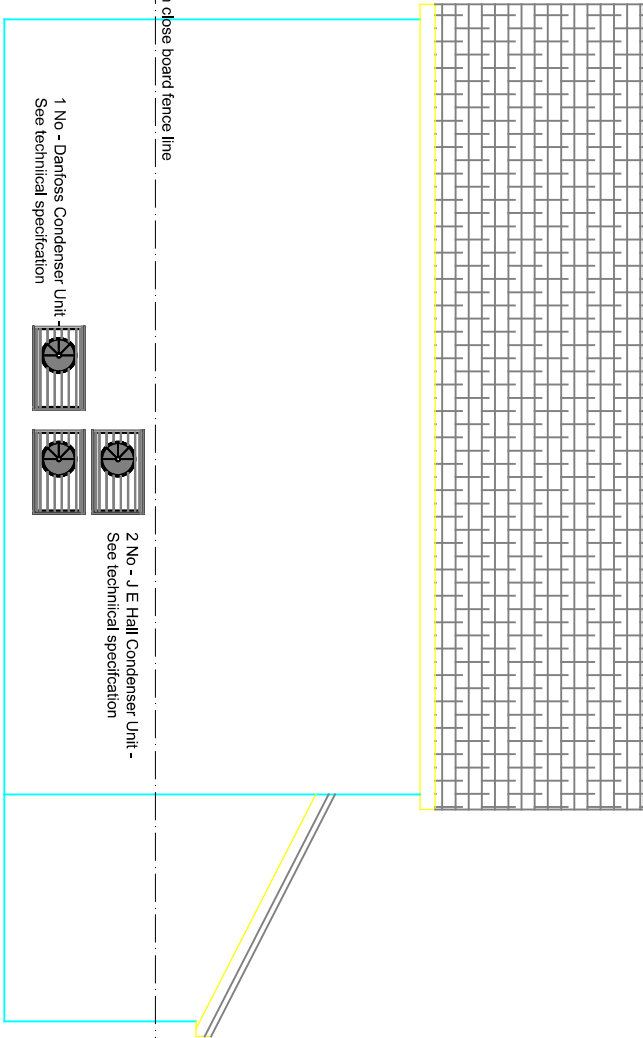
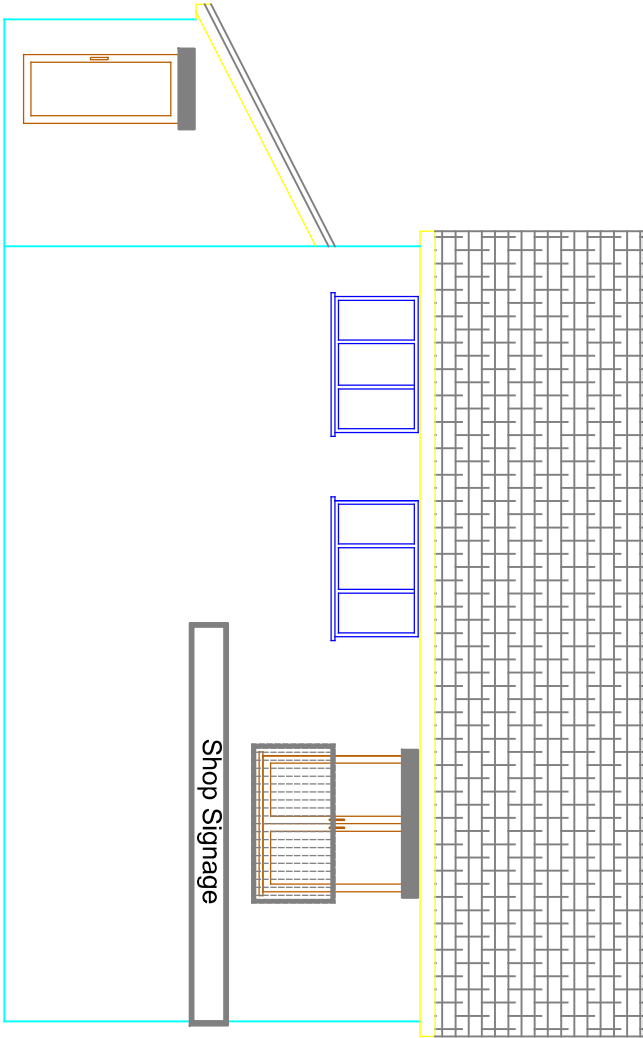
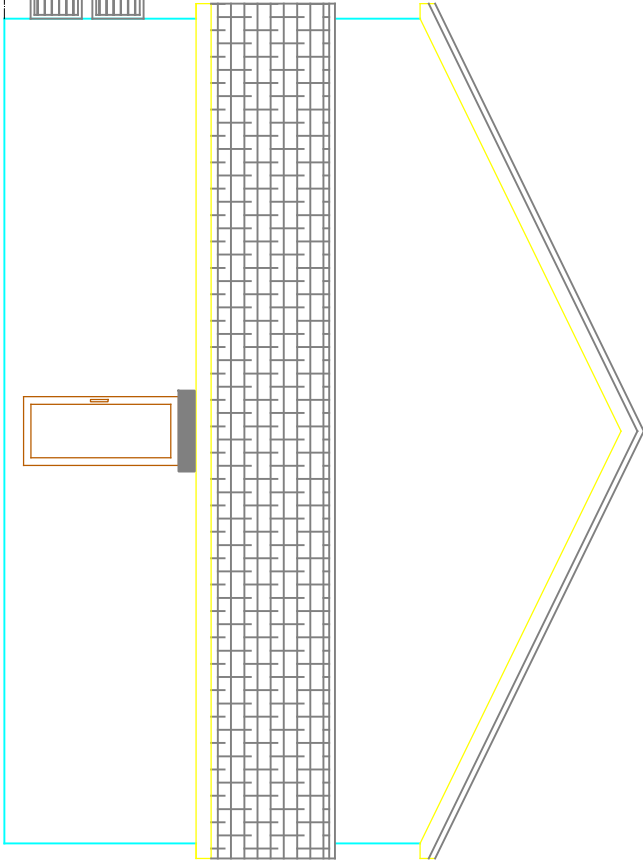
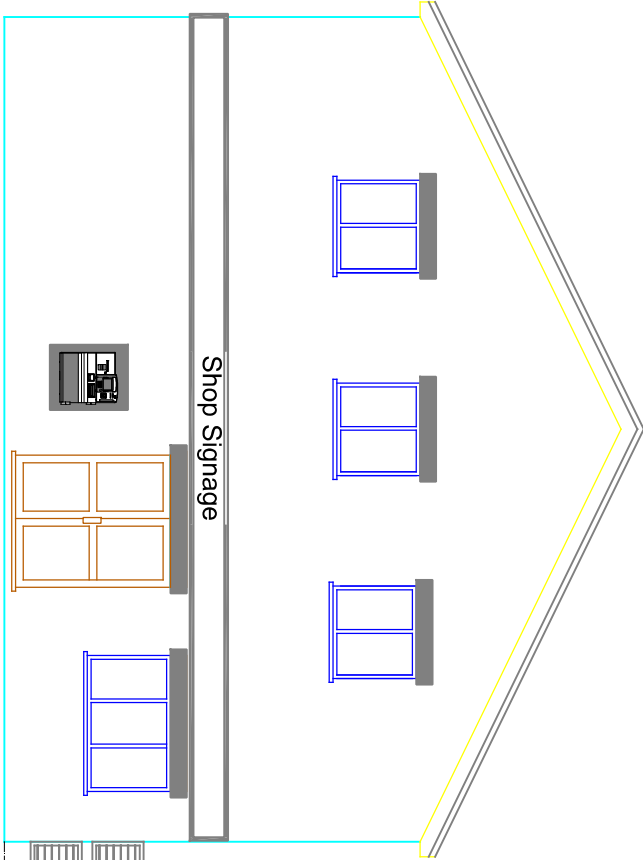
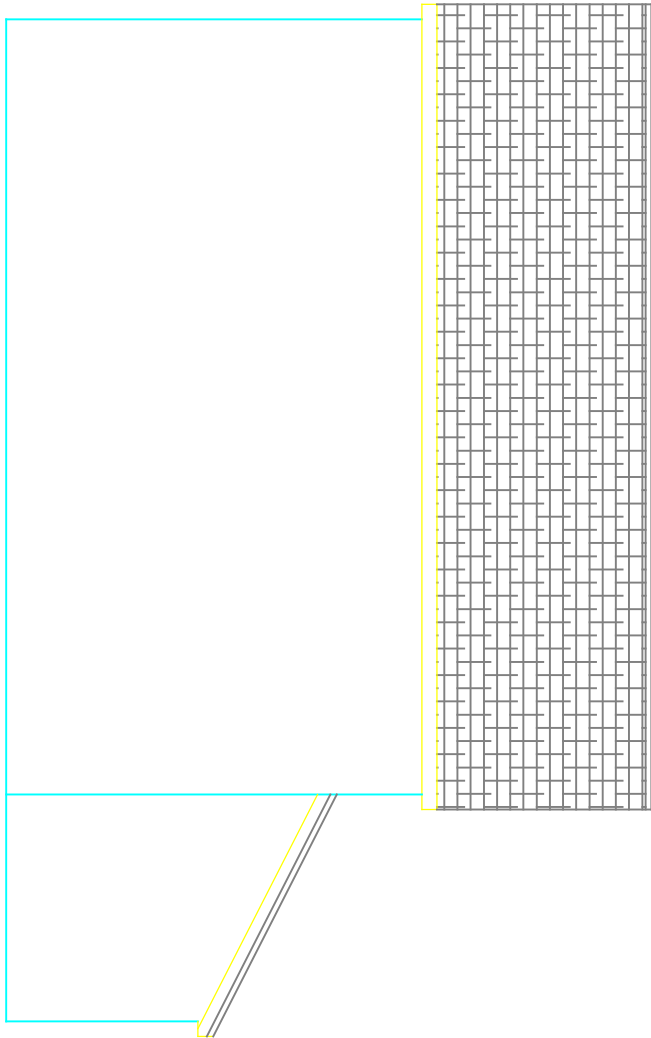
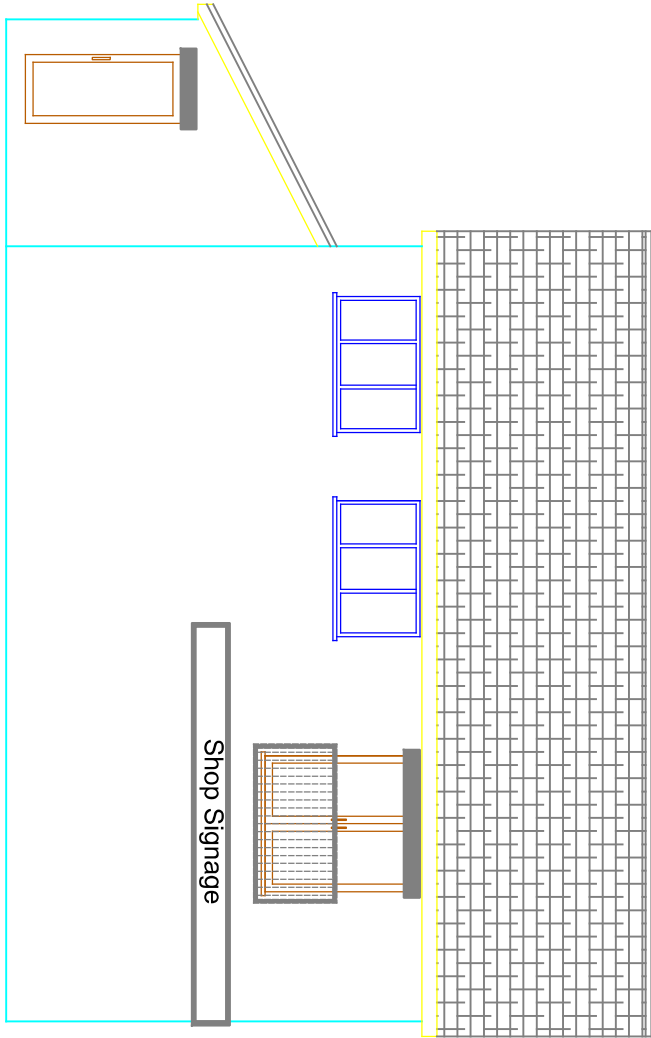
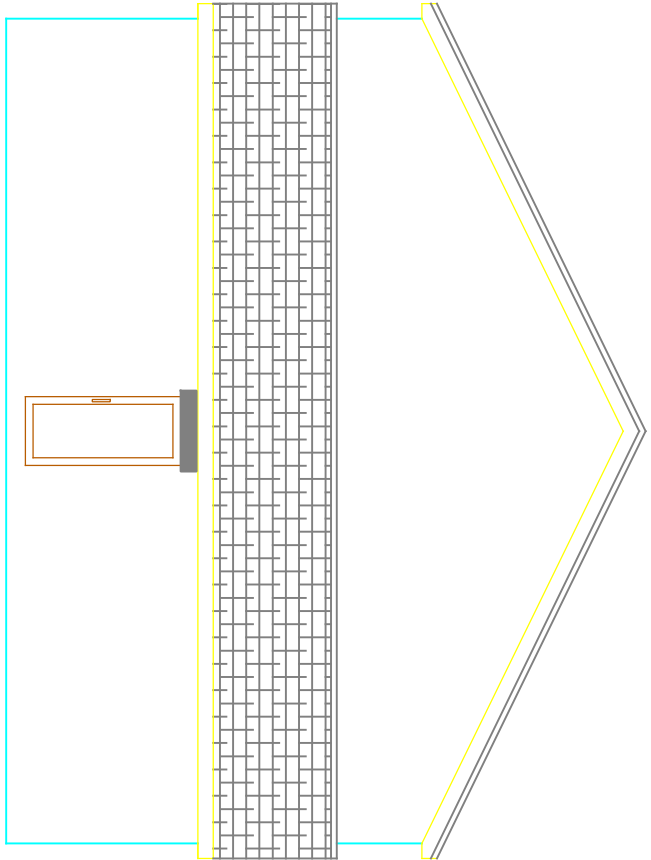


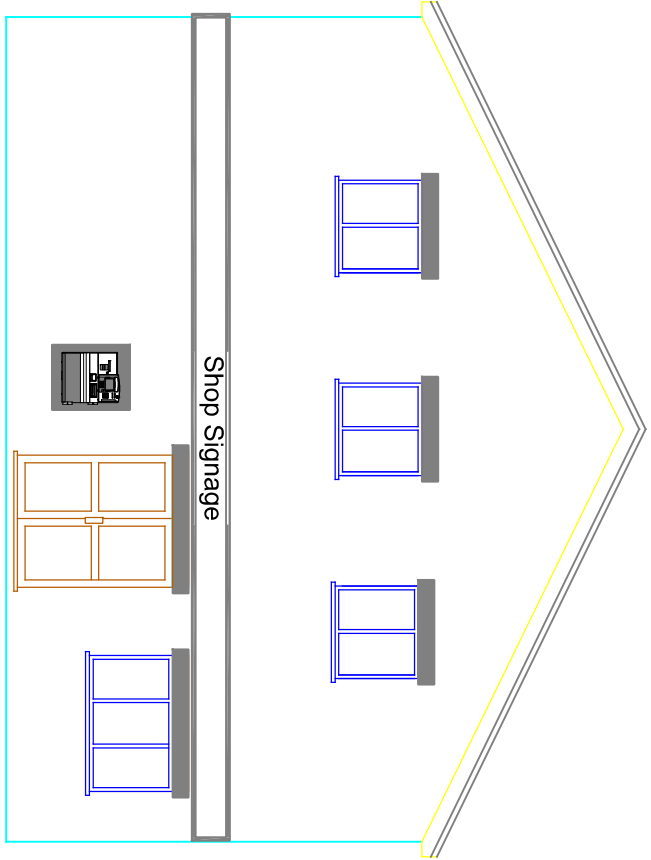

Front Elevation As Proposed

Rear Elevation As Proposed

Side Elevation - Unaltered



Side Elevation As Proposed

Front Elevation As Existing

Rear Elevation As Existing


Side Elevation As Existing

Side Elevation As Existing

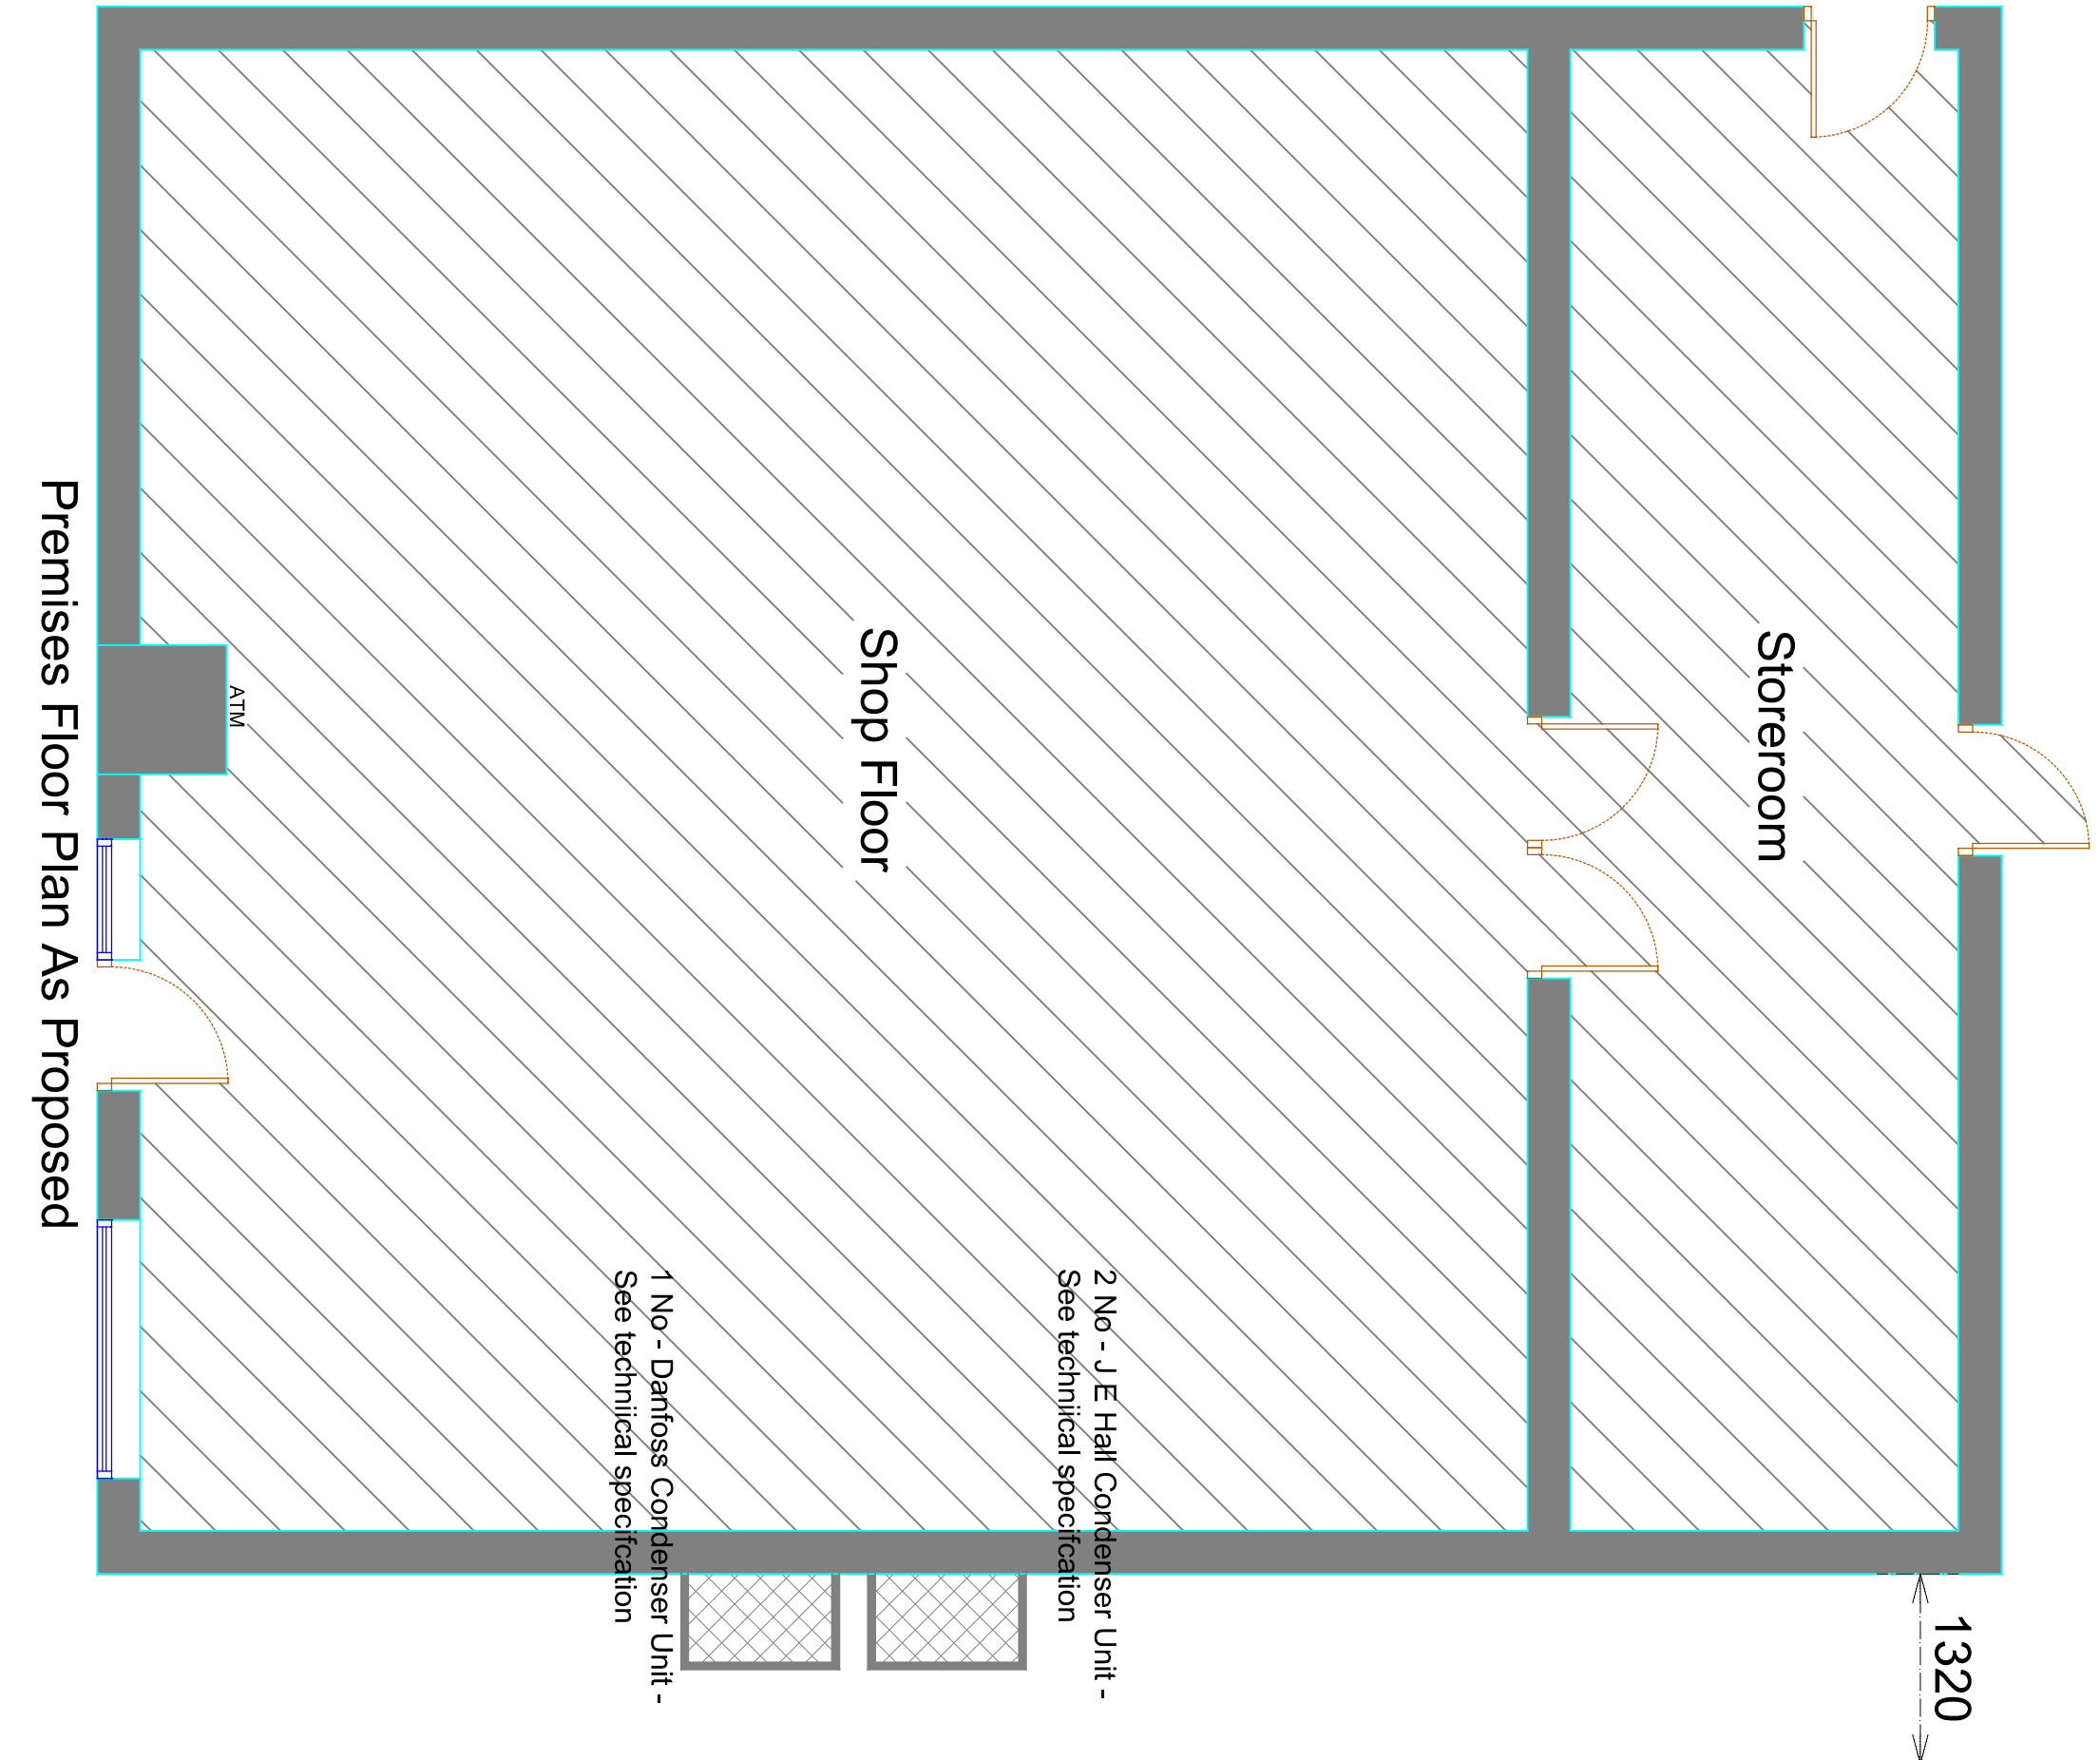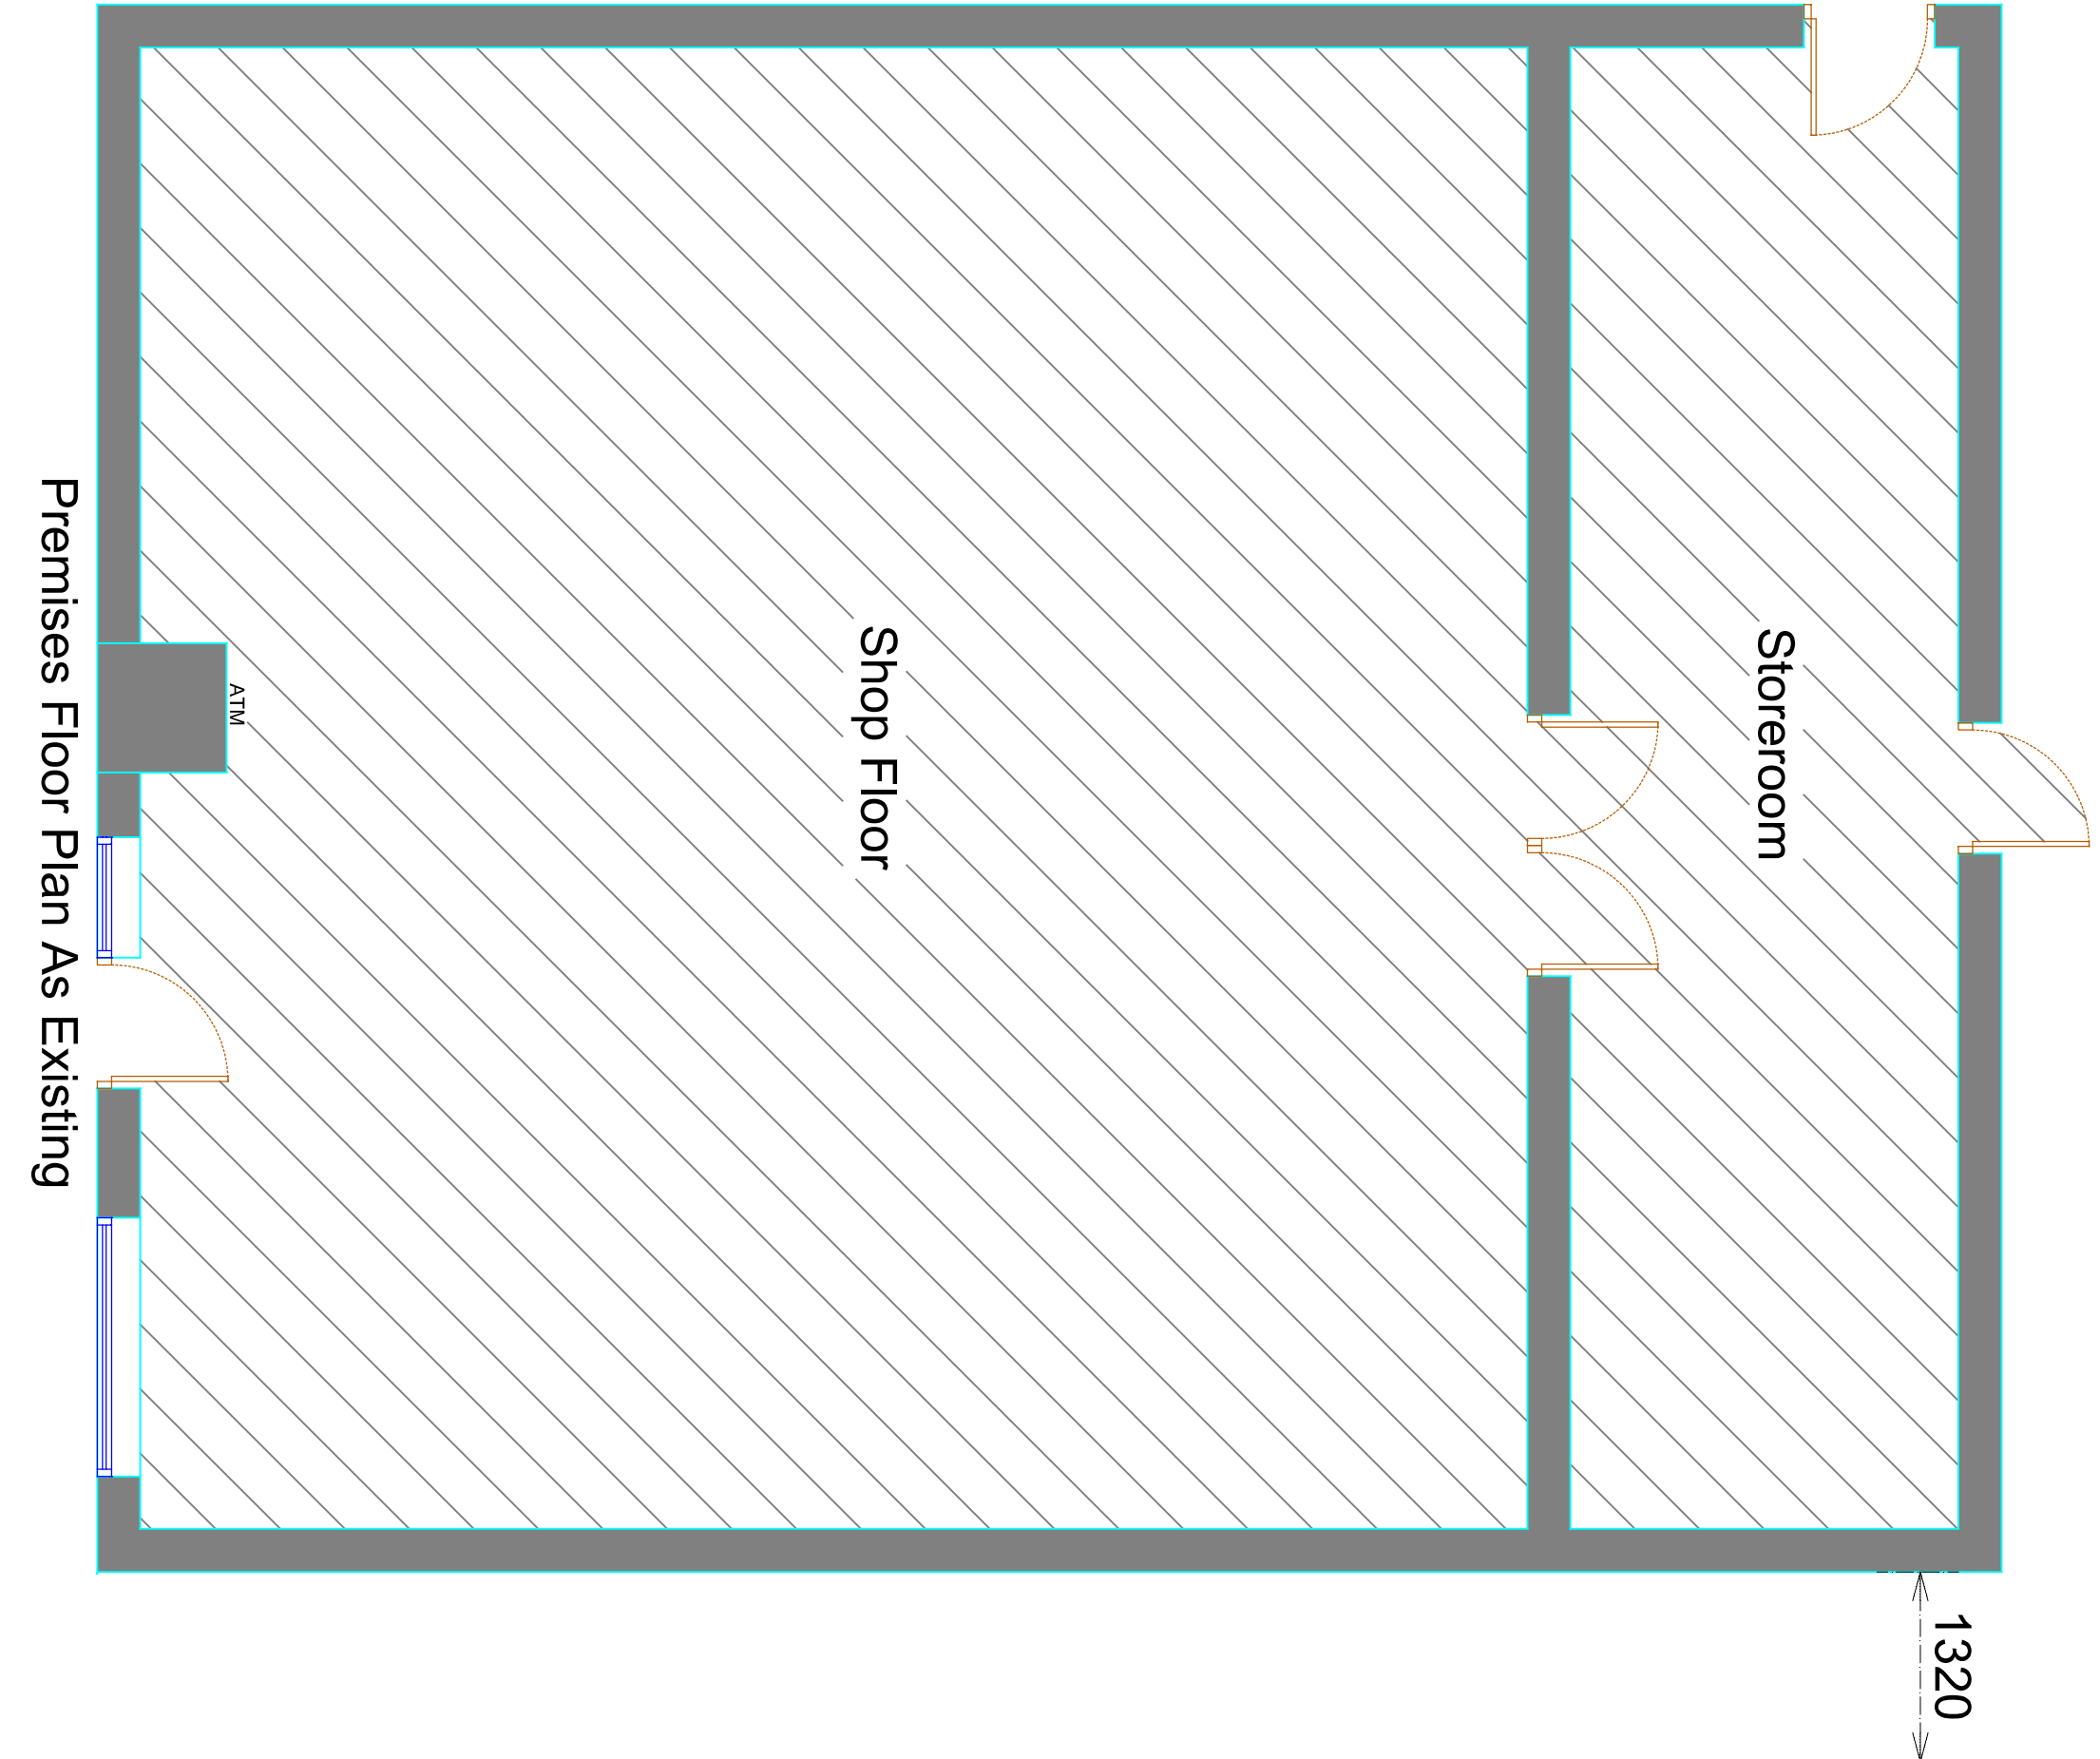


Premises Floor Plan As Existing

Premises Floor Plan As Proposed

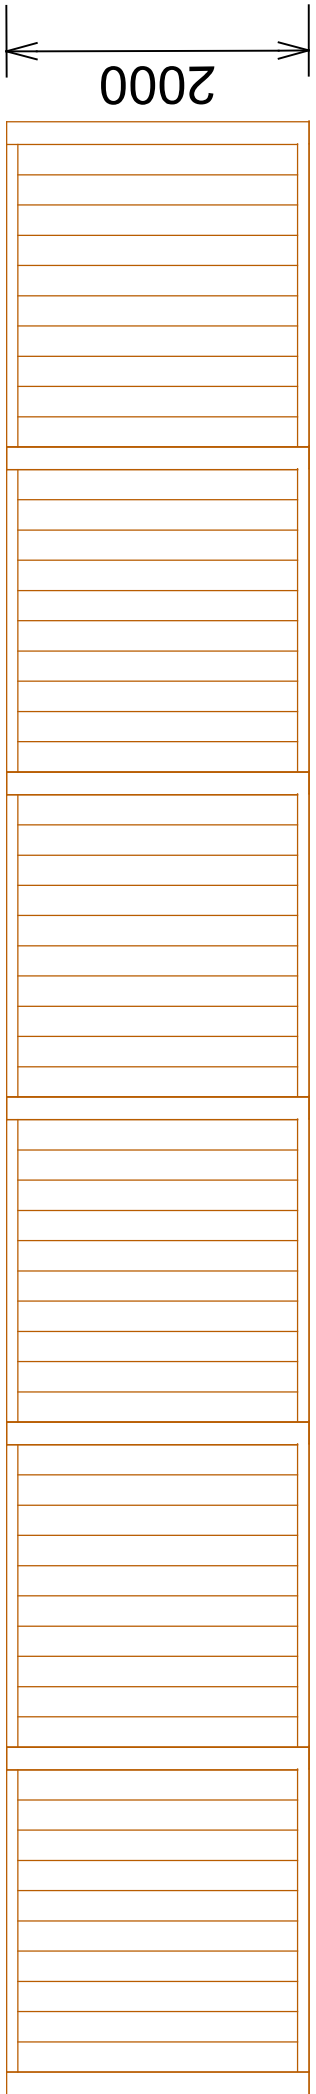

2m high close board fence details to site boundaries

 

Rev	Description	Date
-----	-------------	------

Project
32 CROFTWOOD GROVE, WHISTON,
PRESTO. L35 3UT

Client
MR ANTONY FERNANDO.

Contract No.	Dwg. No.	Revision	Scale	1:50 & 1:100	@ A1
	2		By MCC	Date	MAY 2024
			Chkd		

EXISTING AND PROPOSED PLANS

MAT DESIGN LIMITED
Town Planning & Building Control
Consultants
17 BROOKSIDE AVE
ECCLESTON
ST. HELENS
WA10 4RN
Telephone: 07850203448
E-mail: mikedata@bhcyonder.co.uk