



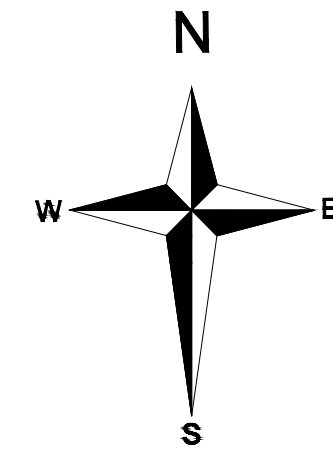


- Drawing Status**
- ☐ PRELIMINARY FOR APPROVAL
 - ☐ AGREED LAYOUT-SIGNED OFF
 - ☒ PLANNING DRAWING
 - ☐ BUILDING CONTROL DRAWING
 - ☐ TENDER DRAWING
 - ☐ CONTRACT DRAWING
 - ☐ CONSTRUCTION DRAWING
 - ☐ AS-BUILT DRAWING

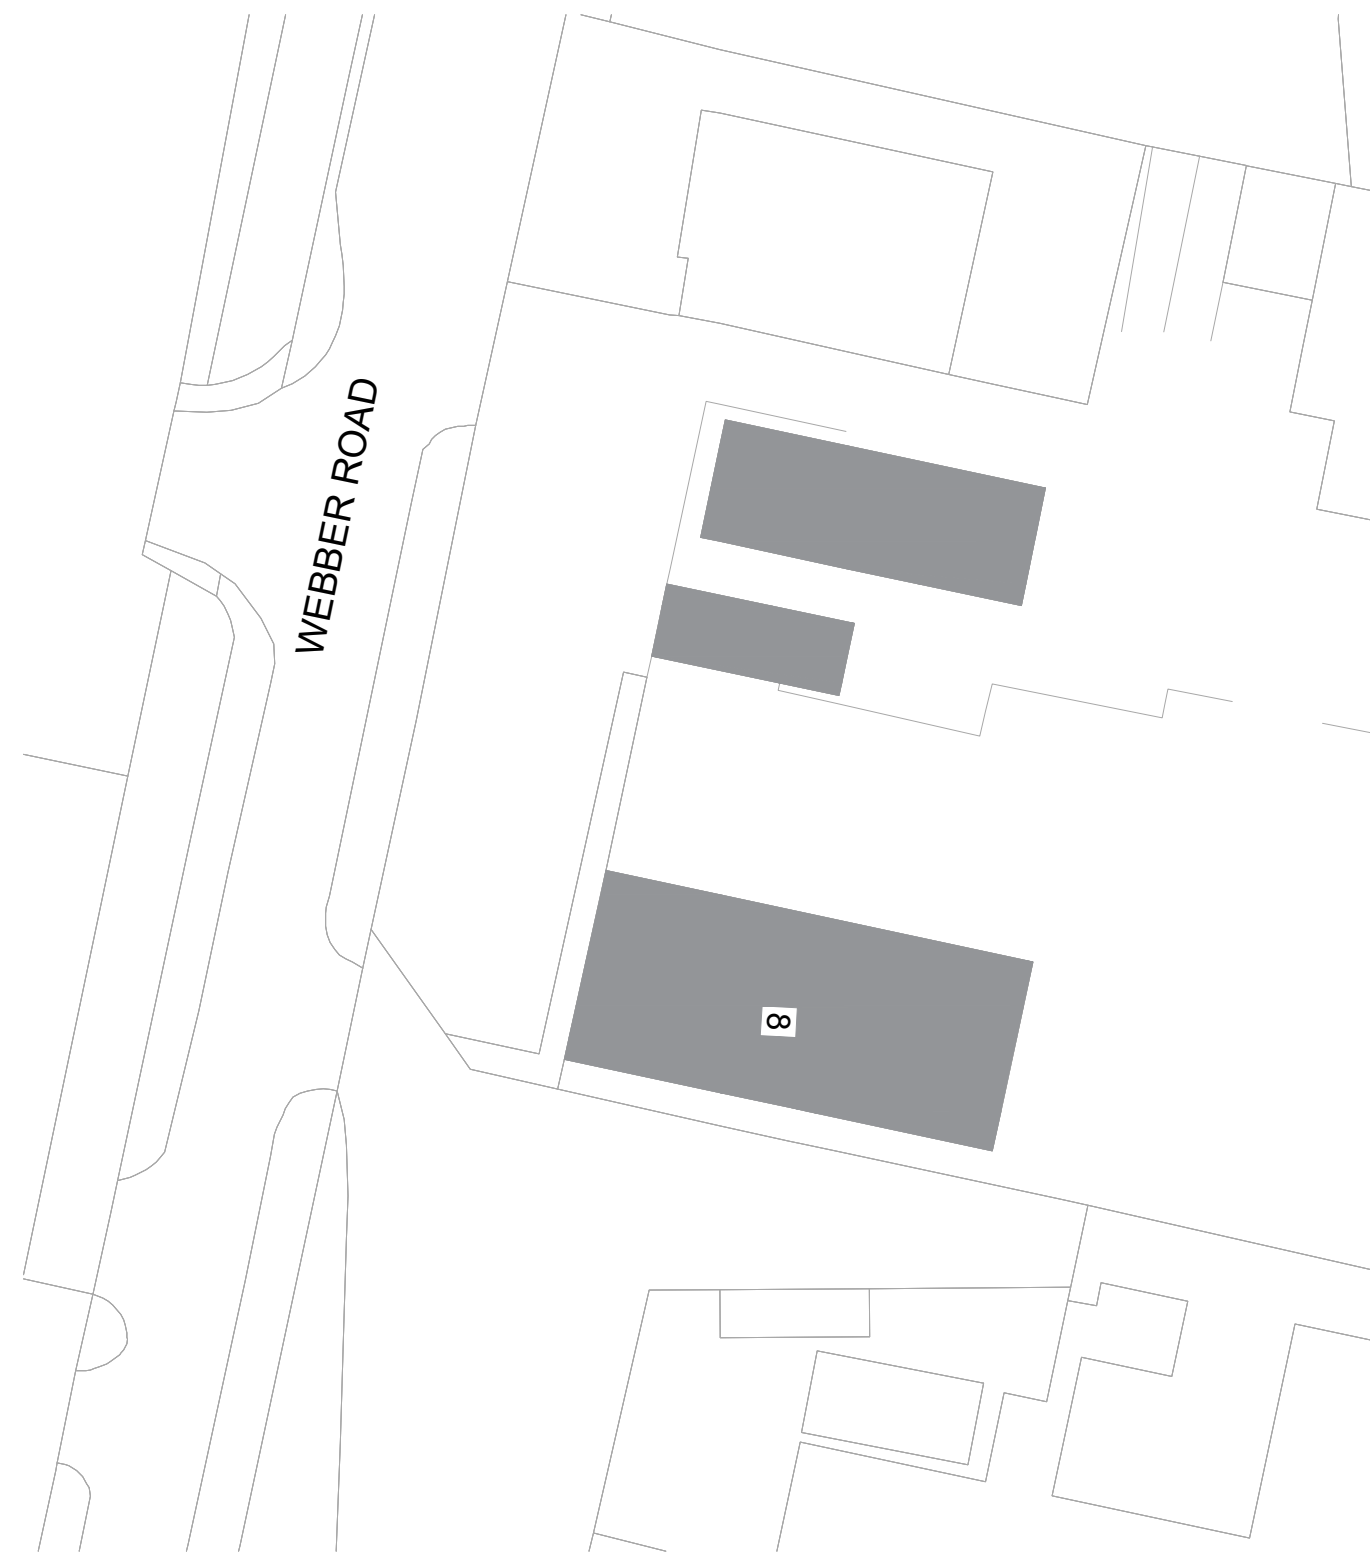


LOCATION PLAN
SCALE - 1:1250@A1




EXISTING SITE PLAN
SCALE - 1:500@A1

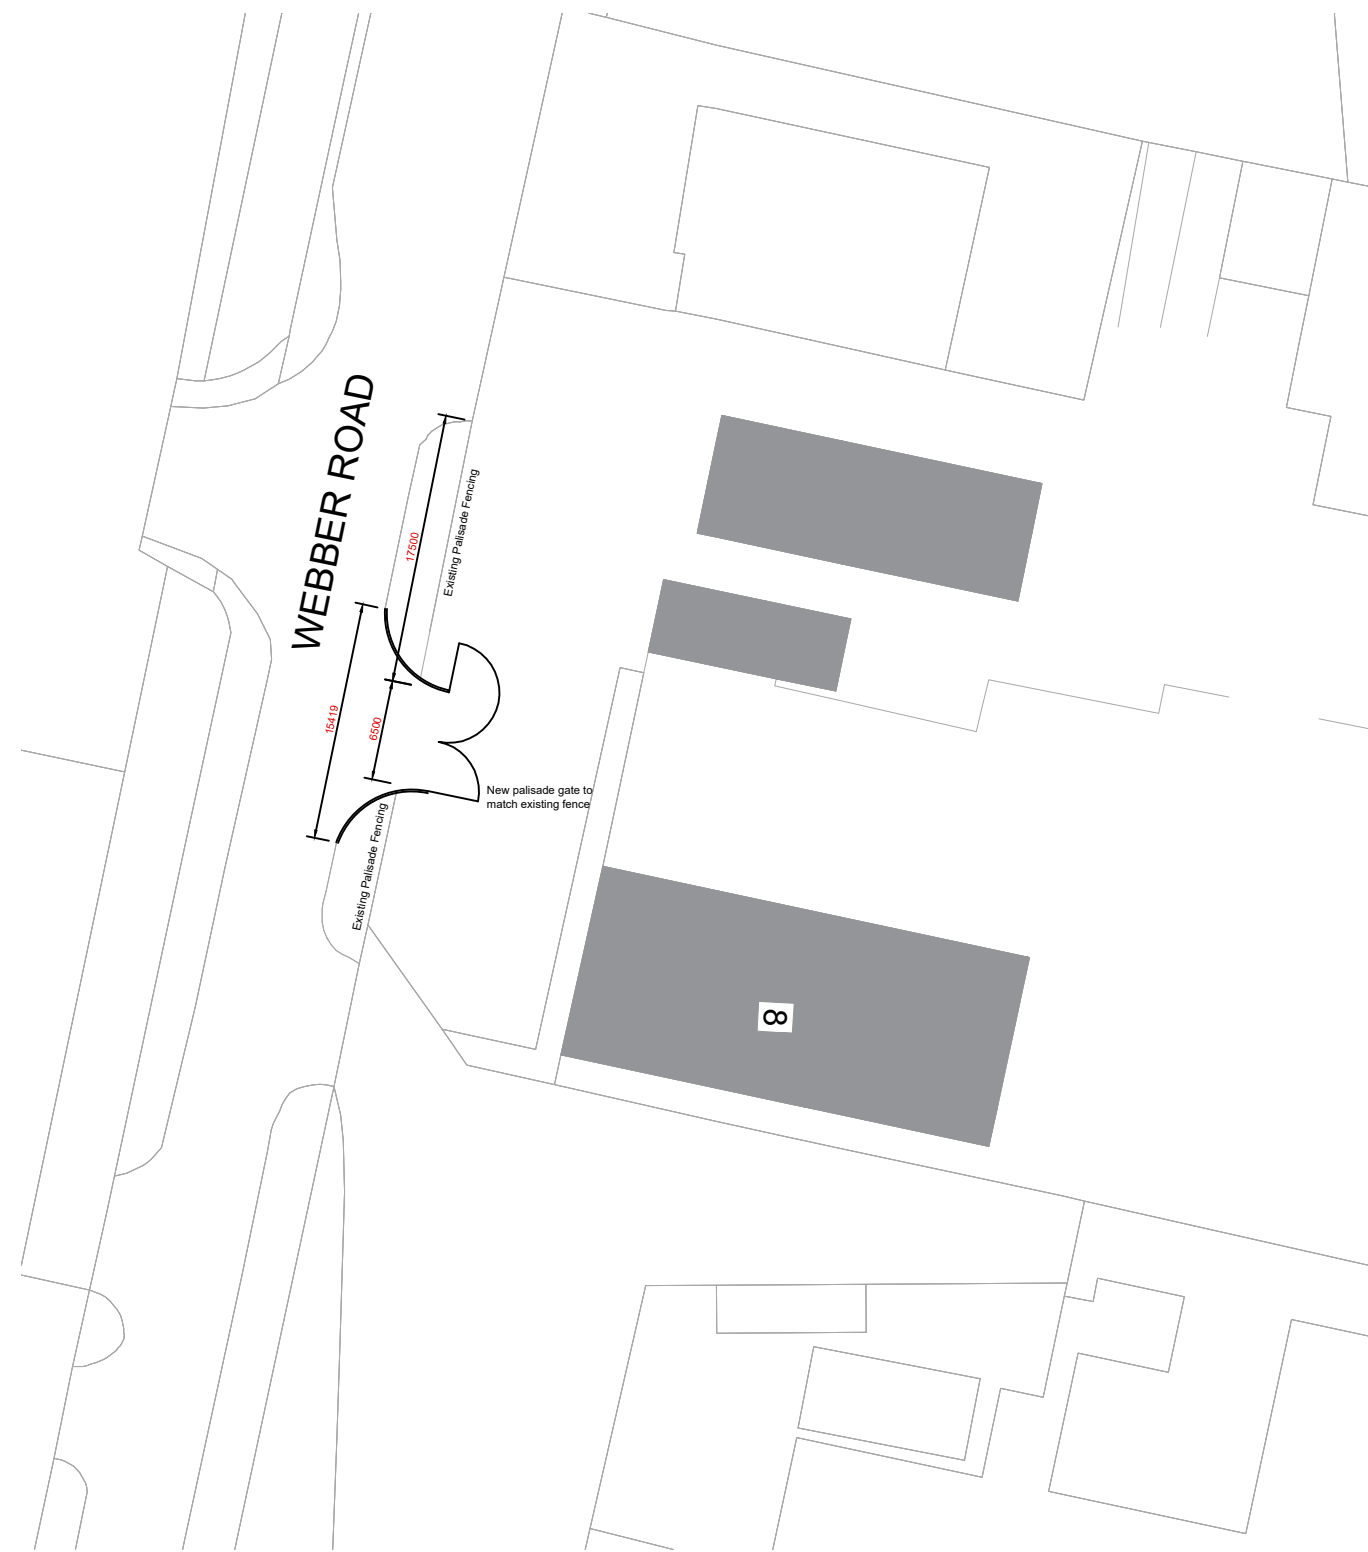


PROPOSED SITE PLAN
SCALE - 1:500@A1

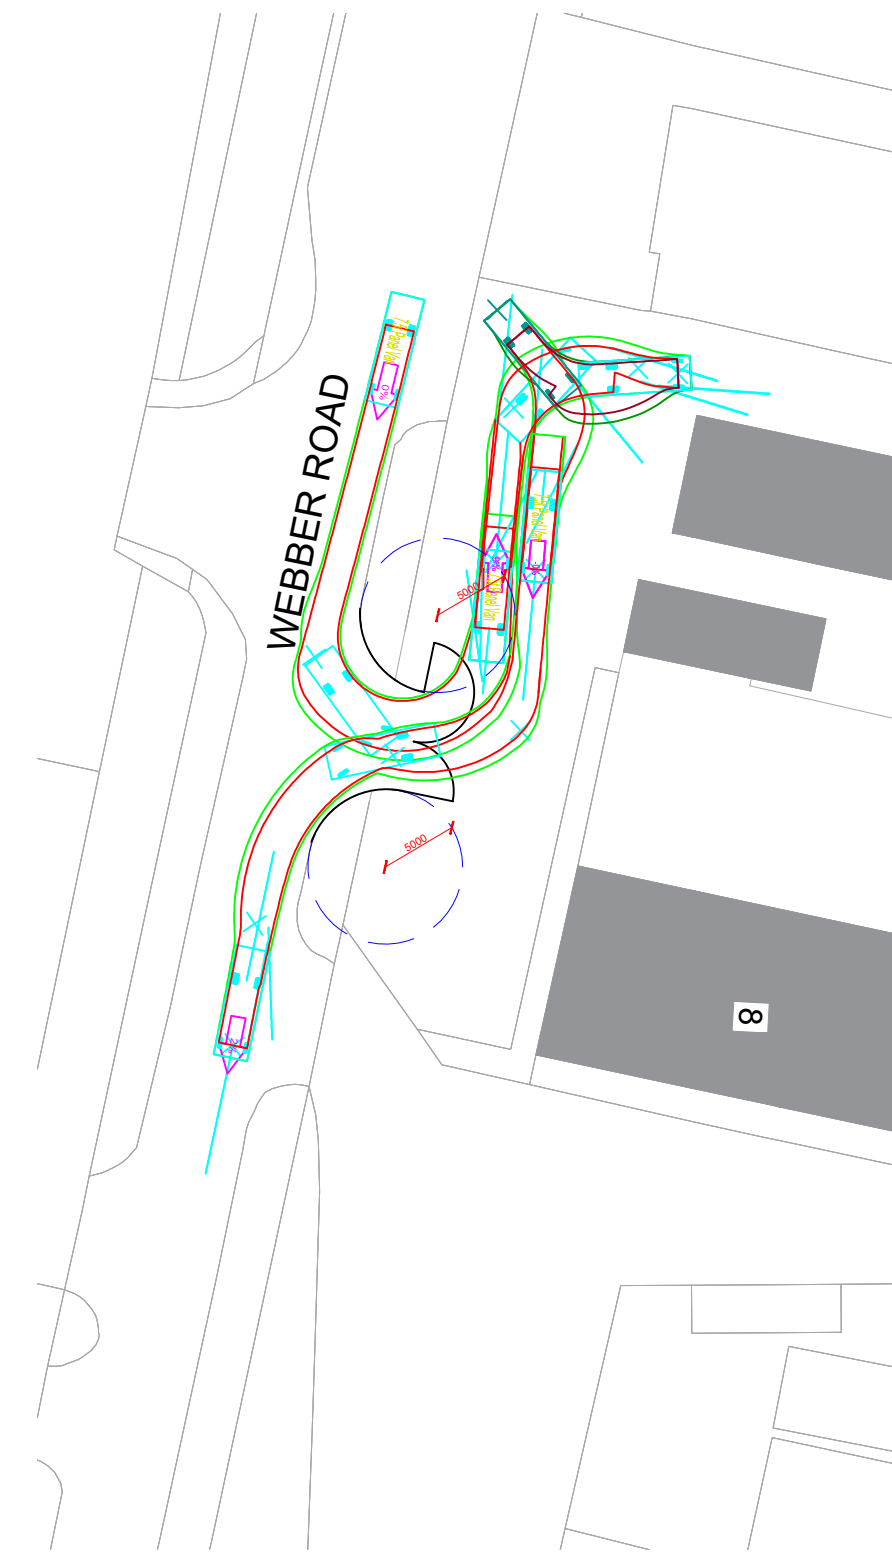


PROPOSED TRACKING PLAN
SCALE - 1:500@A1

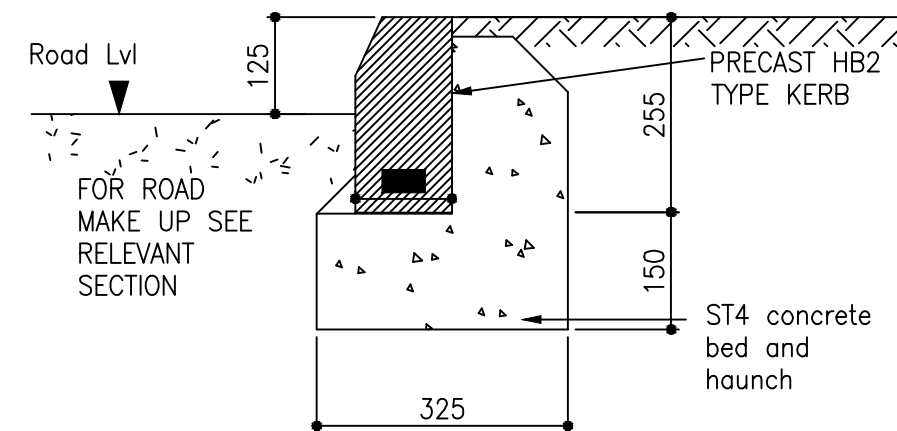


HB2 KERB DETAIL
Scale 1:10

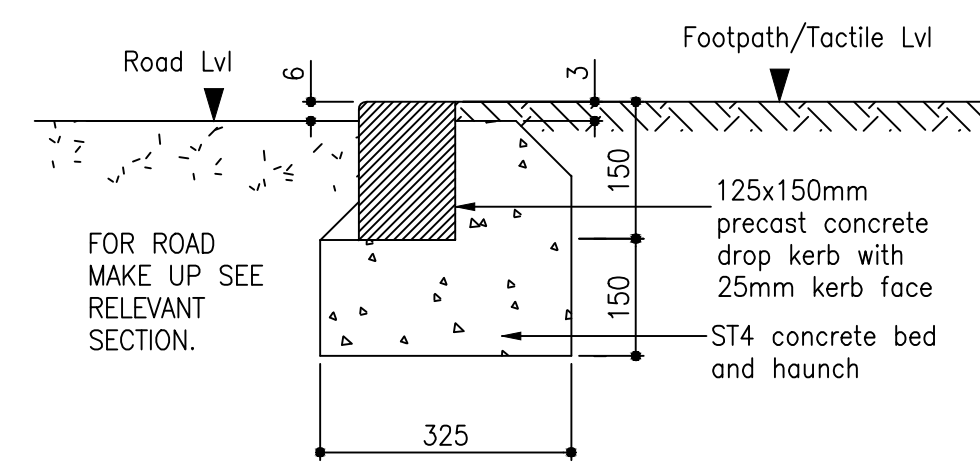


DROB KERB DETAIL
Scale 1:10

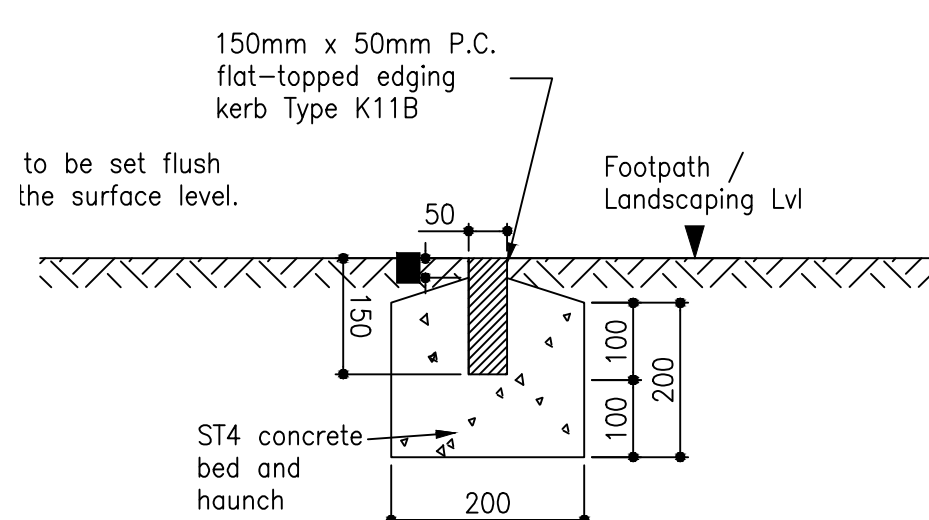


PIN KERB DETAIL
Scale 1:10

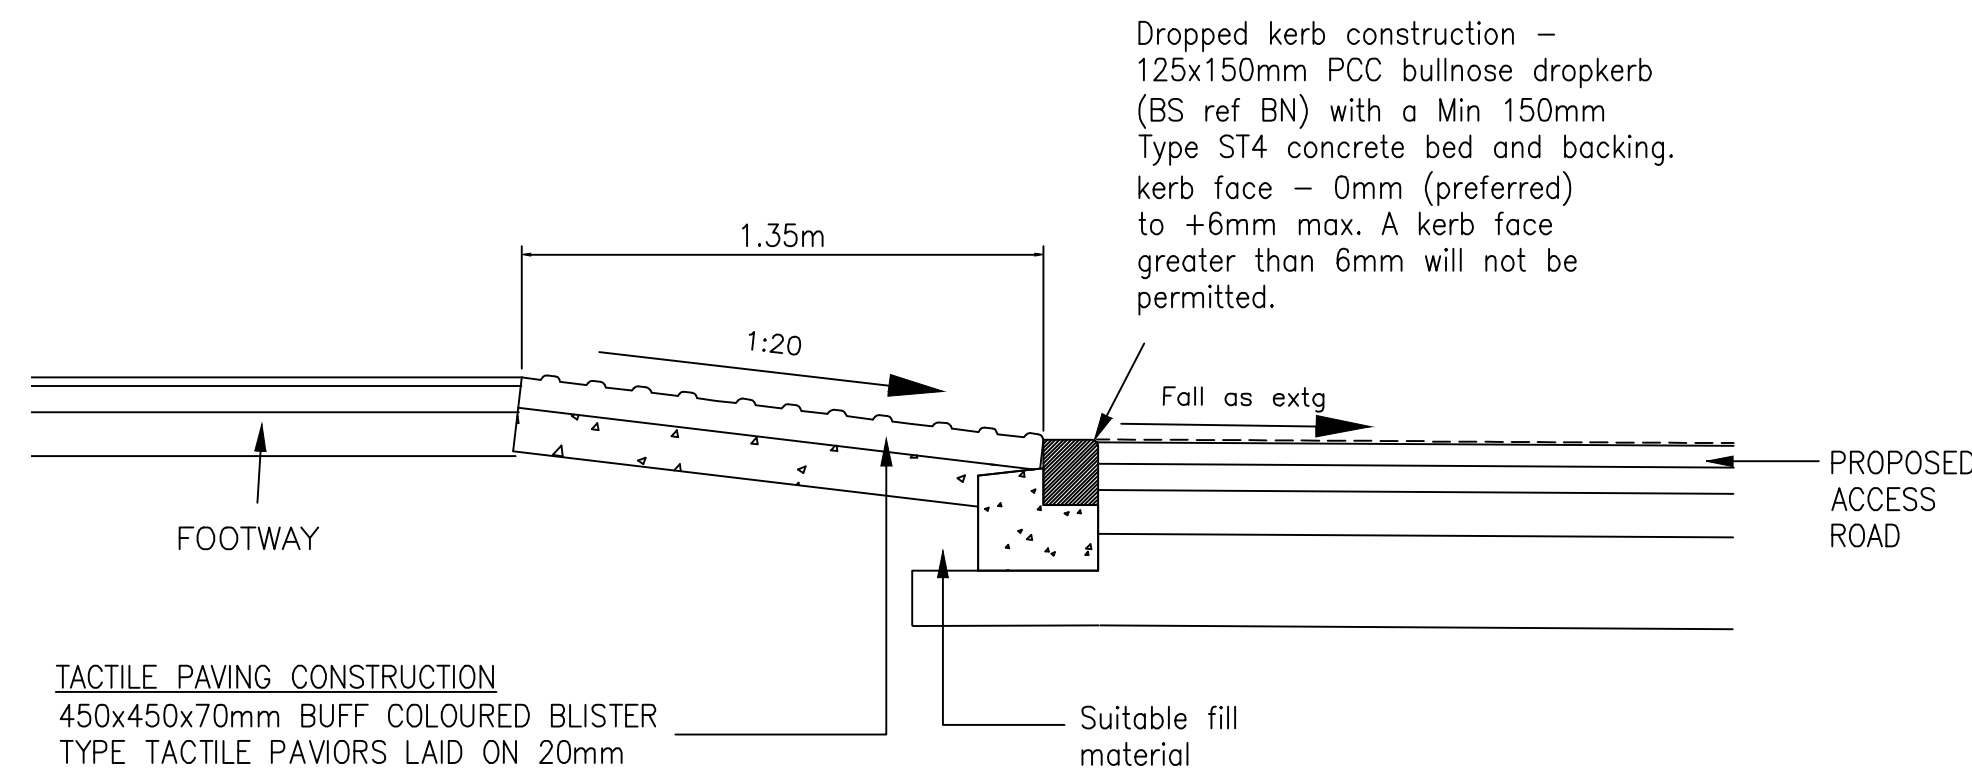

TYPICAL UNCONTROLLED IN-LINE
PEDESTRIAN DROP CROSSING
SECTION A-A
Scale 1:20

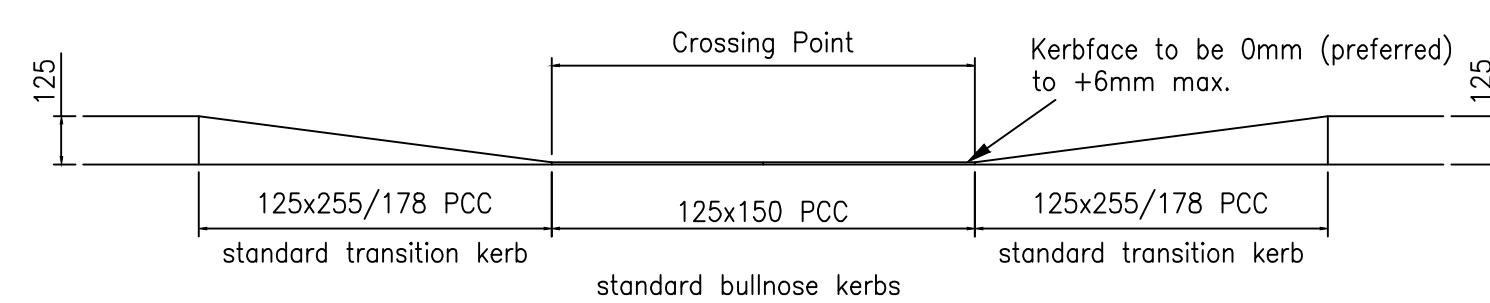

TYPICAL UNCONTROLLED IN-LINE
PEDESTRIAN DROP CROSSING
ELEVATION
Scale 1:20

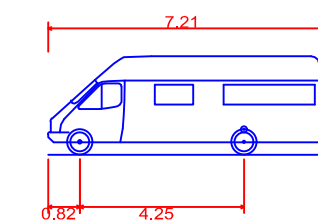

7.5t Panel Van
Overall Length
Overall Width
Overall Body Height
Min Body Ground Clearance
Track Width
Lock to Lock Time
Kerb to Kerb Turning Radius

7.210m
2.192m
2.544m
0.316m
1.865m
4.00 sec
7.400m


SURFACE COURSE
40mm thick Hot Rolled Asphalt 35/14 with 20mm pre-coated chippings to SHW Clause 910 and BS 594-1:2005 Table 3, Col. 3/2, (design type f mix).

BINDER COURSE
60mm thick 0/20mm size Dense Binder Course to SHW Clause 906 and BS 4987-1:2005 Clause 6.5 (50 Pen)


BASE COURSE
200mm thick 0/32mm size Dense Base course (Roadbase) to SHW Clause 903 and BS 4987-1:2005 Clause 5.2 (125 Pen)

SUB-BASE
200mm(min.) Granular Sub-base Material to SHW Clause 803. CBR (sub-grade assumed to be 15%) to be established by contractor on site prior to laying sub-base layer. Contractor to refer results to a representative of the local authority and the Design Manual for Roads and Bridges Volume 7, Section 2, Part 2 Chapter 3 for further guidance on sub-base/capping relationship. SEE TABLE

Sub-grade formation to achieve a CBR of 15%.

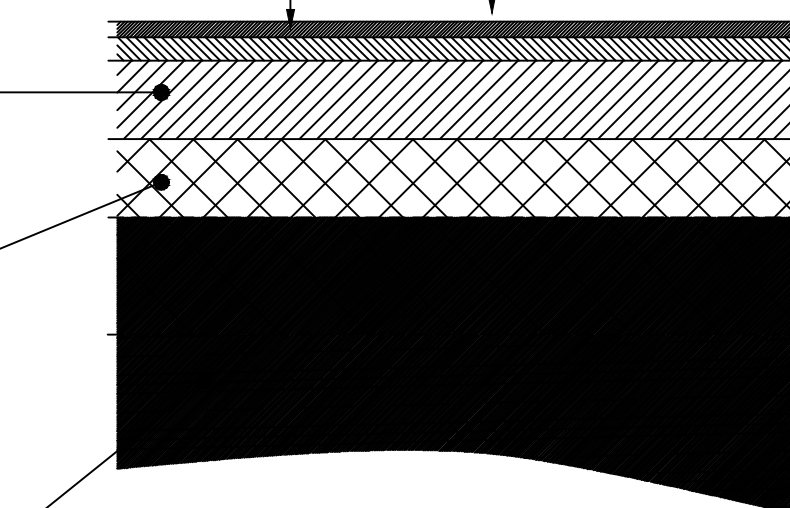

TYPICAL SECTION SITE
ACCESS ROAD BELLMOUTH
Scale 1:20

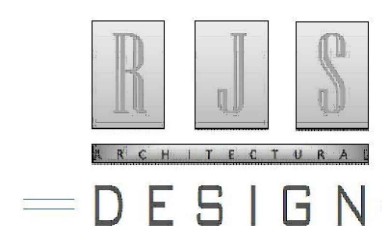

Date:	Revision:	Dr.
Client:		
Drawing Issue:		
PLANNING		
Project:		
8 WEBBER RD. KNOWSLEY		
Drawing Title:		
SITE PLANS		
Scale:	Drawing No:	
1:500@A1	RJS001_PL_001	
Revision:	Drawn:	Authorised by:
	RJS	RJS
		Date:
		APR 2024