


Notes


The drainage layout shown is indicative only and may require further investigation prior to commencement.

Key:

- Site boundary:
- Existing wall:
- New wall:
- Structure over:
- Structure below:
- Demolitions:
- Water:
- Foul drainage:
- Surface water drainage:
- Combined system:

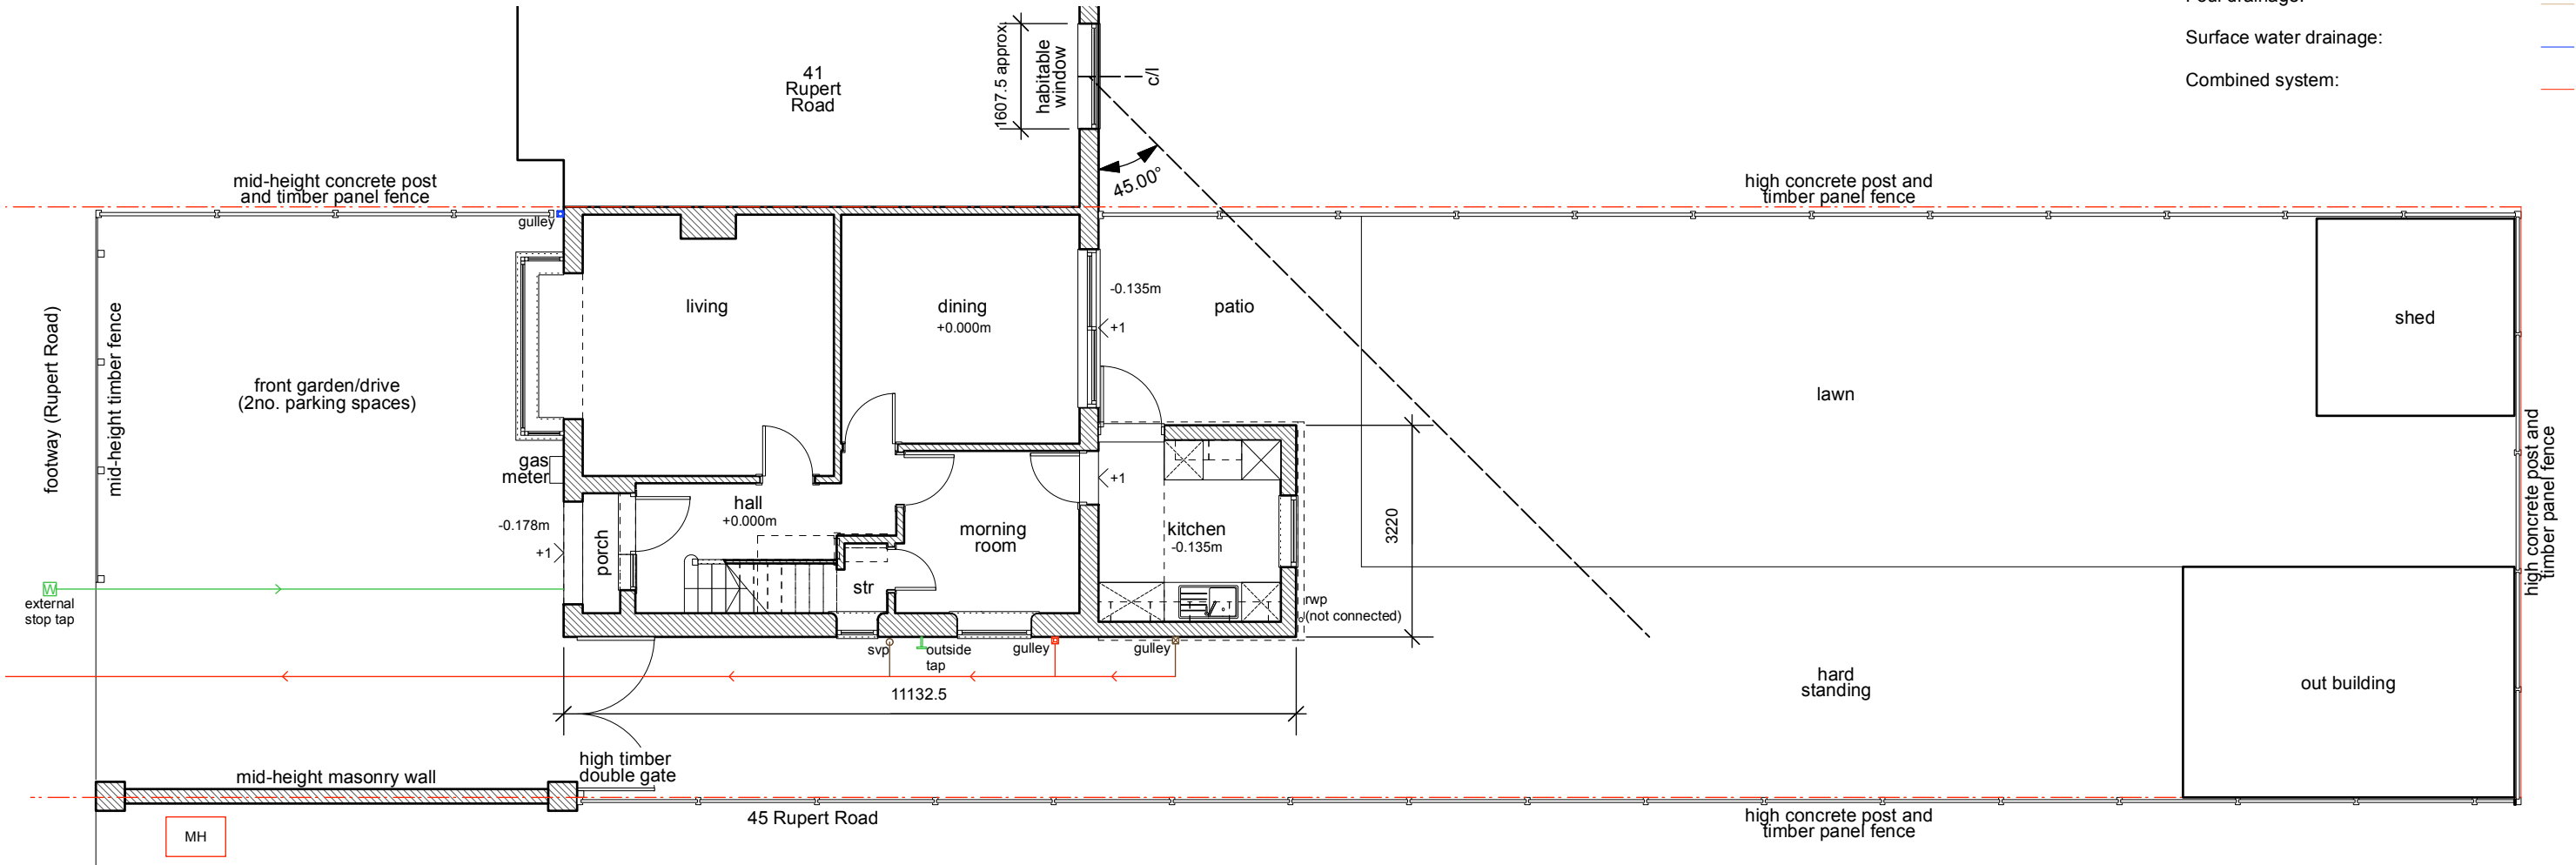

Existing Site Plan
Scale 1:100 @ A3

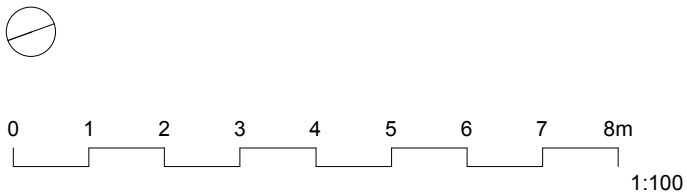

Revision:	First Issue_10.05.24_AW Revis_07.05.24_AW Revis_05.07.24_Title block amended (reference to scale)_AW
Drawing title:	Existing Site Plan
Client:	Mr and Mrs J O'Hare
Address:	43 Rupert Road Huyton L36 9TA
Project No:	W-06
Stage:	Existing
Drawing No:	W-06_0.002
Scale:	1:100@A3
Issue Date:	10.05.24
Revision:	B

c/o DeES Liverpool CIC
1st Floor, The Tapestry
68-76 Kempston Street
Liverpool
L3 8HL
hello@willmaworks.com
www.willmaworks.com

**willma
works**

This drawing is to be read in conjunction with all architect's drawings and specifications. This drawing is copyright and remains the property of Willma Works Limited.