




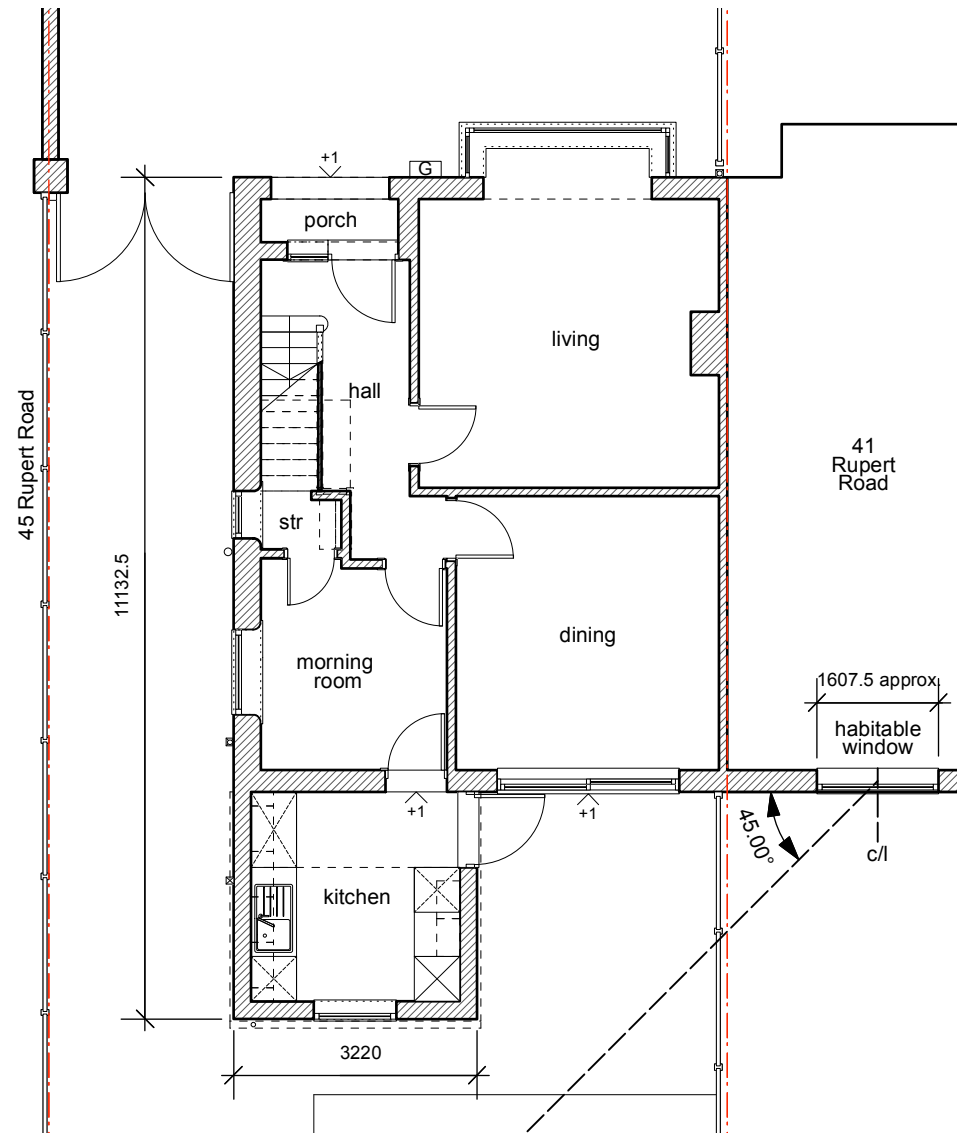

Existing Ground Floor Plan

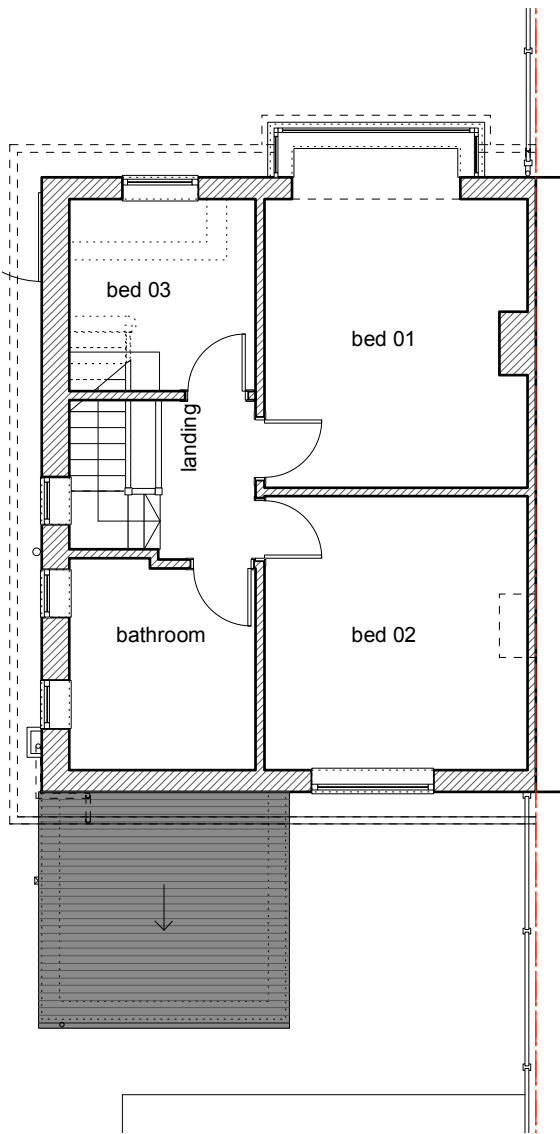

Existing First Floor Plan  
*not surveyed*

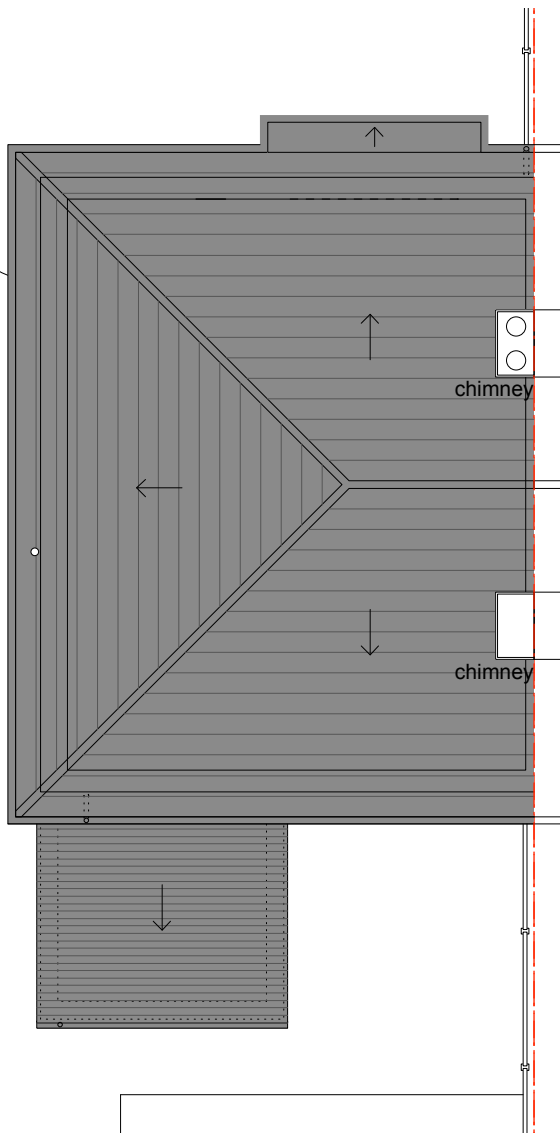

Existing Roof Plan

**Key:**

Site boundary: —

Existing wall: [hatched box]

New wall: [solid black box]

Structure over: - - -


Structure below: . . .

Demolitions: - - -

**Notes**

The drainage layout shown is indicative only and may require further investigation prior to commencement.

Existing Floor and Roof Plans  
Scale 1:100 @ A3

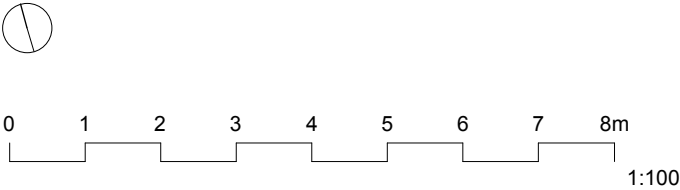

|                               |                                                           |
|-------------------------------|-----------------------------------------------------------|
| Revision:                     | First Issue_10.05.24_AW                                   |
|                               | RevA_07.06.24_AW                                          |
|                               | RevB_05.07.24_Title block amended (reference to scale)_AW |
| Drawing title:                |                                                           |
| Existing Floor and Roof Plans |                                                           |
| Client:                       | Mr and Mrs J O'Hare                                       |
| Address:                      | 43 Rupert Road<br>Huyton<br>L36 9TA                       |
| Project No:                   | W-06                                                      |
| Stage:                        | Existing                                                  |
| Drawing No:                   | W-06_0.003                                                |
| Scale:                        | 1:100@A3                                                  |
| Issue Date:                   | 10.05.24                                                  |
| Revision:                     | B                                                         |

c/o DoES Liverpool CIC  
1st Floor, The Tapestry  
68-76 Kempston Street  
Liverpool  
L3 8HL  
hello@willmaworks.com  
www.willmaworks.com

**willma  
works**

This drawing is to be read in conjunction with all architect's drawings and specifications. This drawing is copyright and remains the property of Willma Works Limited.