



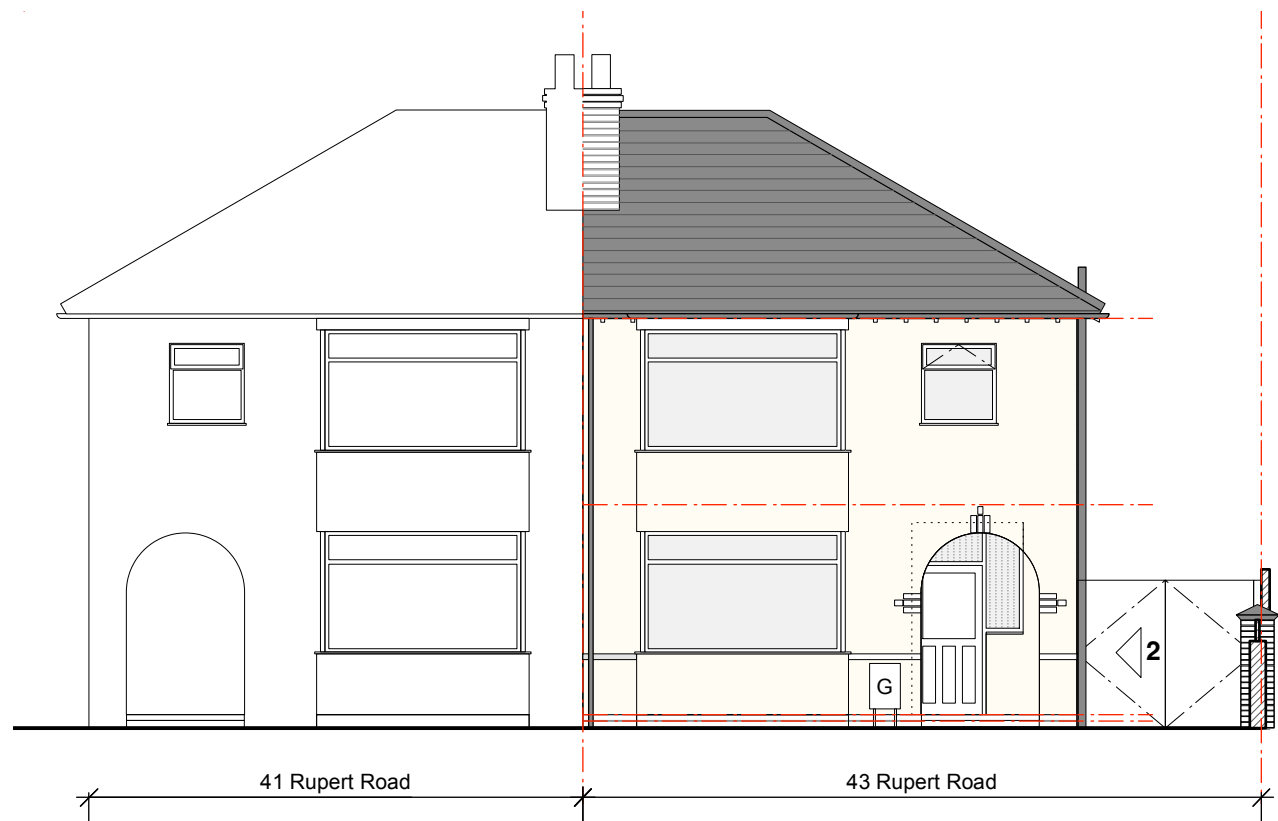

Existing Elevation 1
Scale 1:100 @ A3

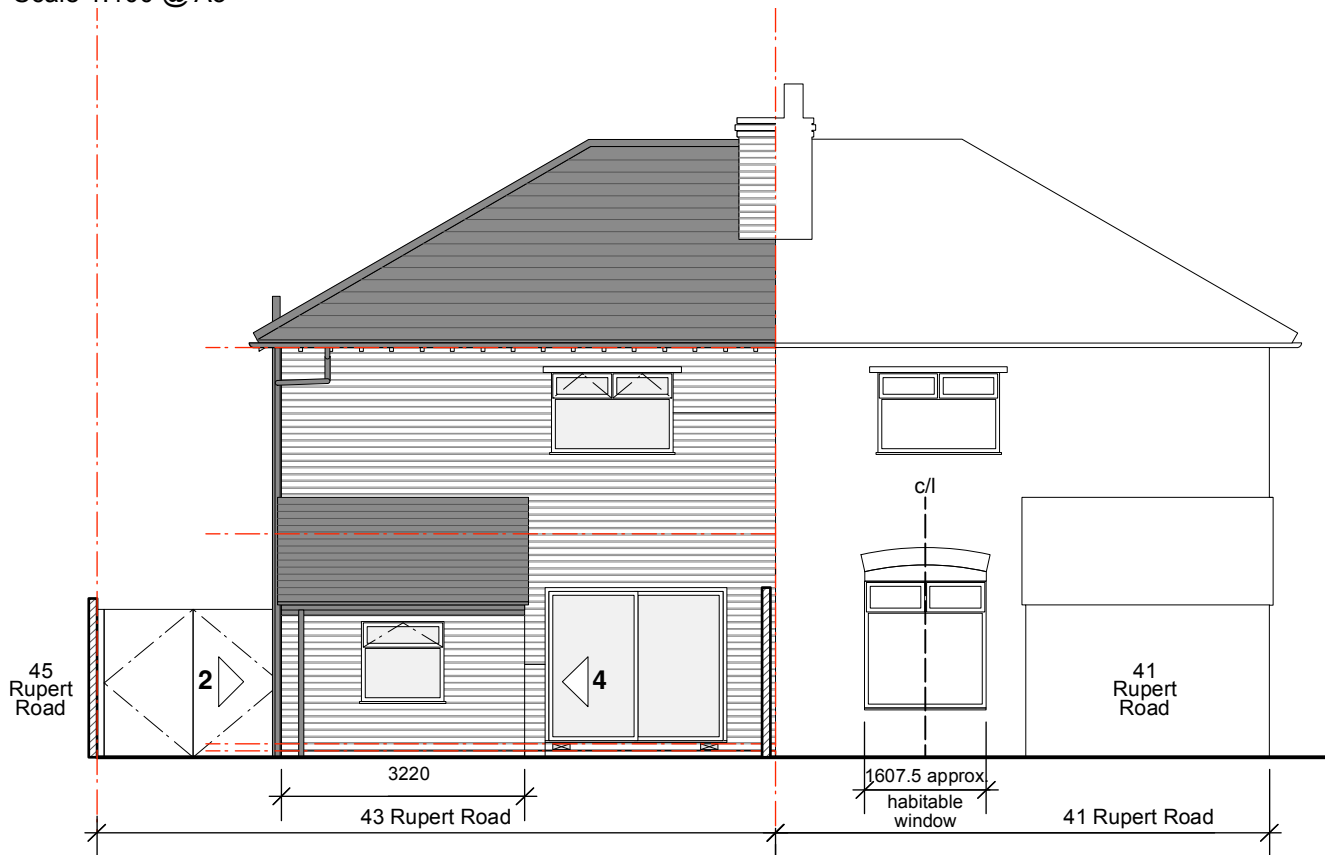


Existing Elevation 3
Scale 1:100 @ A3

Existing Elevations
Scale 1:100 @ A3



Existing Elevation 2
Scale 1:100 @ A3

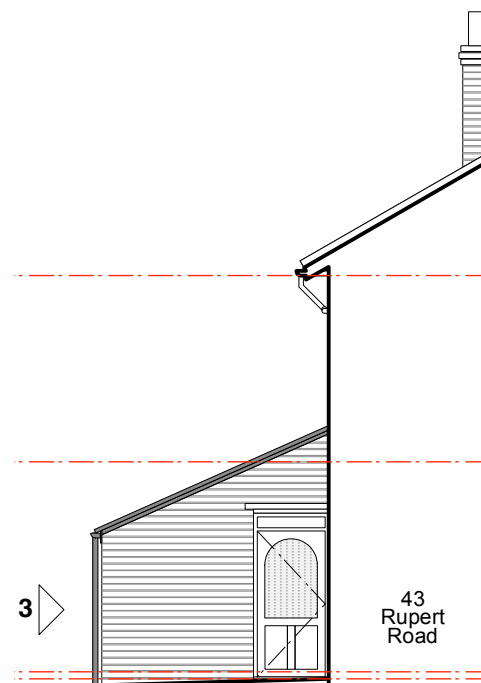

Existing Elevation 4
Scale 1:100 @ A3

Key:

Site boundary:

Existing wall:

New wall:


Structure over:

Structure below:

Demolitions:

Notes

The drainage layout shown is indicative only and may require further investigation prior to commencement.

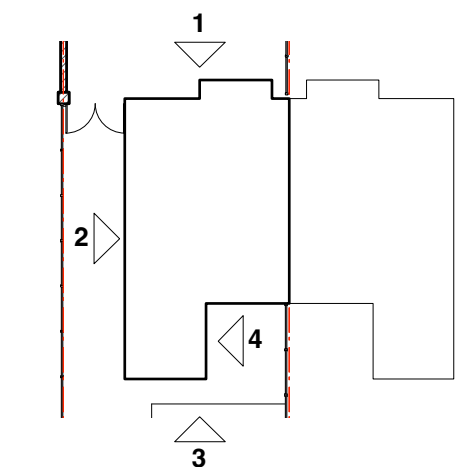

Existing Elevation Key
nts @ A3

Revision: First Issue_10.05.24_AW
RevA_07.06.24_AW
RevB_05.07.24_Title block amended (reference to scale)_AW

Drawing title:

Existing Elevations

Client: Mr and Mrs J O'Hare

Address: 43 Rupert Road
Huyton
L36 9TA

Project No: W-06 Stage: Existing

Drawing No: W-06_0.004

Scale: 1:100@A3 Issue Date: 10.05.24 Revision: B

c/o DoES Liverpool CIC
1st Floor, The Tapestry
68-76 Kempston Street
Liverpool
L3 8HL

hello@willmaworks.com
www.willmaworks.com

This drawing is to be read in conjunction with all architect's drawings and specifications. This drawing is copyright and remains the property of Willma Works Limited.

willma
works



0 1 2 3 4 5 6 7 8m

1:100