



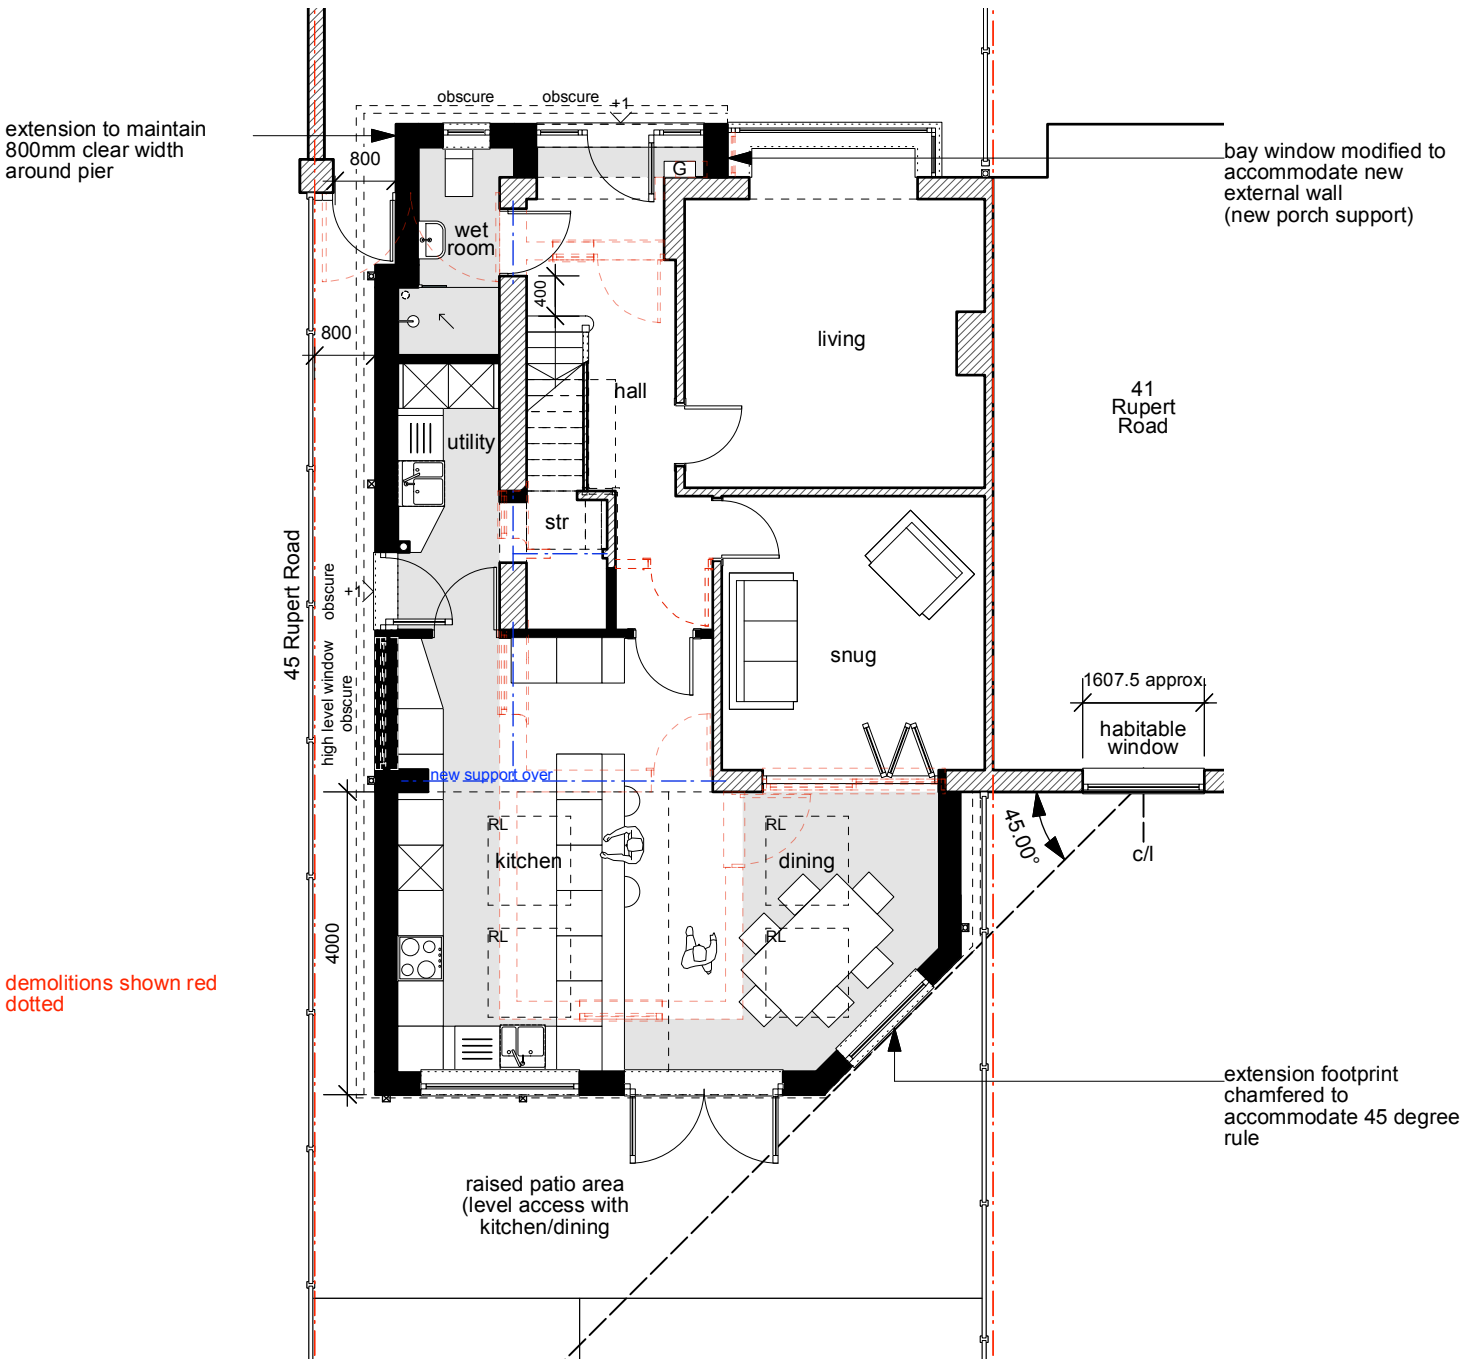

Proposed Ground Floor Plan

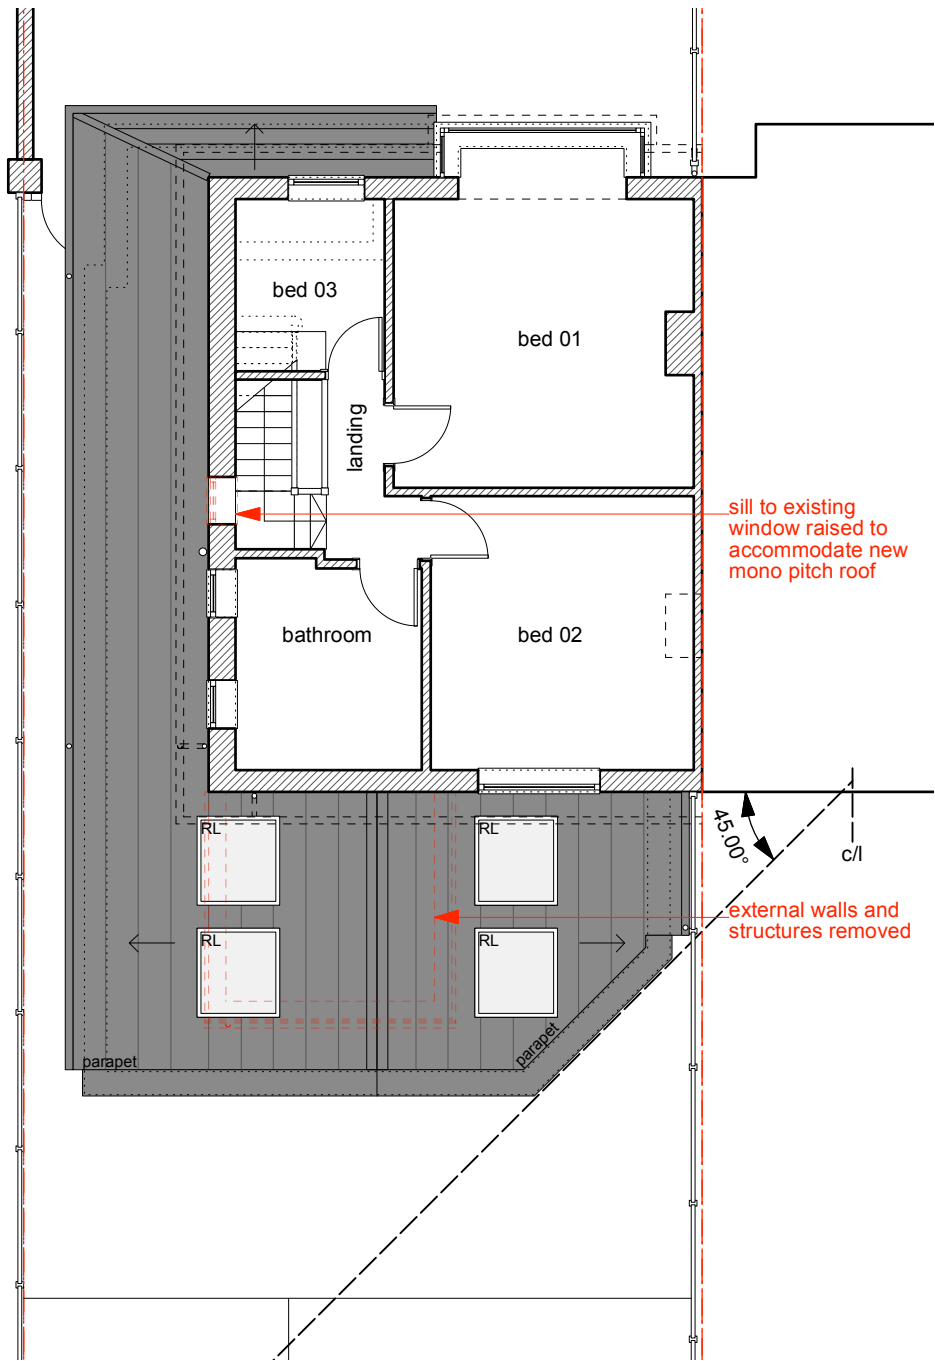

Proposed First Floor Plan

**Key:**

Site boundary: —

Existing wall: [hatched box]

New wall: [solid black box]

New floor area: [light grey box]

Structure over: [dashed line]

Structure below: [dotted line]


Demolitions: [red dashed line]

**Notes**

The drainage layout shown is indicative only and may require further investigation prior to commencement.


All structural support to Structural Engineer's details and specification.

All works on or near party wall boundaries/structures to be in agreement with adjoining owner.

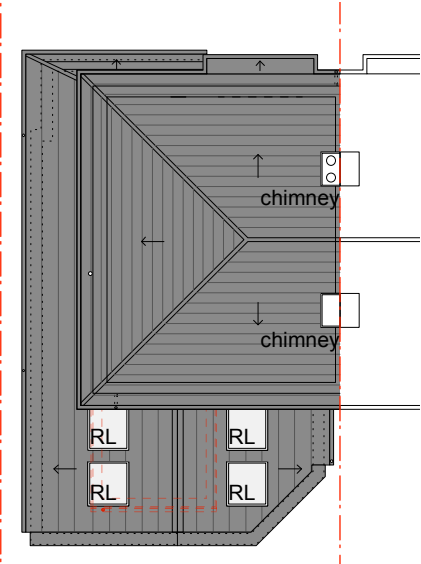

Proposed Roof Plan  
Scale 1:200 @ A3

Proposed Floor and Roof Plans  
Scale 1:100/200 @ A3

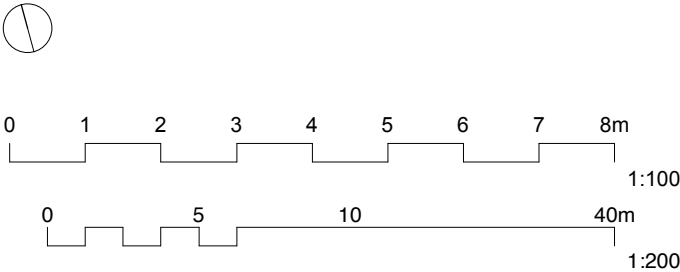

**Revision:** First Issue\_07.06.24\_AW  
RevA\_05.07.24\_Title block amended (reference to scale)\_AW

**Drawing title:**  
**Proposed Floor and Roof Plans**

**Client:** Mr and Mrs J O'Hare

**Address:** 43 Rupert Road  
Huyton  
L36 9TA

**Project No:** W-06 **Stage:** Planning

**Drawing No:** W-06\_3.002

**Scale:** 1:100/200@ **Issue Date:** 07.06.24 **Revision:** A  
A3

c/o DeES Liverpool CIC  
1st Floor, The Tapestry  
68-76 Kempston Street  
Liverpool  
L3 8HL  
hello@willmaworks.com  
www.willmaworks.com

**willma  
works**

This drawing is to be read in conjunction with all architect's drawings and specifications. This drawing is copyright and remains the property of Willma Works Limited.