

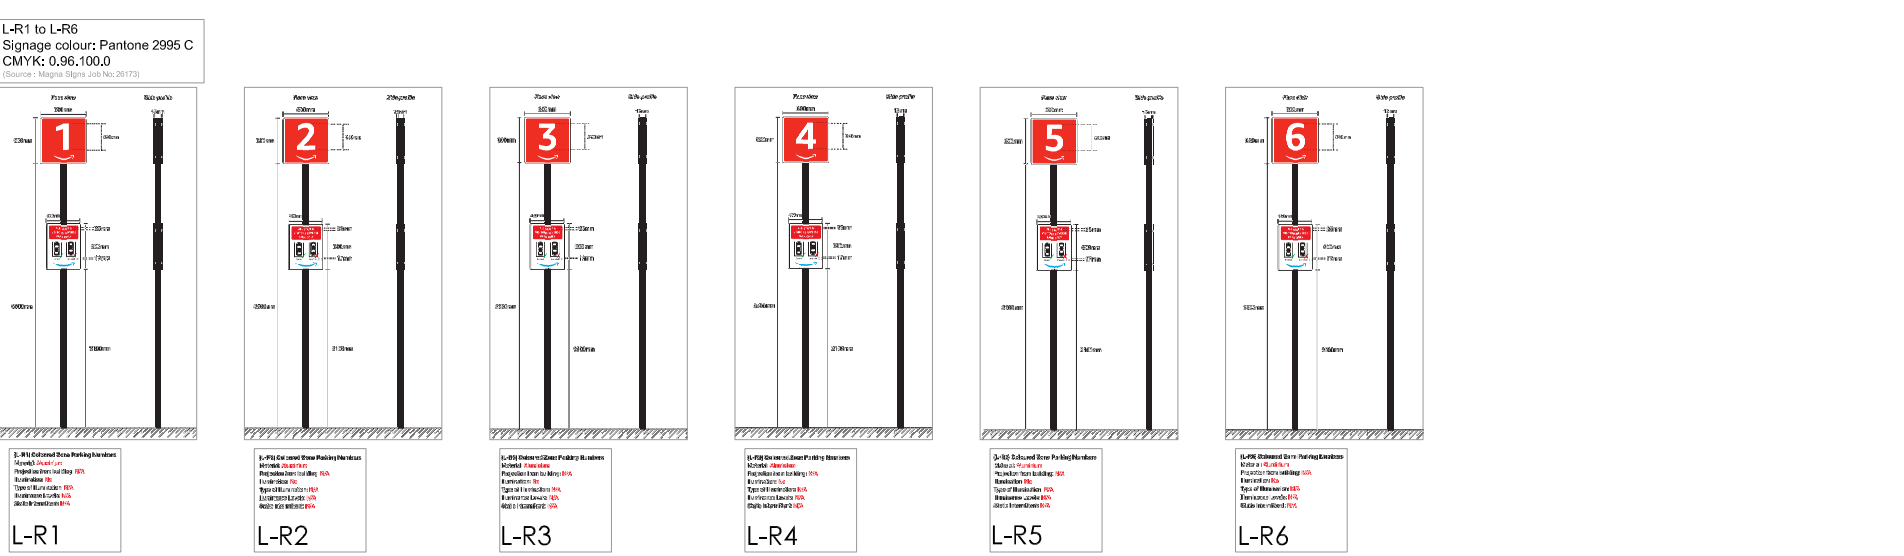
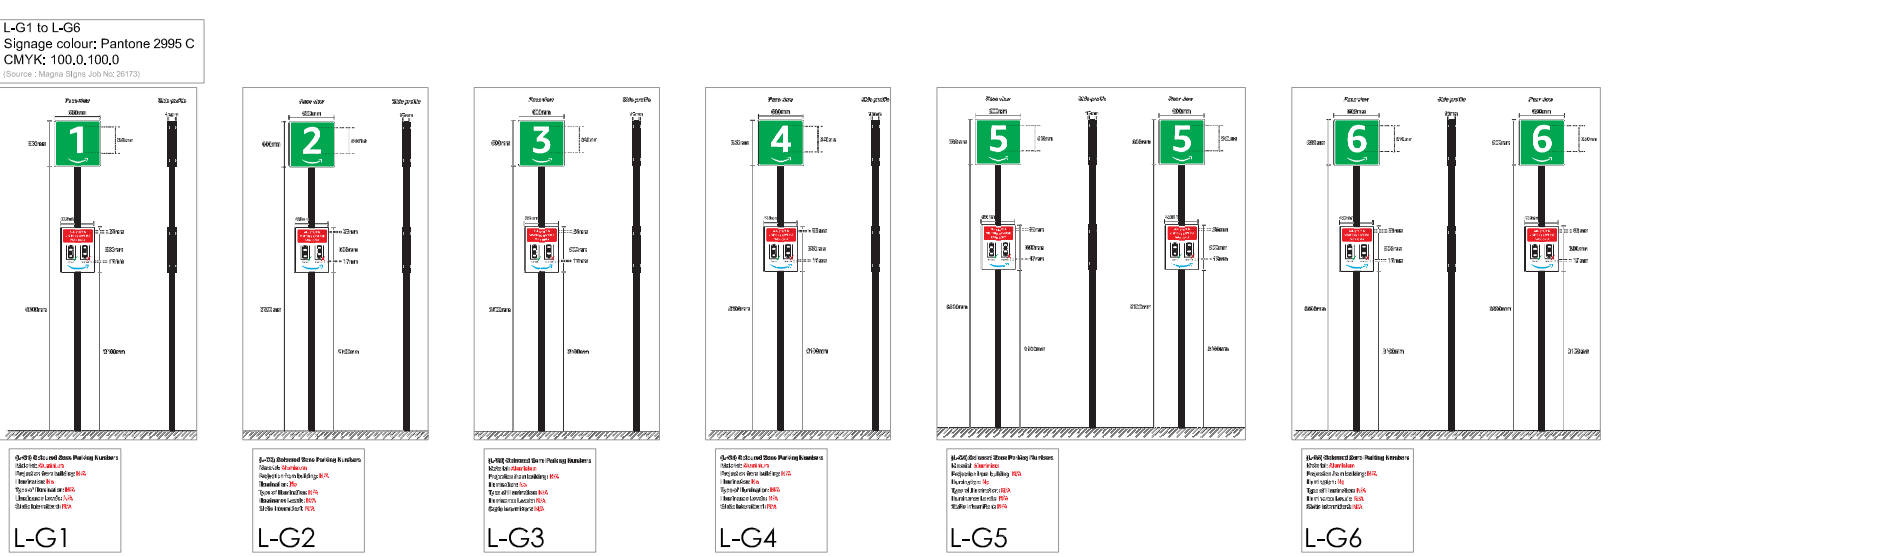
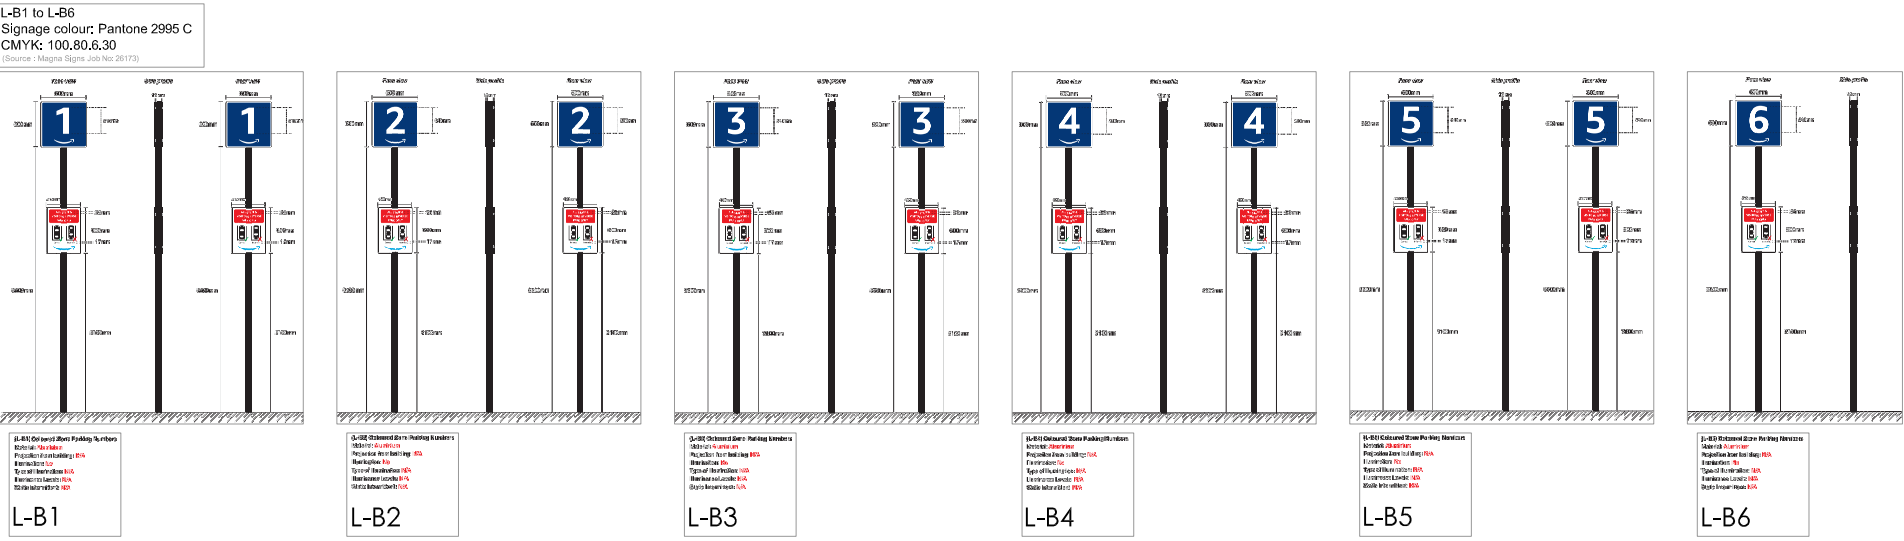
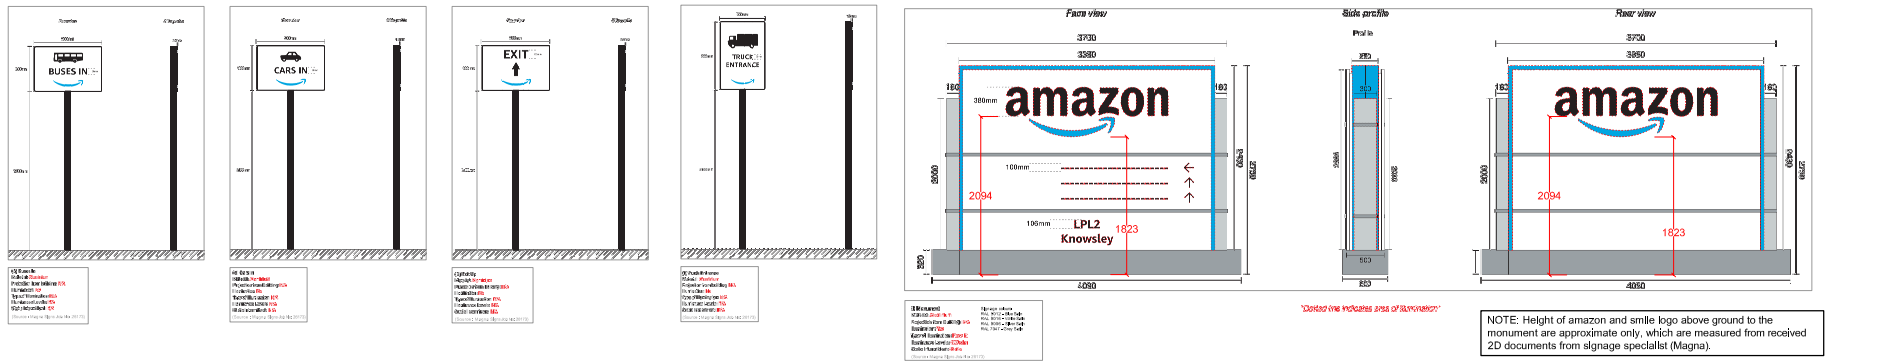


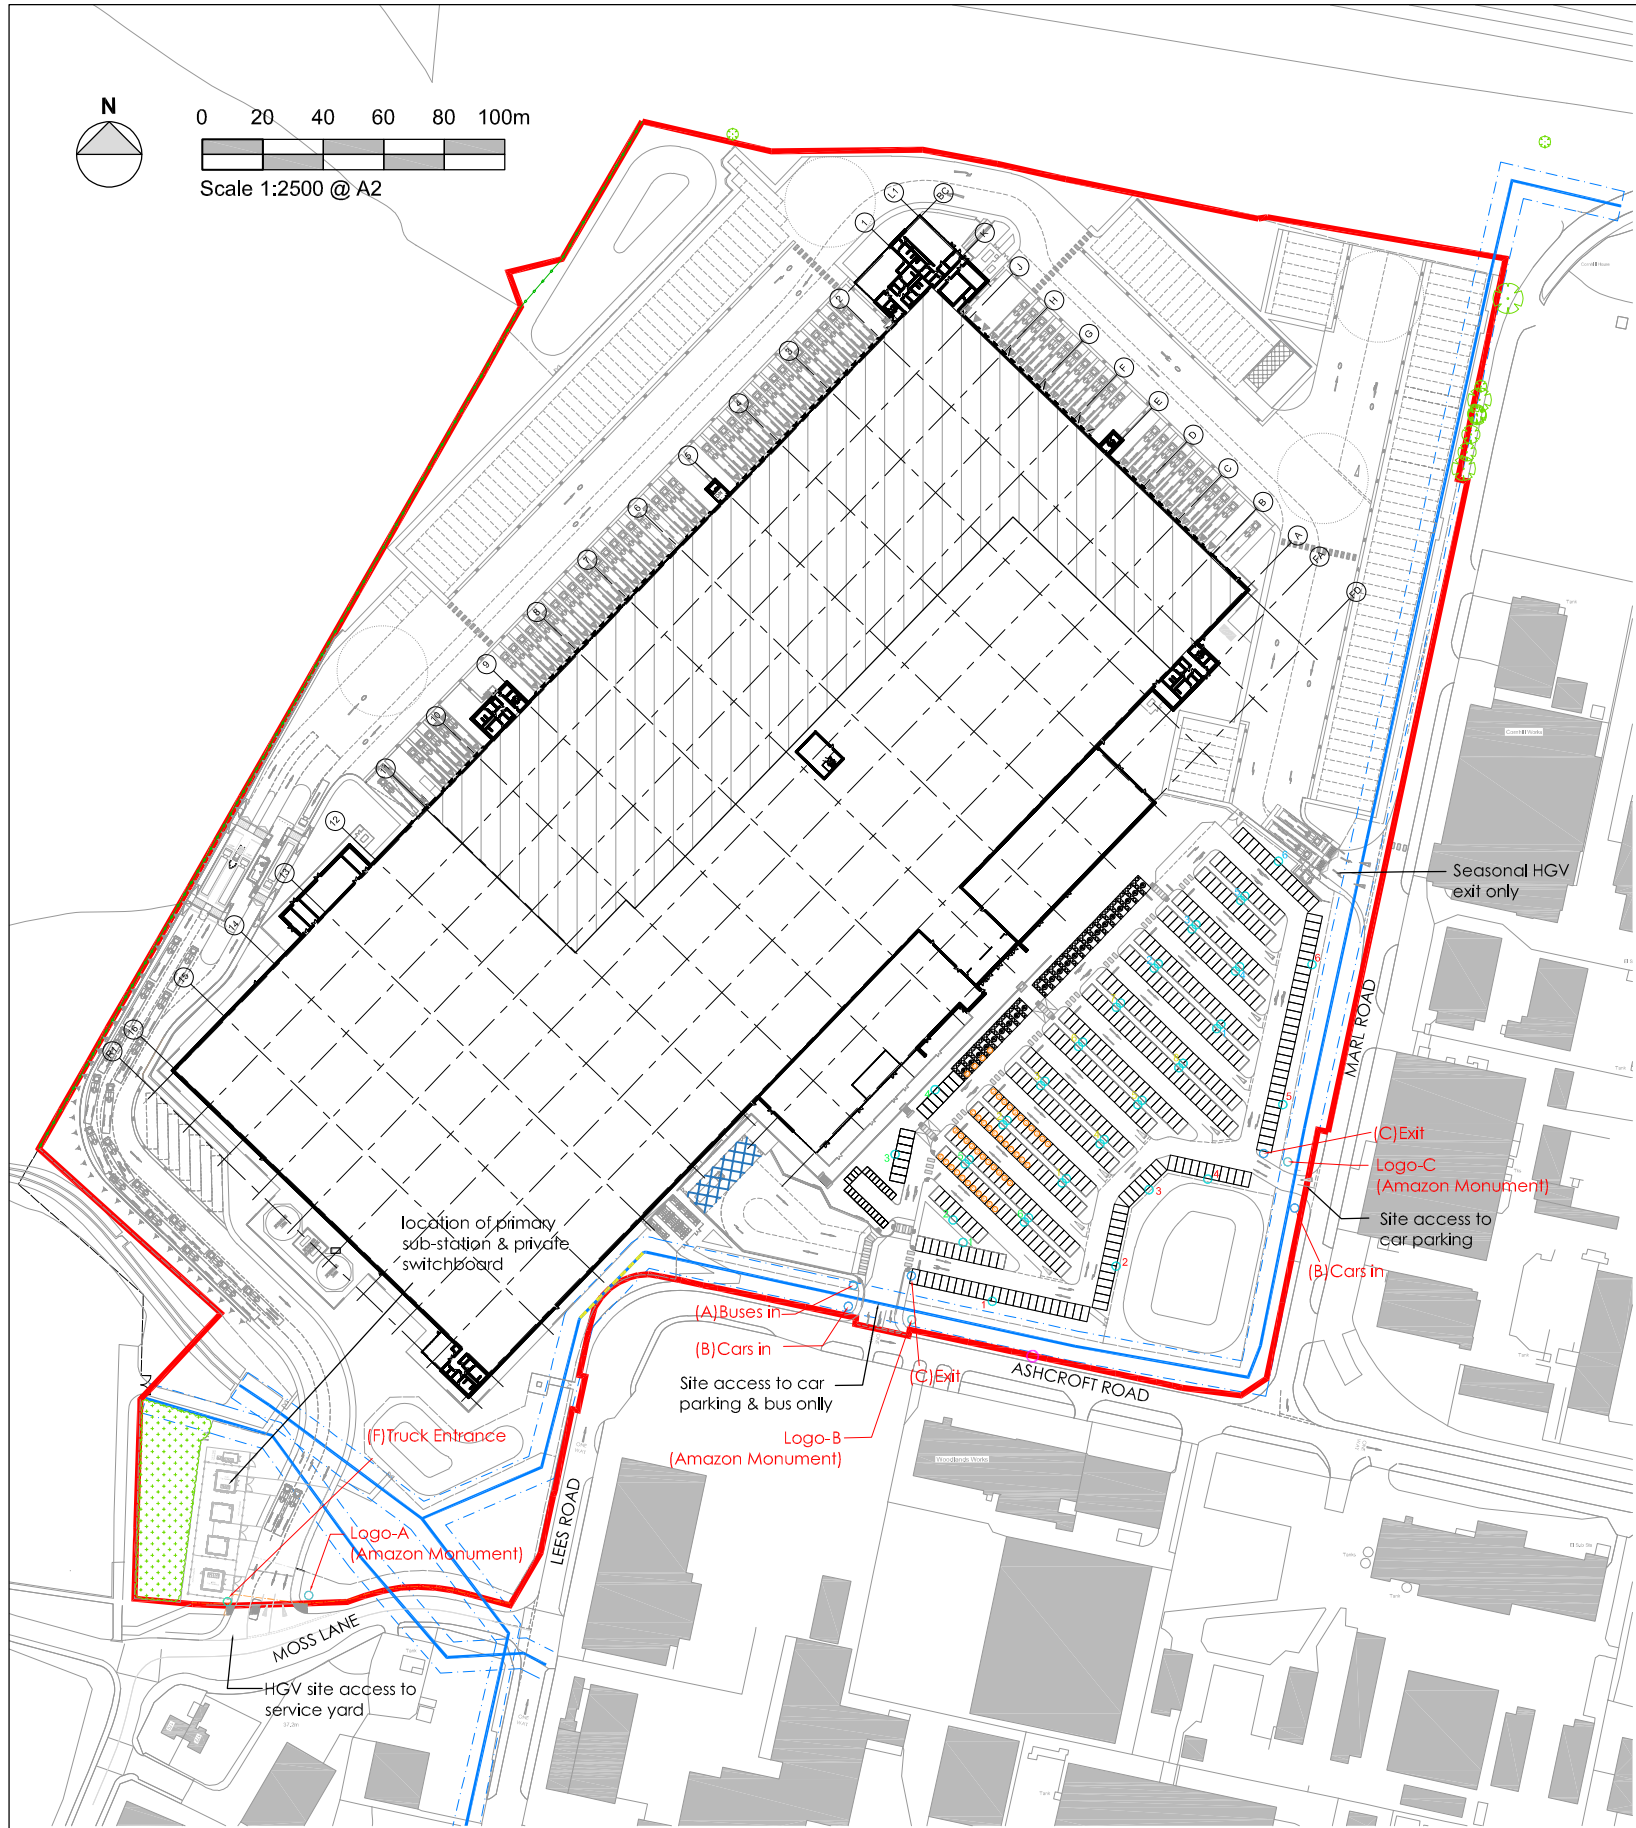

L-Y1 to L-Y8
Signage colour: Pantone 2995 C
CMYK: 0,0,100,0

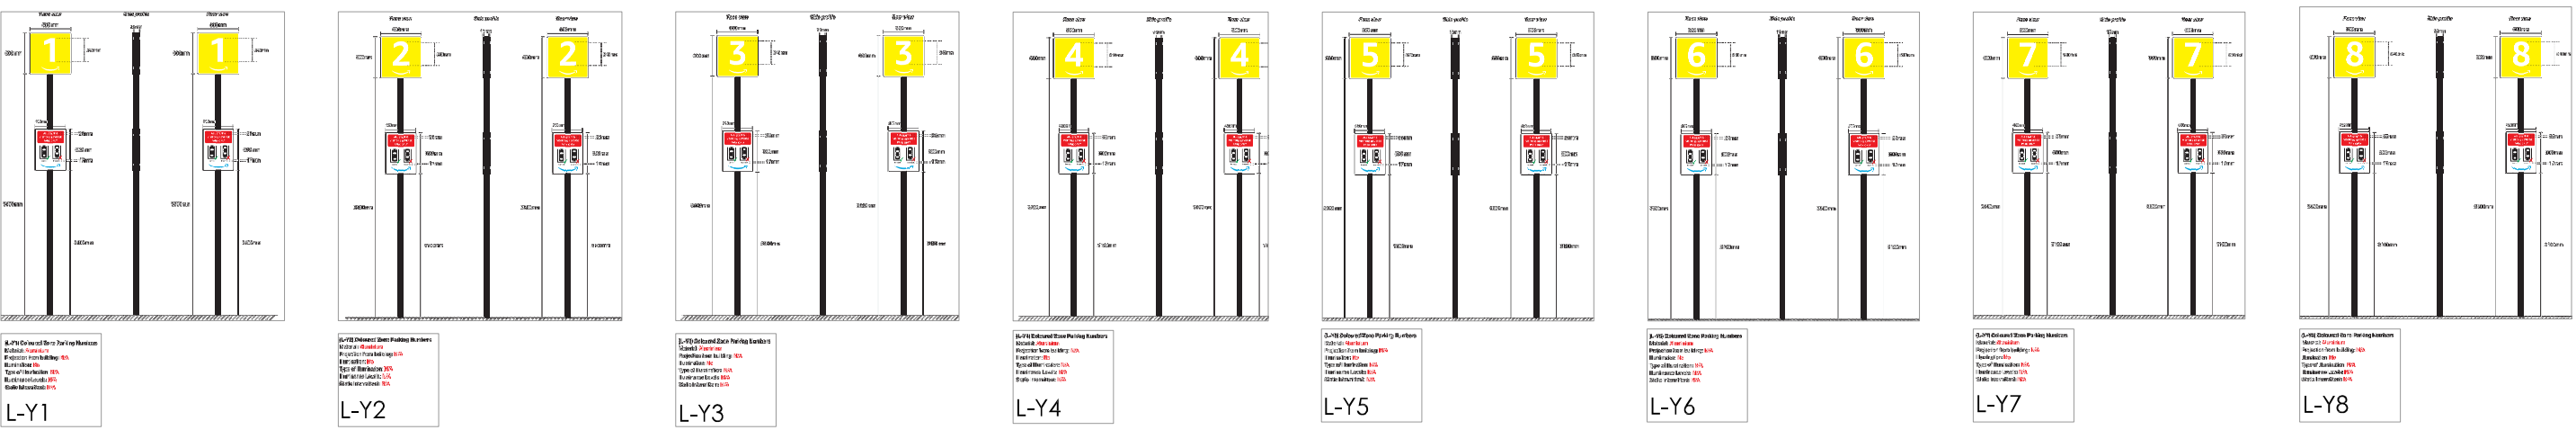

SIGNAGE ELEVATIONS
Scale @ 1:100

- All dimensions and levels are to be checked on site.
- Any discrepancies are to be reported to the architect before any work commences.
- This drawing shall not be scaled to ascertain any dimensions. Work to figured dimensions only.
- This drawing shall not be reproduced without express written permission from AEW.
- Title overlay drawings and ownership boundaries are produced using all reasonable endeavors. AEW cannot be responsible for the accuracy or scale discrepancy of base plans supplied to them.
- All works are to be undertaken in accordance with Building Regulations and the latest British Standards.
- All proprietary materials and products are to be used strictly in accordance with the manufacturers recommendations.

CDM 2015

Client notified of duties: June 2019
Principal Designer: CDM Contract Services
Unless noted below, all known hazards have been highlighted on the drawing:

- KEY:
- Proposed vehicle restrictions signage to car parking & bus site access. (source: drawing no. Magna_PL12_002, Total = 3nos)
 - Proposed vehicle restrictions signage to service yard site access. (source: drawing no. Magna_PL12_003, Total = 1no)
 - Proposed vehicle restrictions signage to car parking area. (source: drawing no. Magna_PL12_005, Total = 4nos)
 - LOGO: Amazon Monument LPL2 Address (source: drawing no. Magna_PL12_006, Total = 3nos)

P05	24/05/22	DW	RD
Amazon monuments Logo - B & C position updated			
P04	02/02/22	WS	RD/DW
Amazon monument text updated and dims hi added.			
P03	01/02/22	WS	RD
Signages detail information added to suit Magna requirements.			
P02	20/01/22	WS	RD
Signages updated to suit Magna requirements.			
P01	18/01/22	WS	RD
Initial issue.			
REV	Date	Drawn by:-	Checked by:-
Status	Purpose of Issue		
S2	For Comment		
drawing stage	Planning		
client	PLP		
project	PLP Knowles		
drawing title	Site Plan Proposed Site Signage		
date	Jan 2022	drawn	WS
scale@A2	As Indicated	checked	RD