



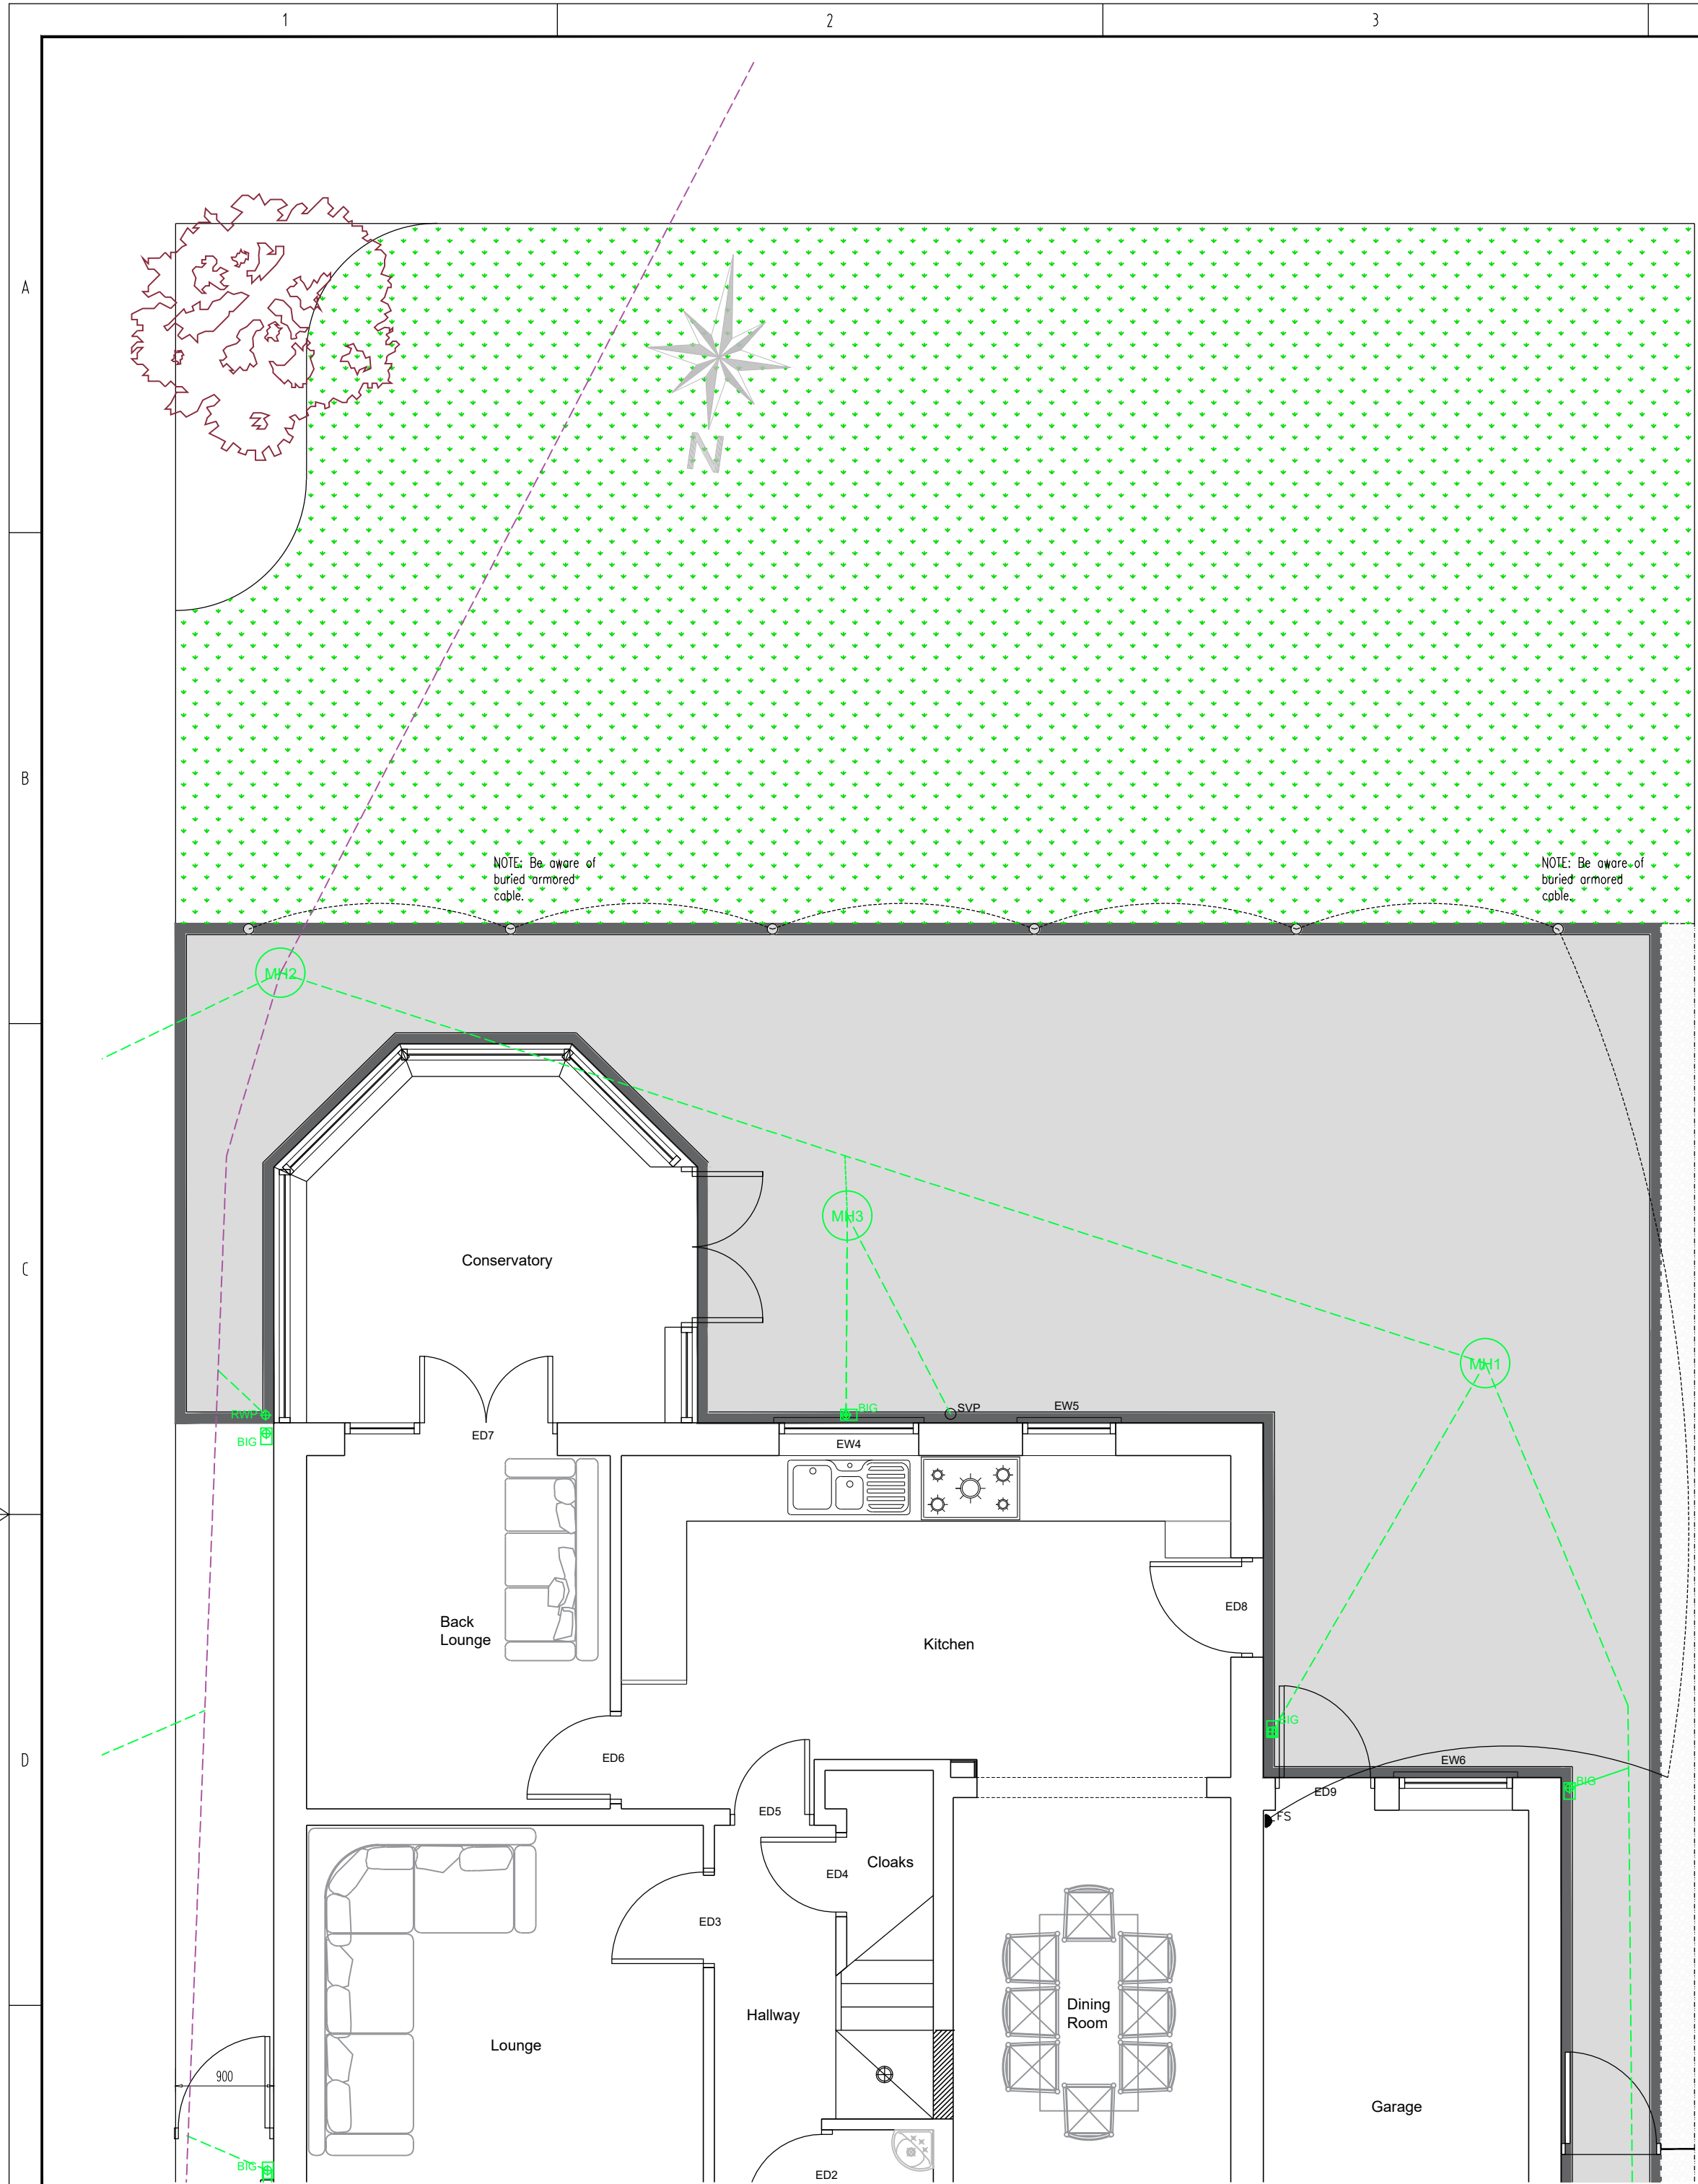


EXISTING SITE PLAN @ 1:50

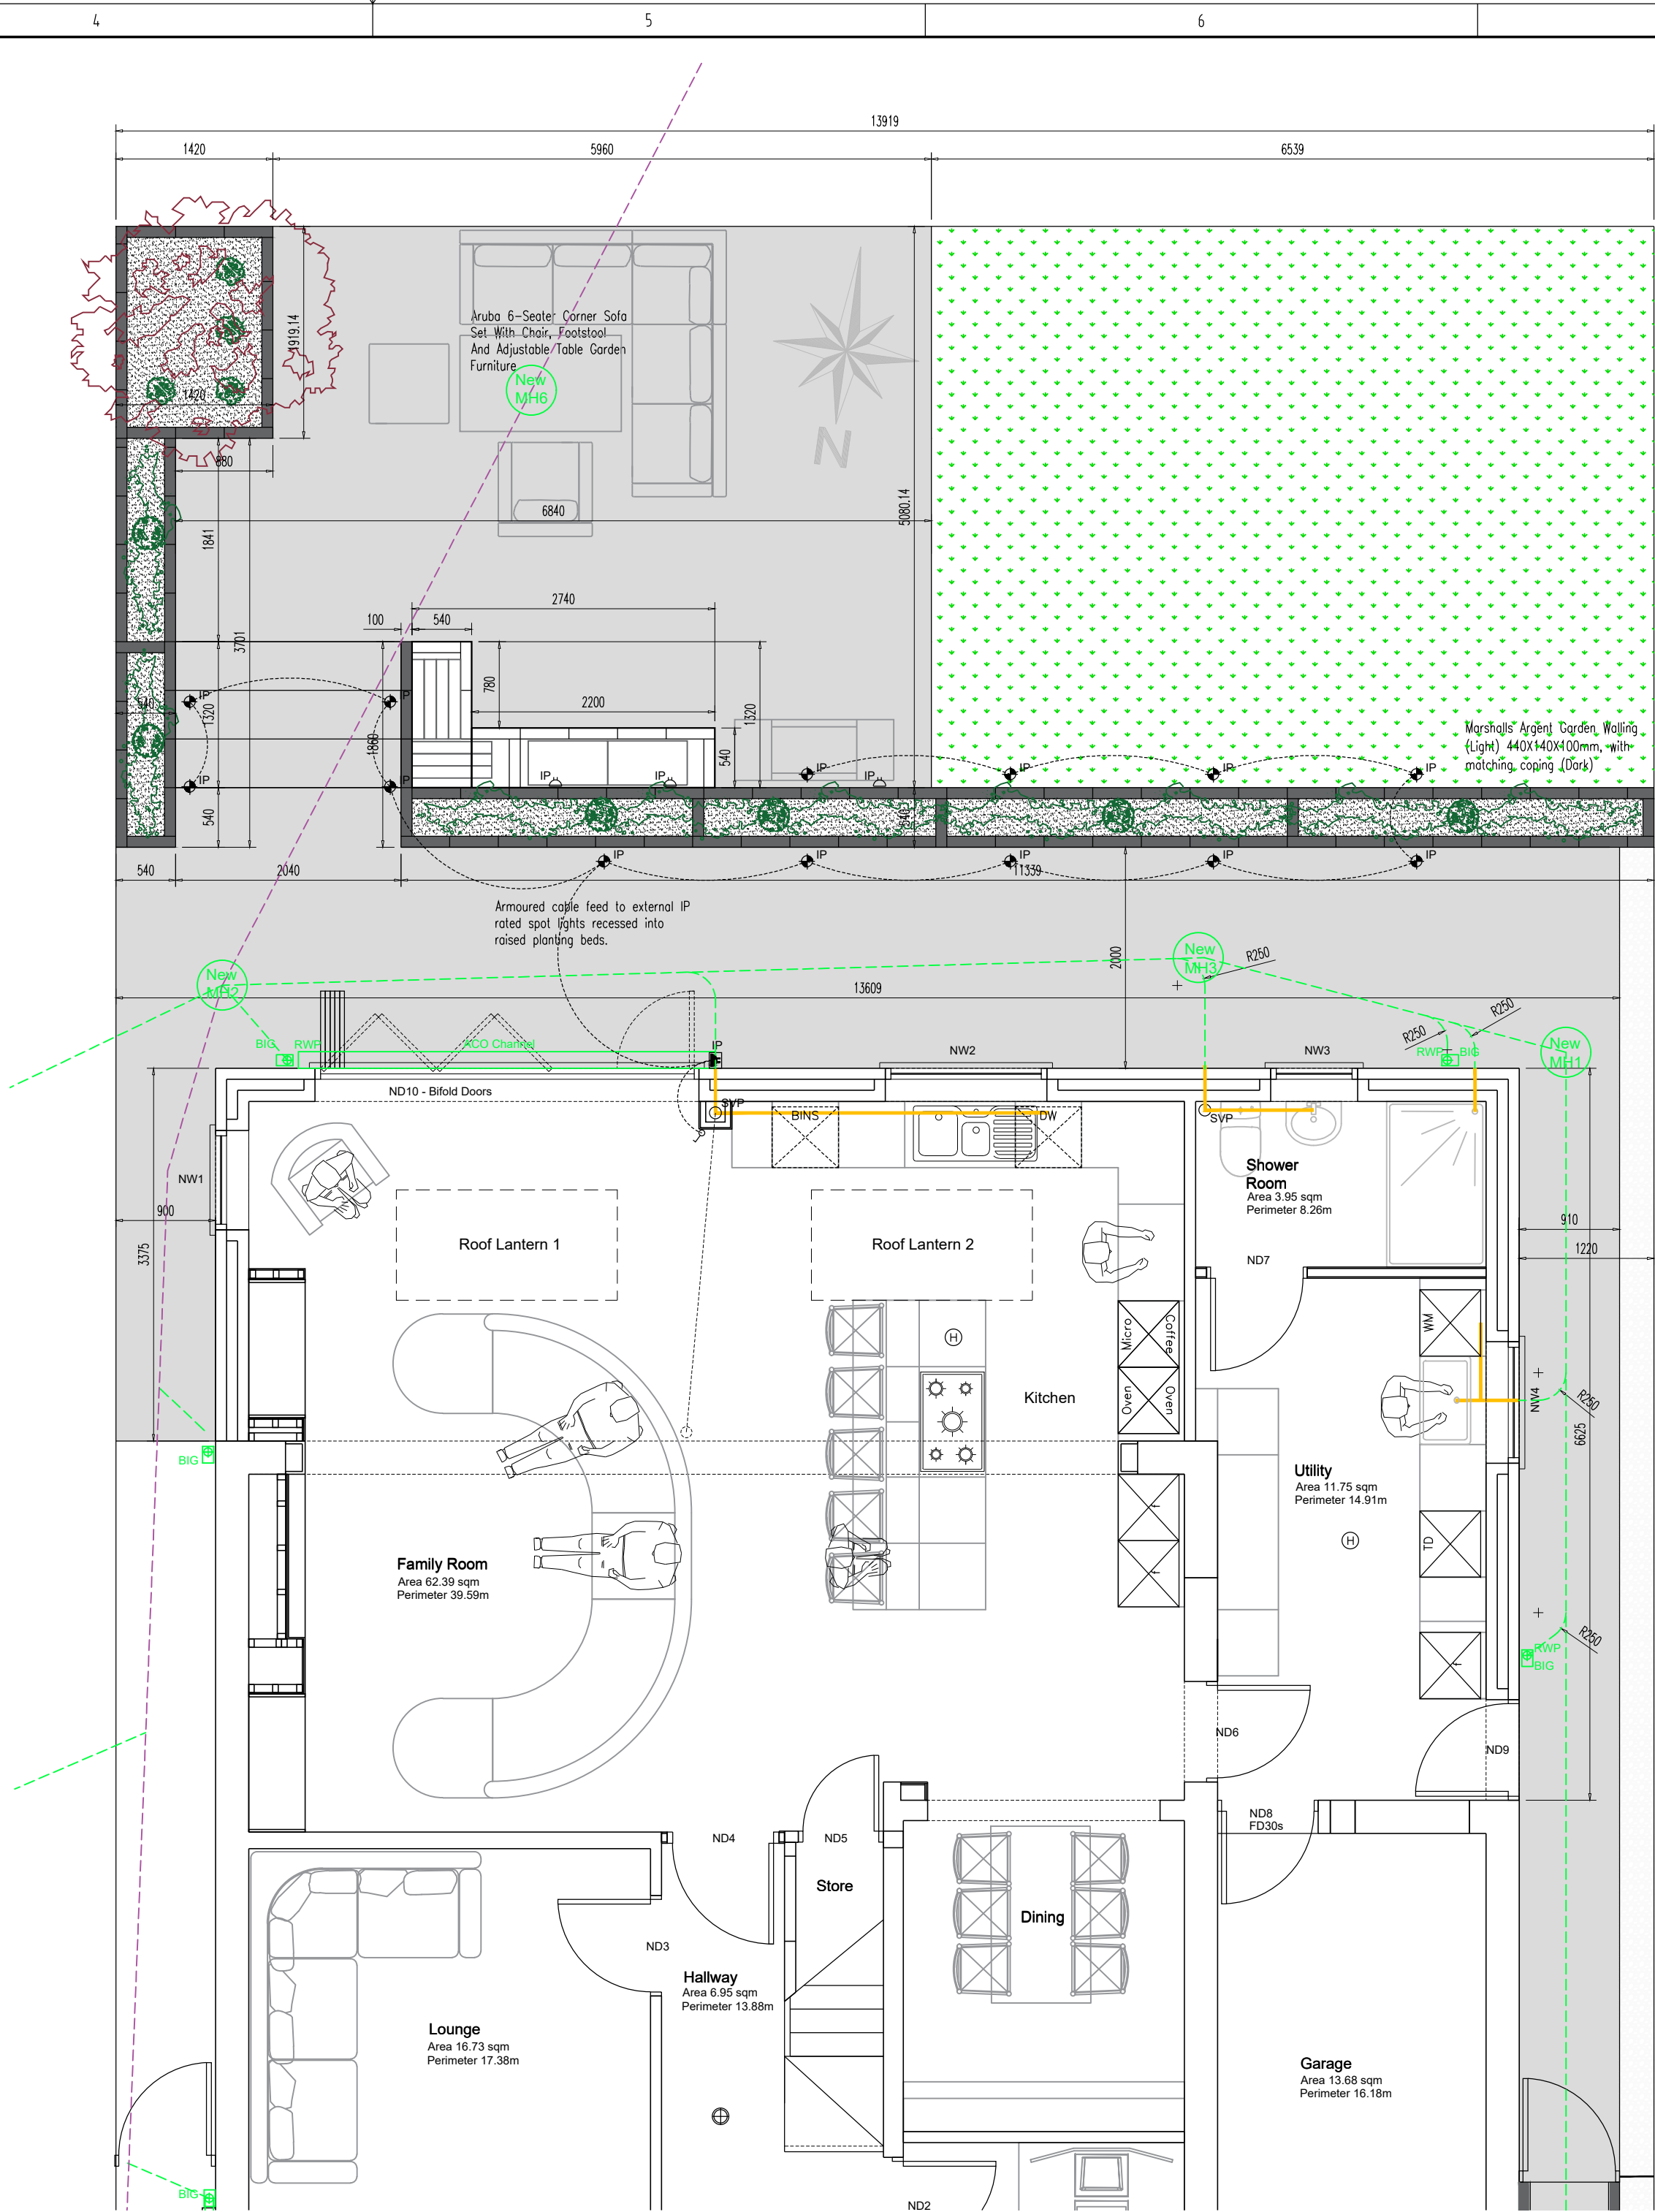


PROPOSED SITE PLAN @ 1:50




SCALE BAR 1:1250

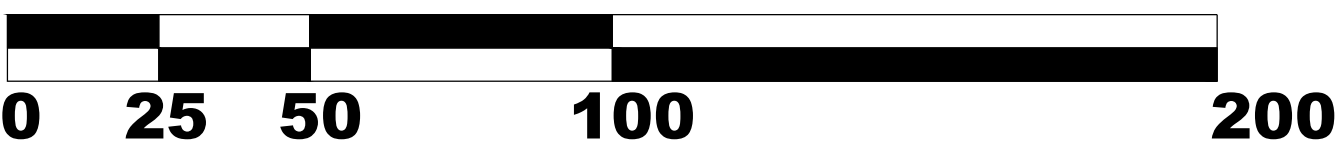

SCALE BAR 1:50

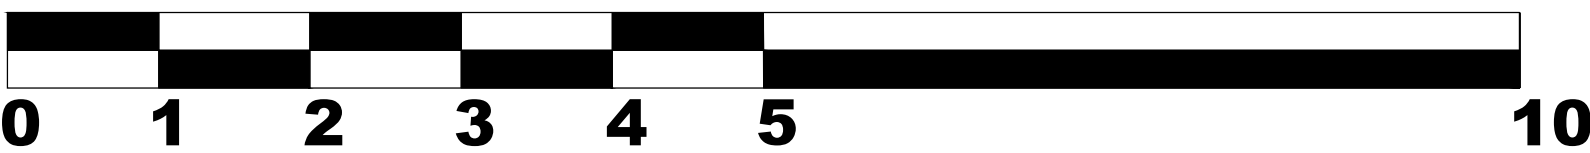

SCALE BAR 1:100

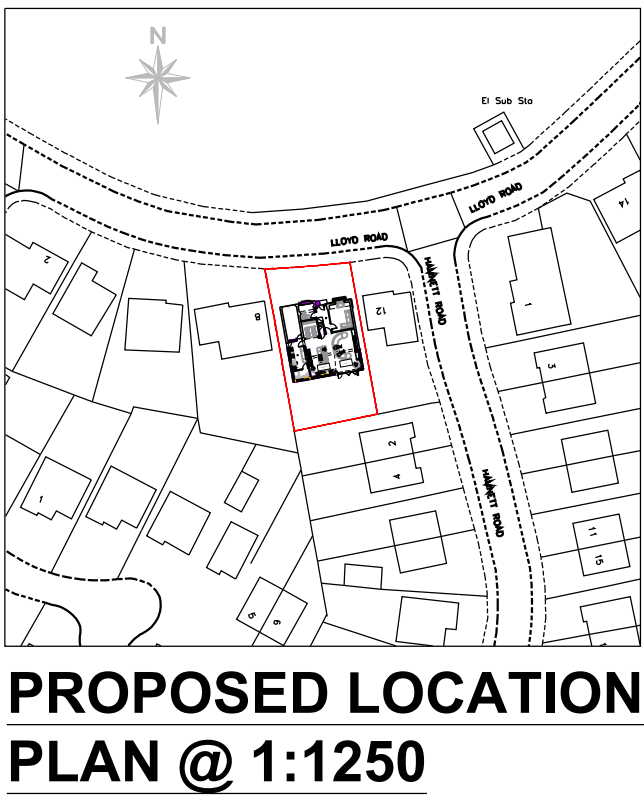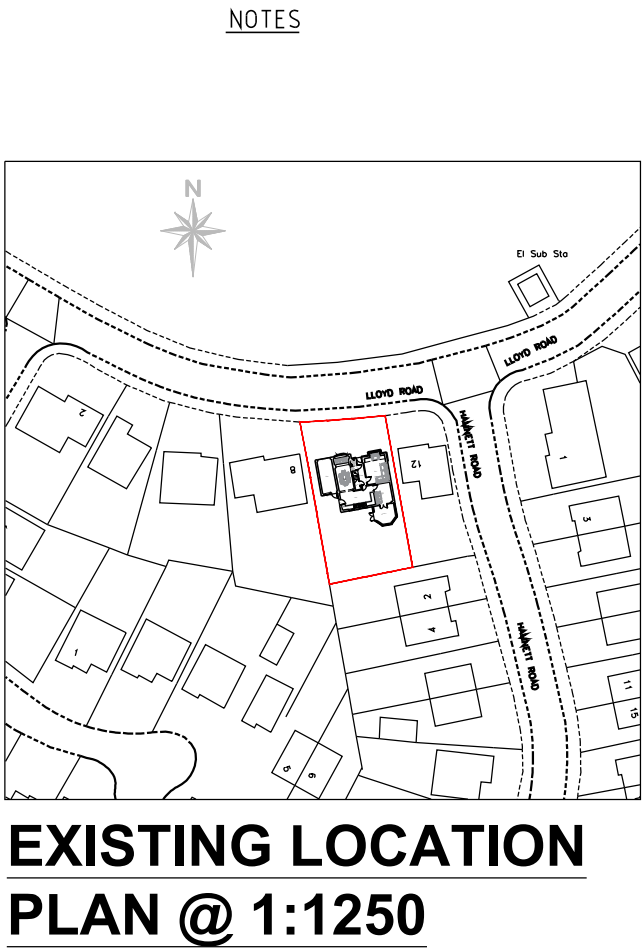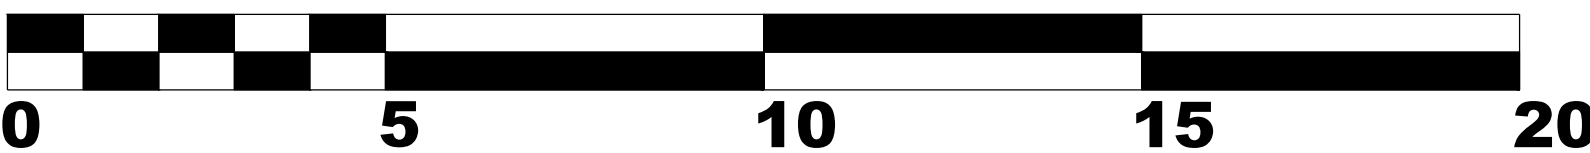

Paving Areas
Rear Patio Indian Stone (Kandela Grey) = 79.385 sqm
Rear Steps Indian Stone (Kandela Grey) = 2.692 sqm
Rear Total Paving = 82.078 sqm

Front Stone Paving (Charcoal) = 4.718 sqm
Front Indian Stone (Kandela Grey) = 23.484 sqm
Front Total Paving = 28.202 sqm

Lawn Areas
Front Lawn = 18.137 sqm
Rear Lawn = 38.169 sqm
Total Lawn = 56.306 sqm

Retaining Wall / Flower Bed Areas
Marshalls Argent Garden Walling (Light)
440X100x140mm = 23.348 sqm

Marshalls Argent coping (Dark)
600x136mmx50mm = 39.664m

Fencing
Rear: 1.8m high Concrete Post, Concrete Gravel Board
and Feather Edge Timber Infill Panel = 13.919m +
(6.419 x 2)
Total Rear = 26.757m

- Manhole Chamber
- Private Combined drainage
- Private Surface Water ACO drainage
- Shared Combined drainage

ISSUED FOR CONSTRUCTION

01	Feb25	Actual drainage	JS	JS
REV	DATE	DESCRIPTION	DRAWN	CHECKED
ORIGINAL SIZE		SCALE	DATE	
A1		1:50	Feb 2025	
CLIENT	Jay & Laura Siadankay 10 Lloyd Road, Prescott, L34 6LG — —			
LOCATION	10 Lloyd Road Prescot, Knowsley, L34 6LG			
DRAWING TITLE	PROPOSED LAYOUT LANDSCAPE PLANS			
DRAWING NUMBER	LloydRd/Ext/T/04/Con		REVISION	10/1
Jay Siadankay 10 Lloyd Road, Prescott, Knowsley, L34 6LG MOB: 07843164132 - E-Mail: j.siadankay@btinternet.com				