
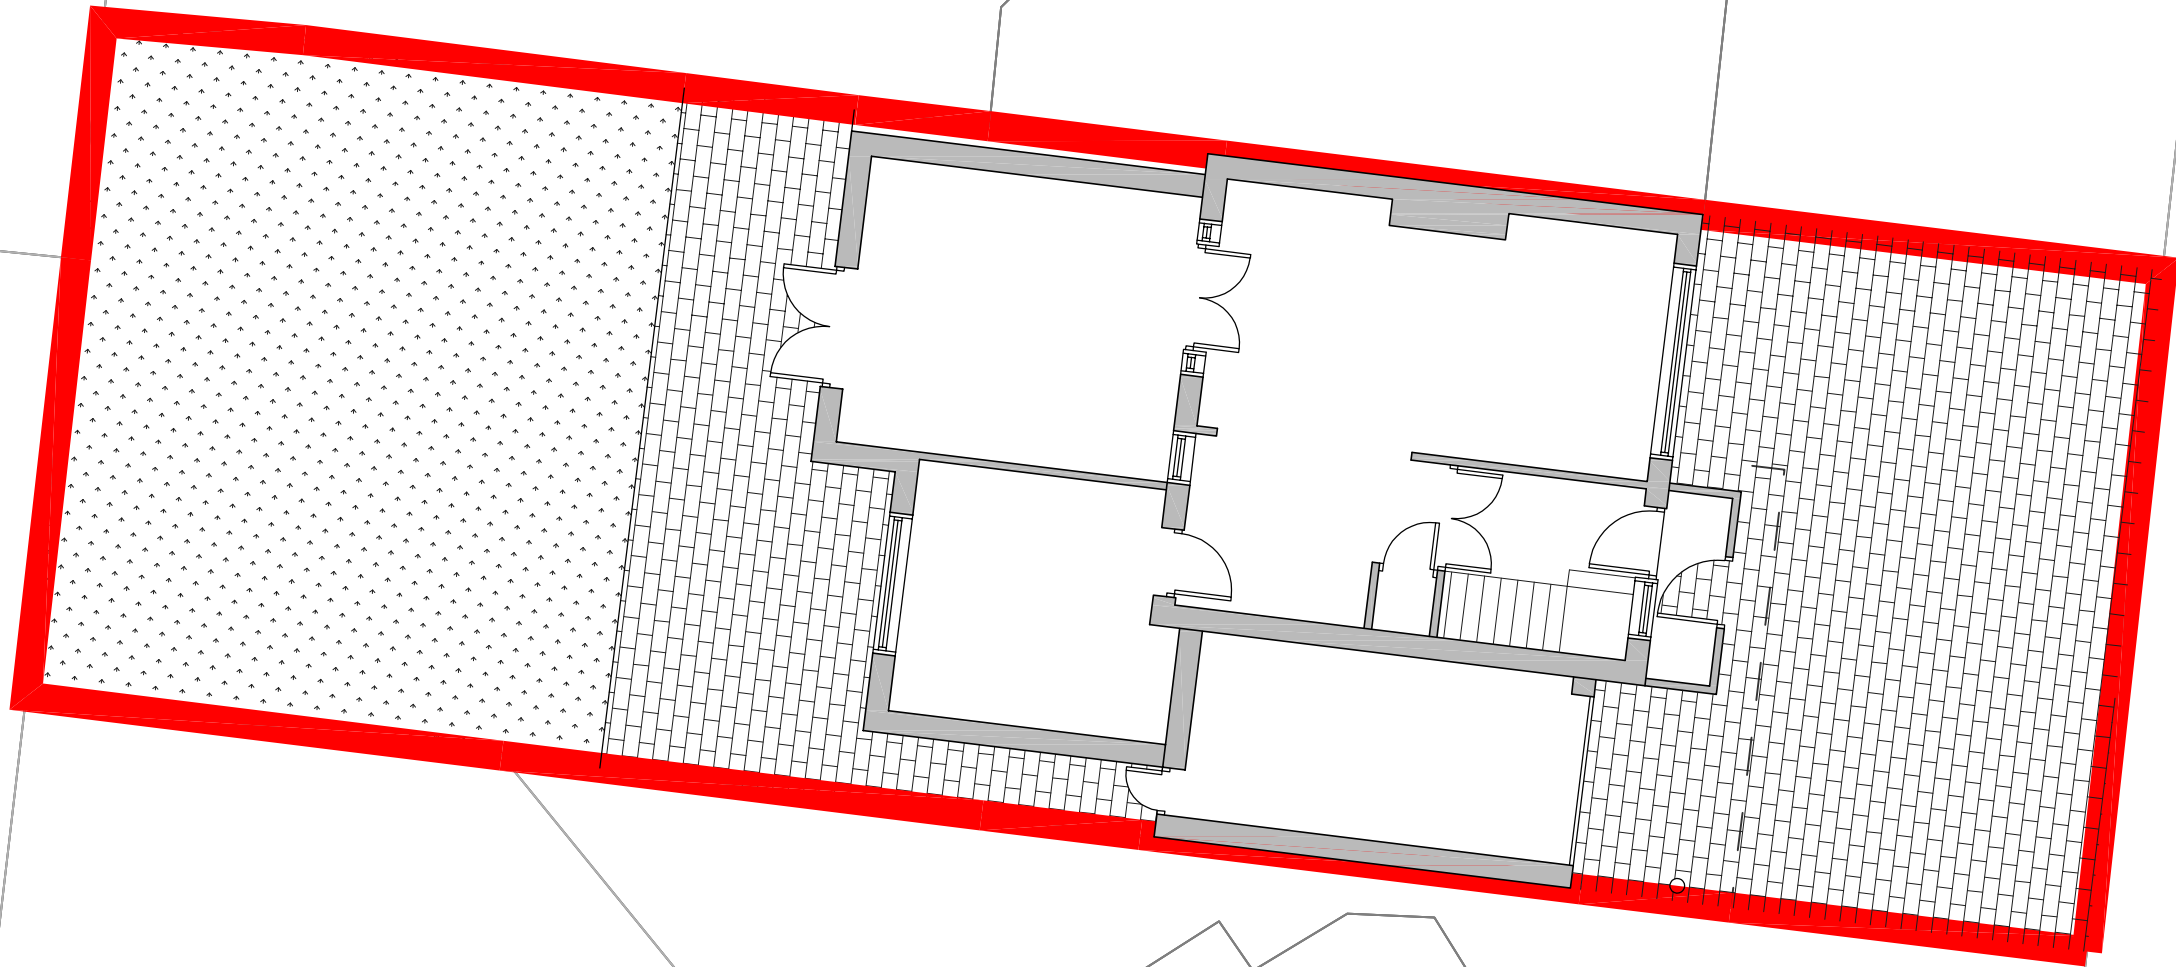


1:100
1m 0 1m 2m 3m 4m 5m

 

Rev	Initial	Amendment	Date
-----	---------	-----------	------

CHRIS MITCHELL
20 HOLMWOOD DRIVE, FORMBY
L37 1PQ
Tel. 07832272348
E-Mail : CHRIS666MITCH@HOTMAIL.COM

PROJECT
PROPOSED EXTENTIONS TO
3 CLIFTONVILLE ROAD, L34 2SX

DETAIL
EXISTING SITE PLAN

DATE 06.02.2021	SCALE 1:100@A3
DRAWN CM	CHK.BY DRG. NUMBER EX SP01