
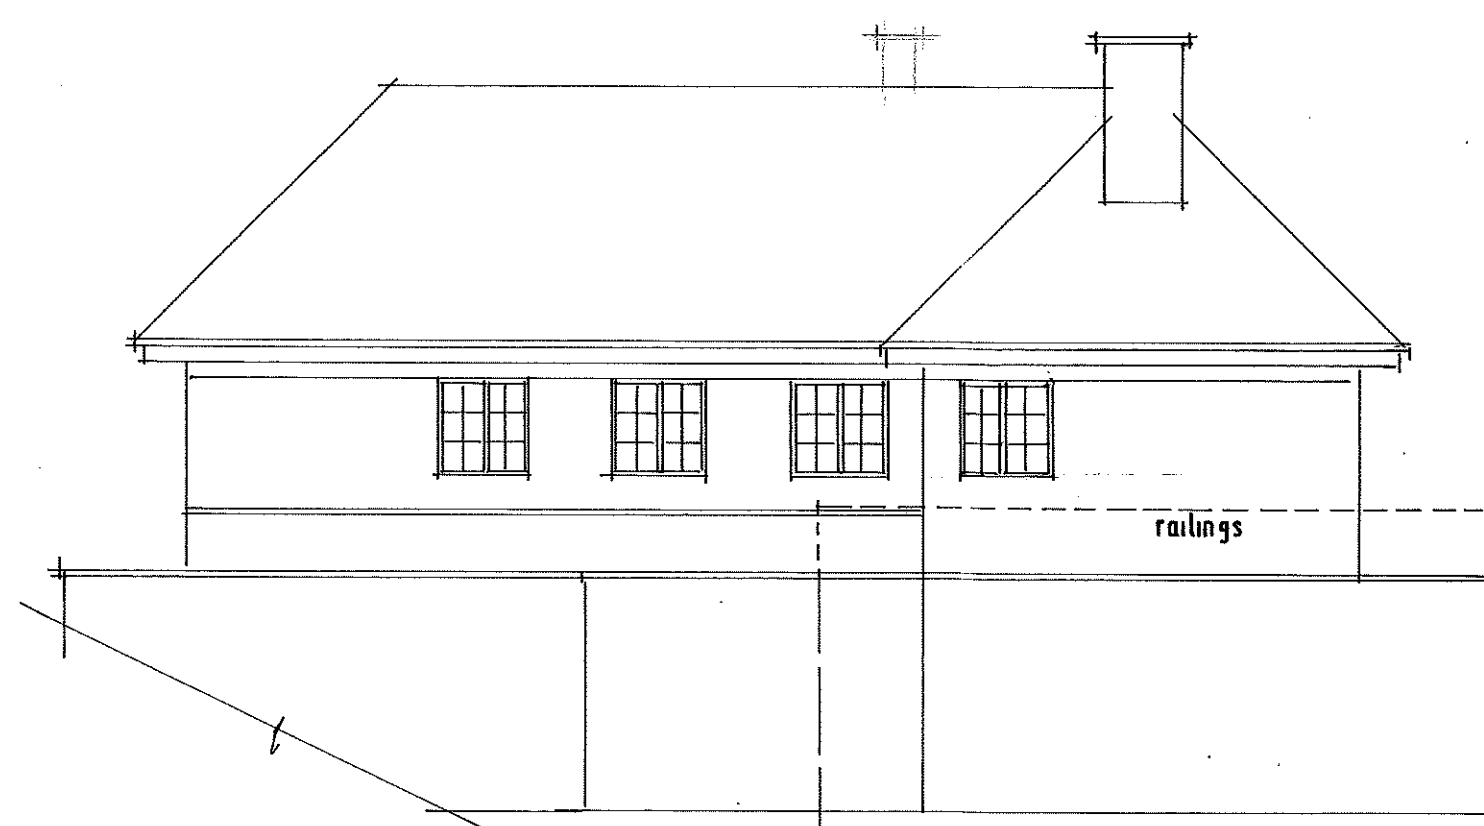


THE QUEENS ARMS
39 BLACKLOW BROW
HUYTON

EXISTING ELEVATIONS


1:100 SCALE DWG NO. QA/04 JAN 21

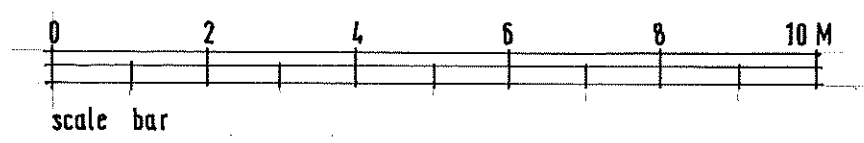

REAR ELEVATION



FRONT ELEVATION

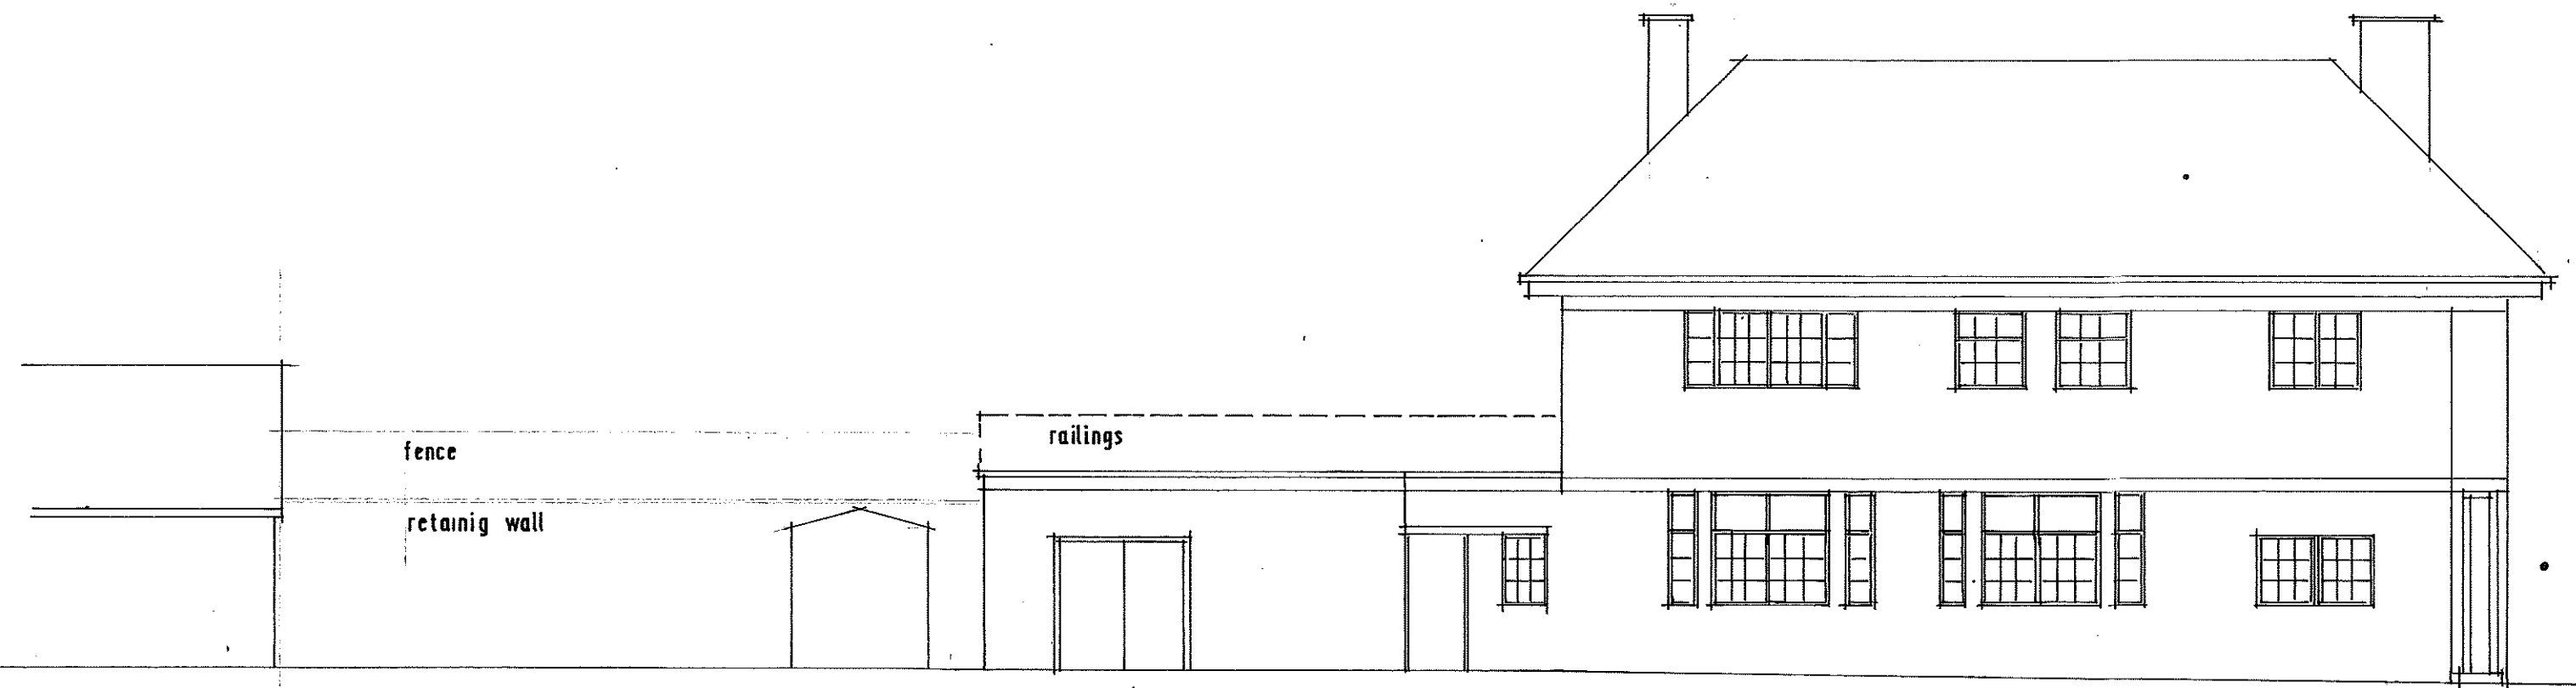

SIDE ELEVATION PINNINGTON PLACE



SIDE ELEVATION