



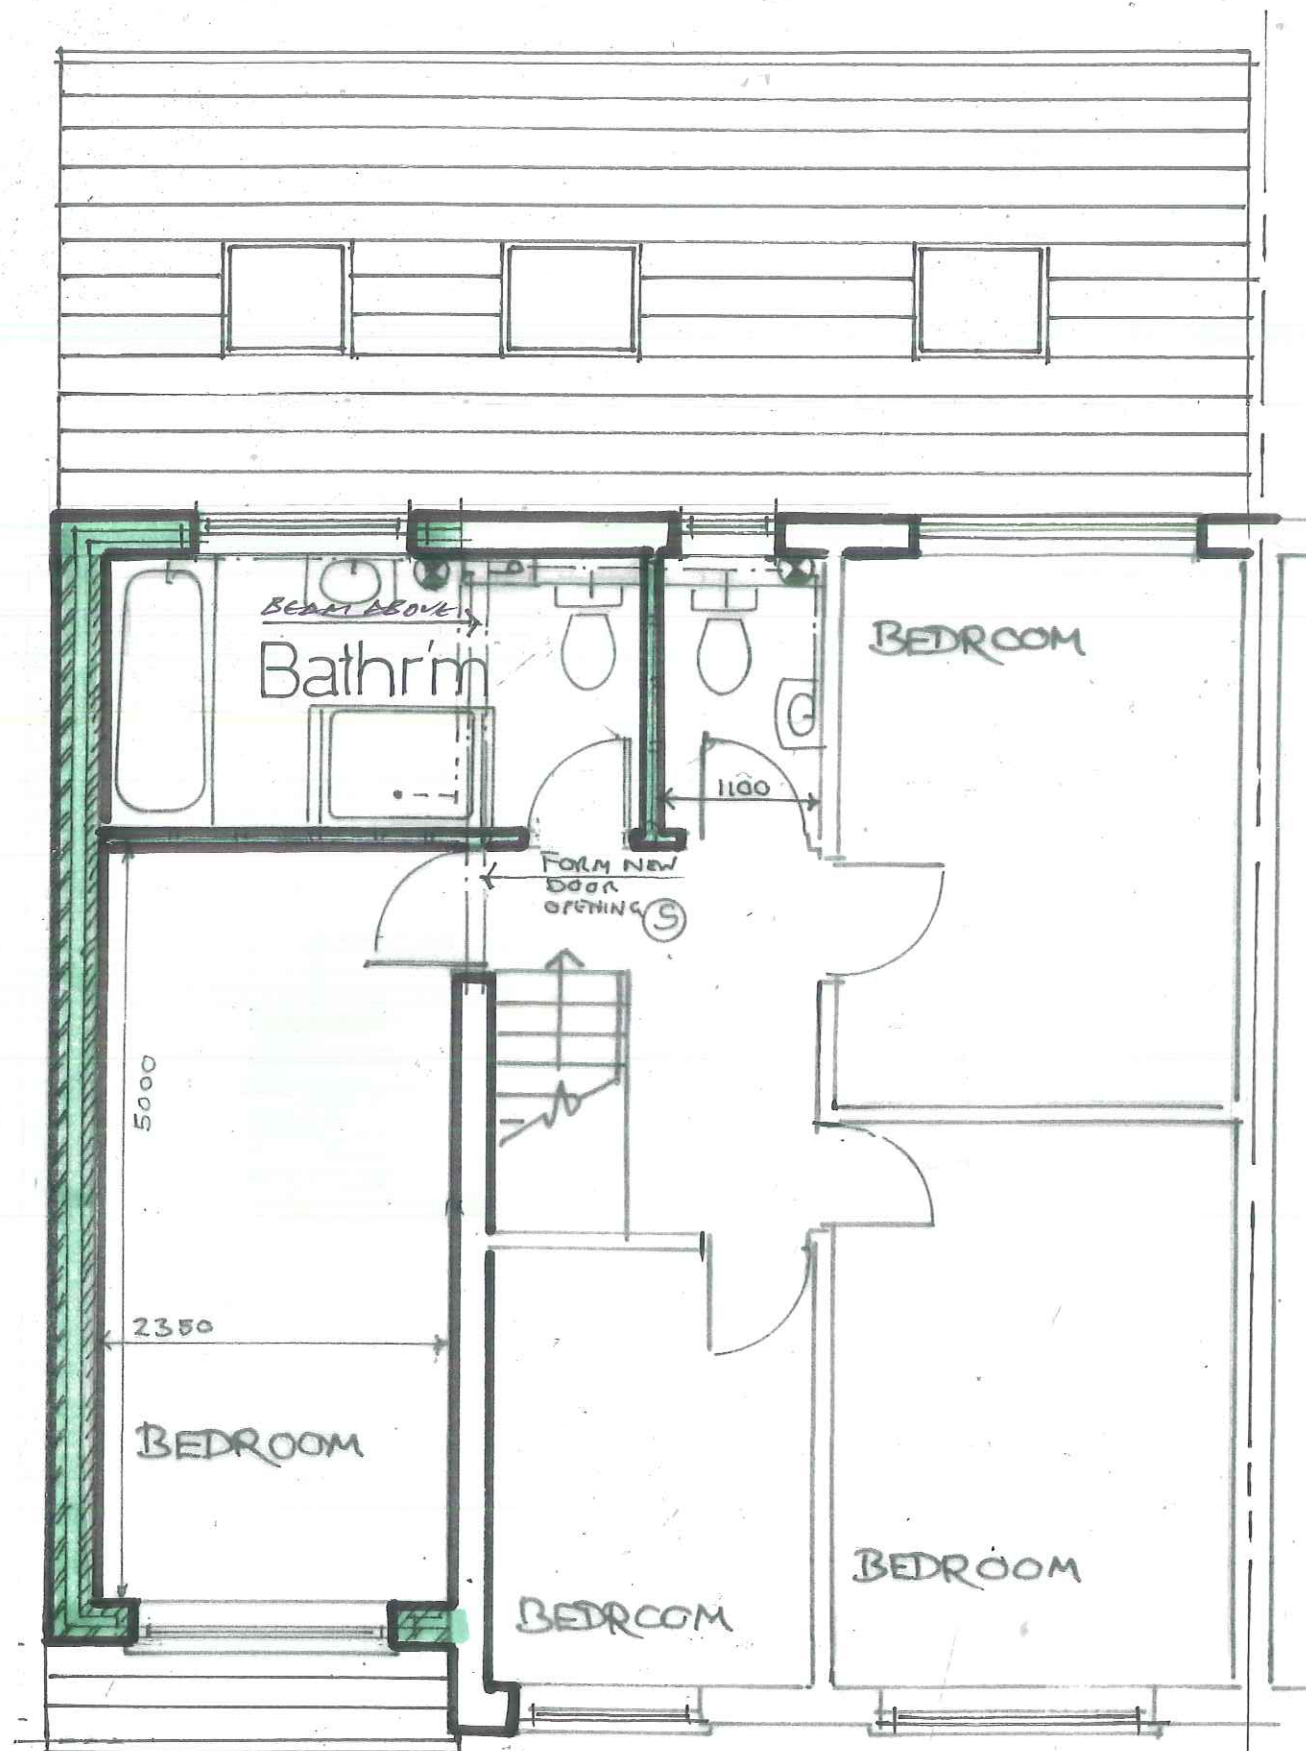

PROPOSED FIRST FLOOR PLAN

 

Notes									
Planning Application Drawing									
Issue									
Client	✓								
Structural Engineer									
Project Manager									
Building Contractor									
QS									
Fire Officer									
Planning	✓								
Building Control									
Revisions									
Contract									
Extension to 10 Warton Close, Halewood ,Knowsley L25-9SF.									
Drawing Title									
PROPOSED FIRST FLOOR PLAN									
John J. White Architect B.A. Dip. Arch. A.R.B 39 Mersey Road Liverpool L17 6AG Tel/Fax 0151 474 4701 Mob 07711 506988 Email john.white39@blueyonder.co.uk									
Scale	Date	Drawing number	revision						
1:50	FEB 2021	3							