




Front Elevation - Existing

1 : 50

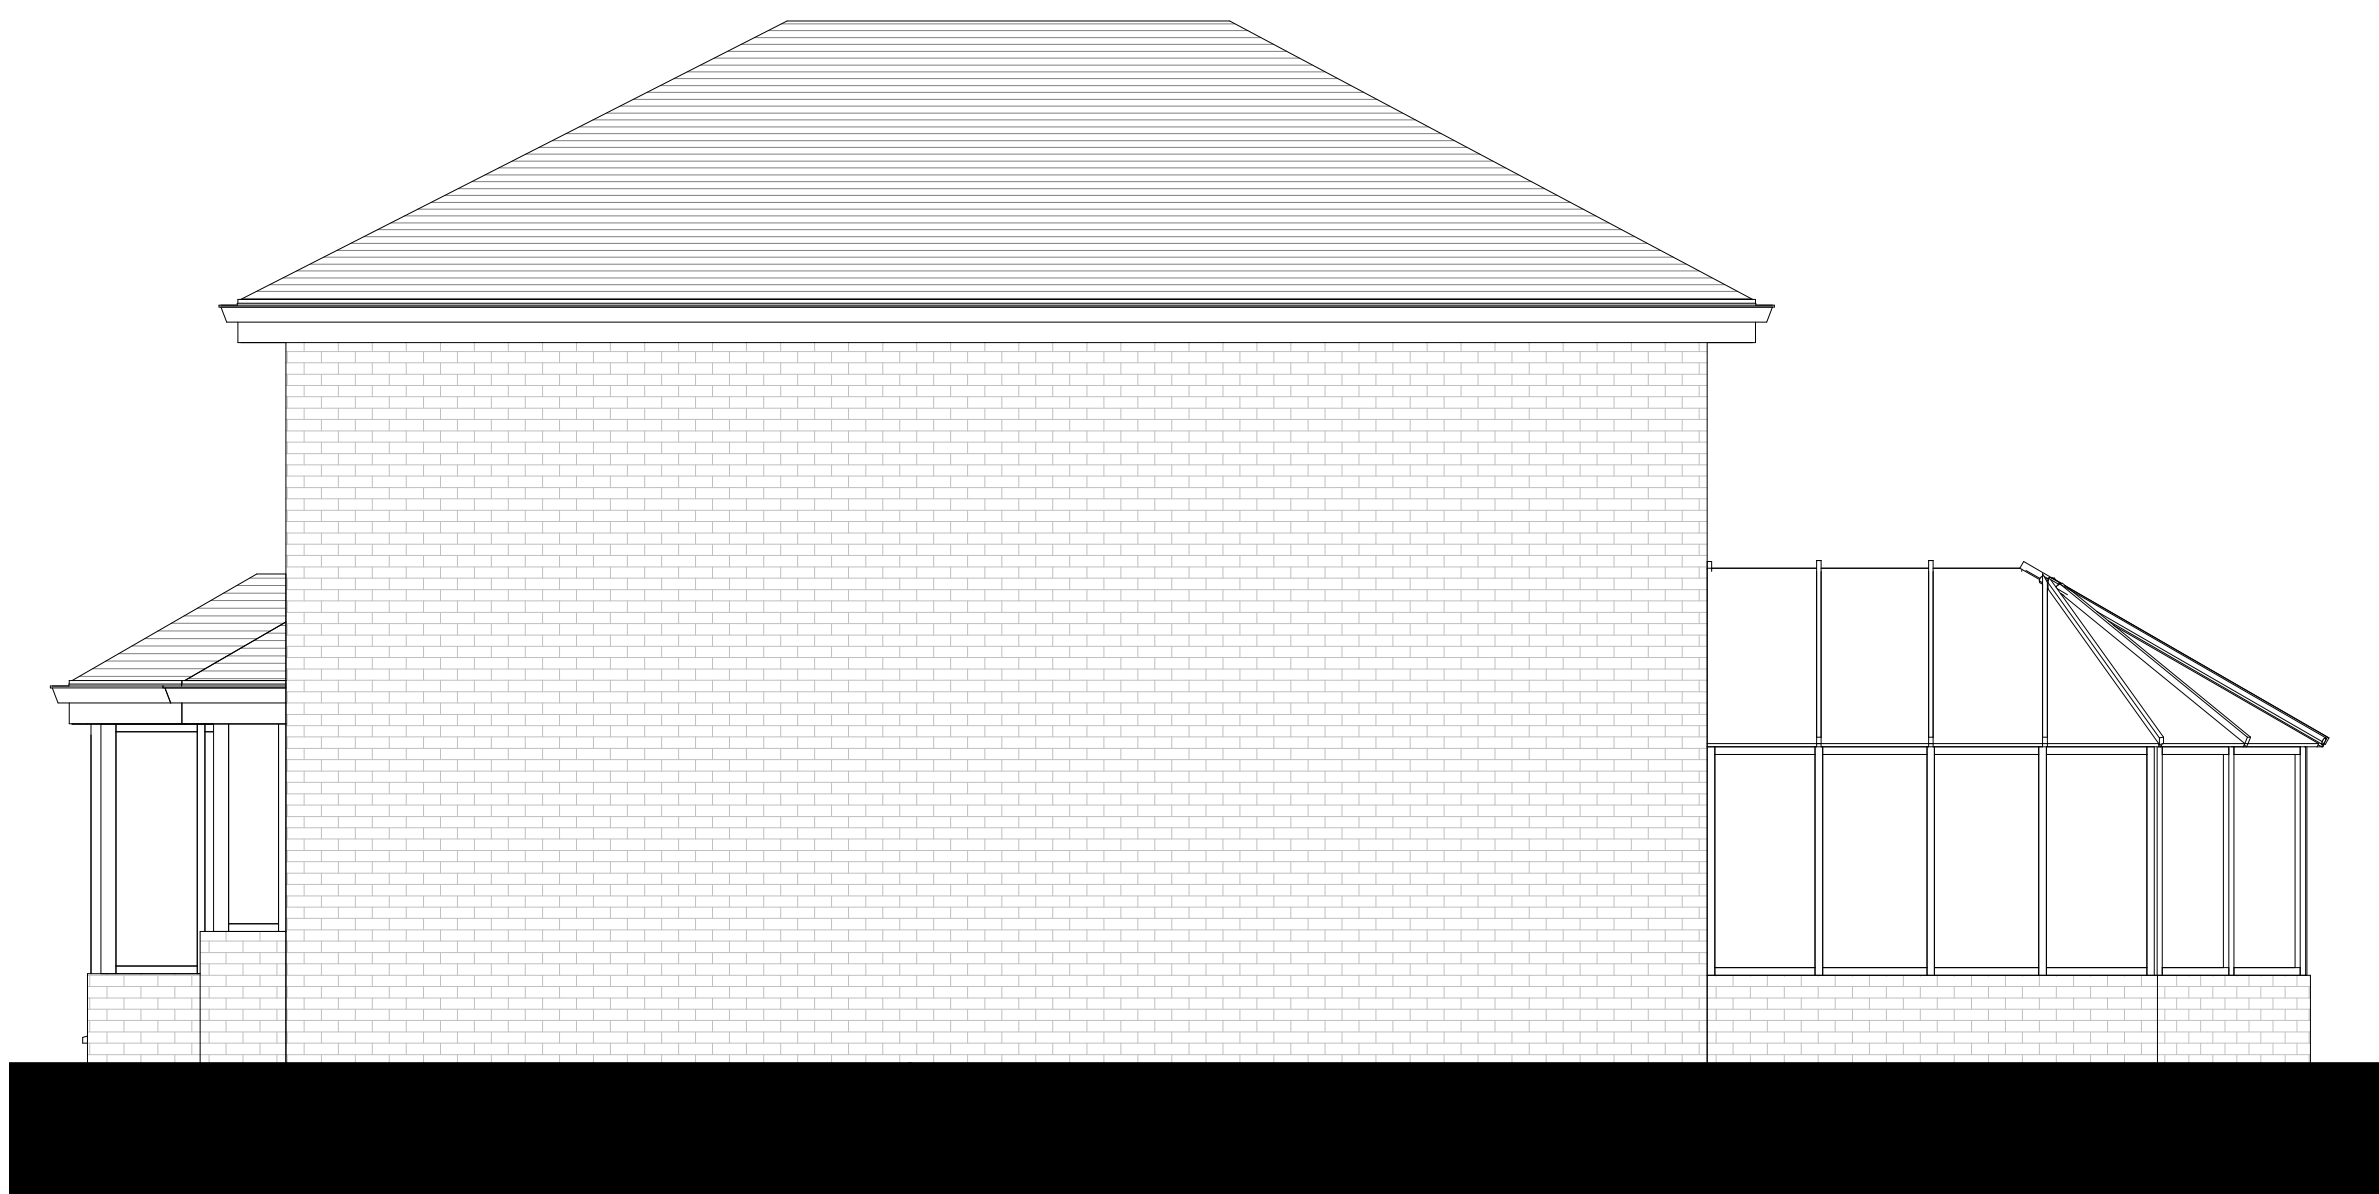


North Elevation - Existing

1 : 50



West Elevation - Existing

1 : 50

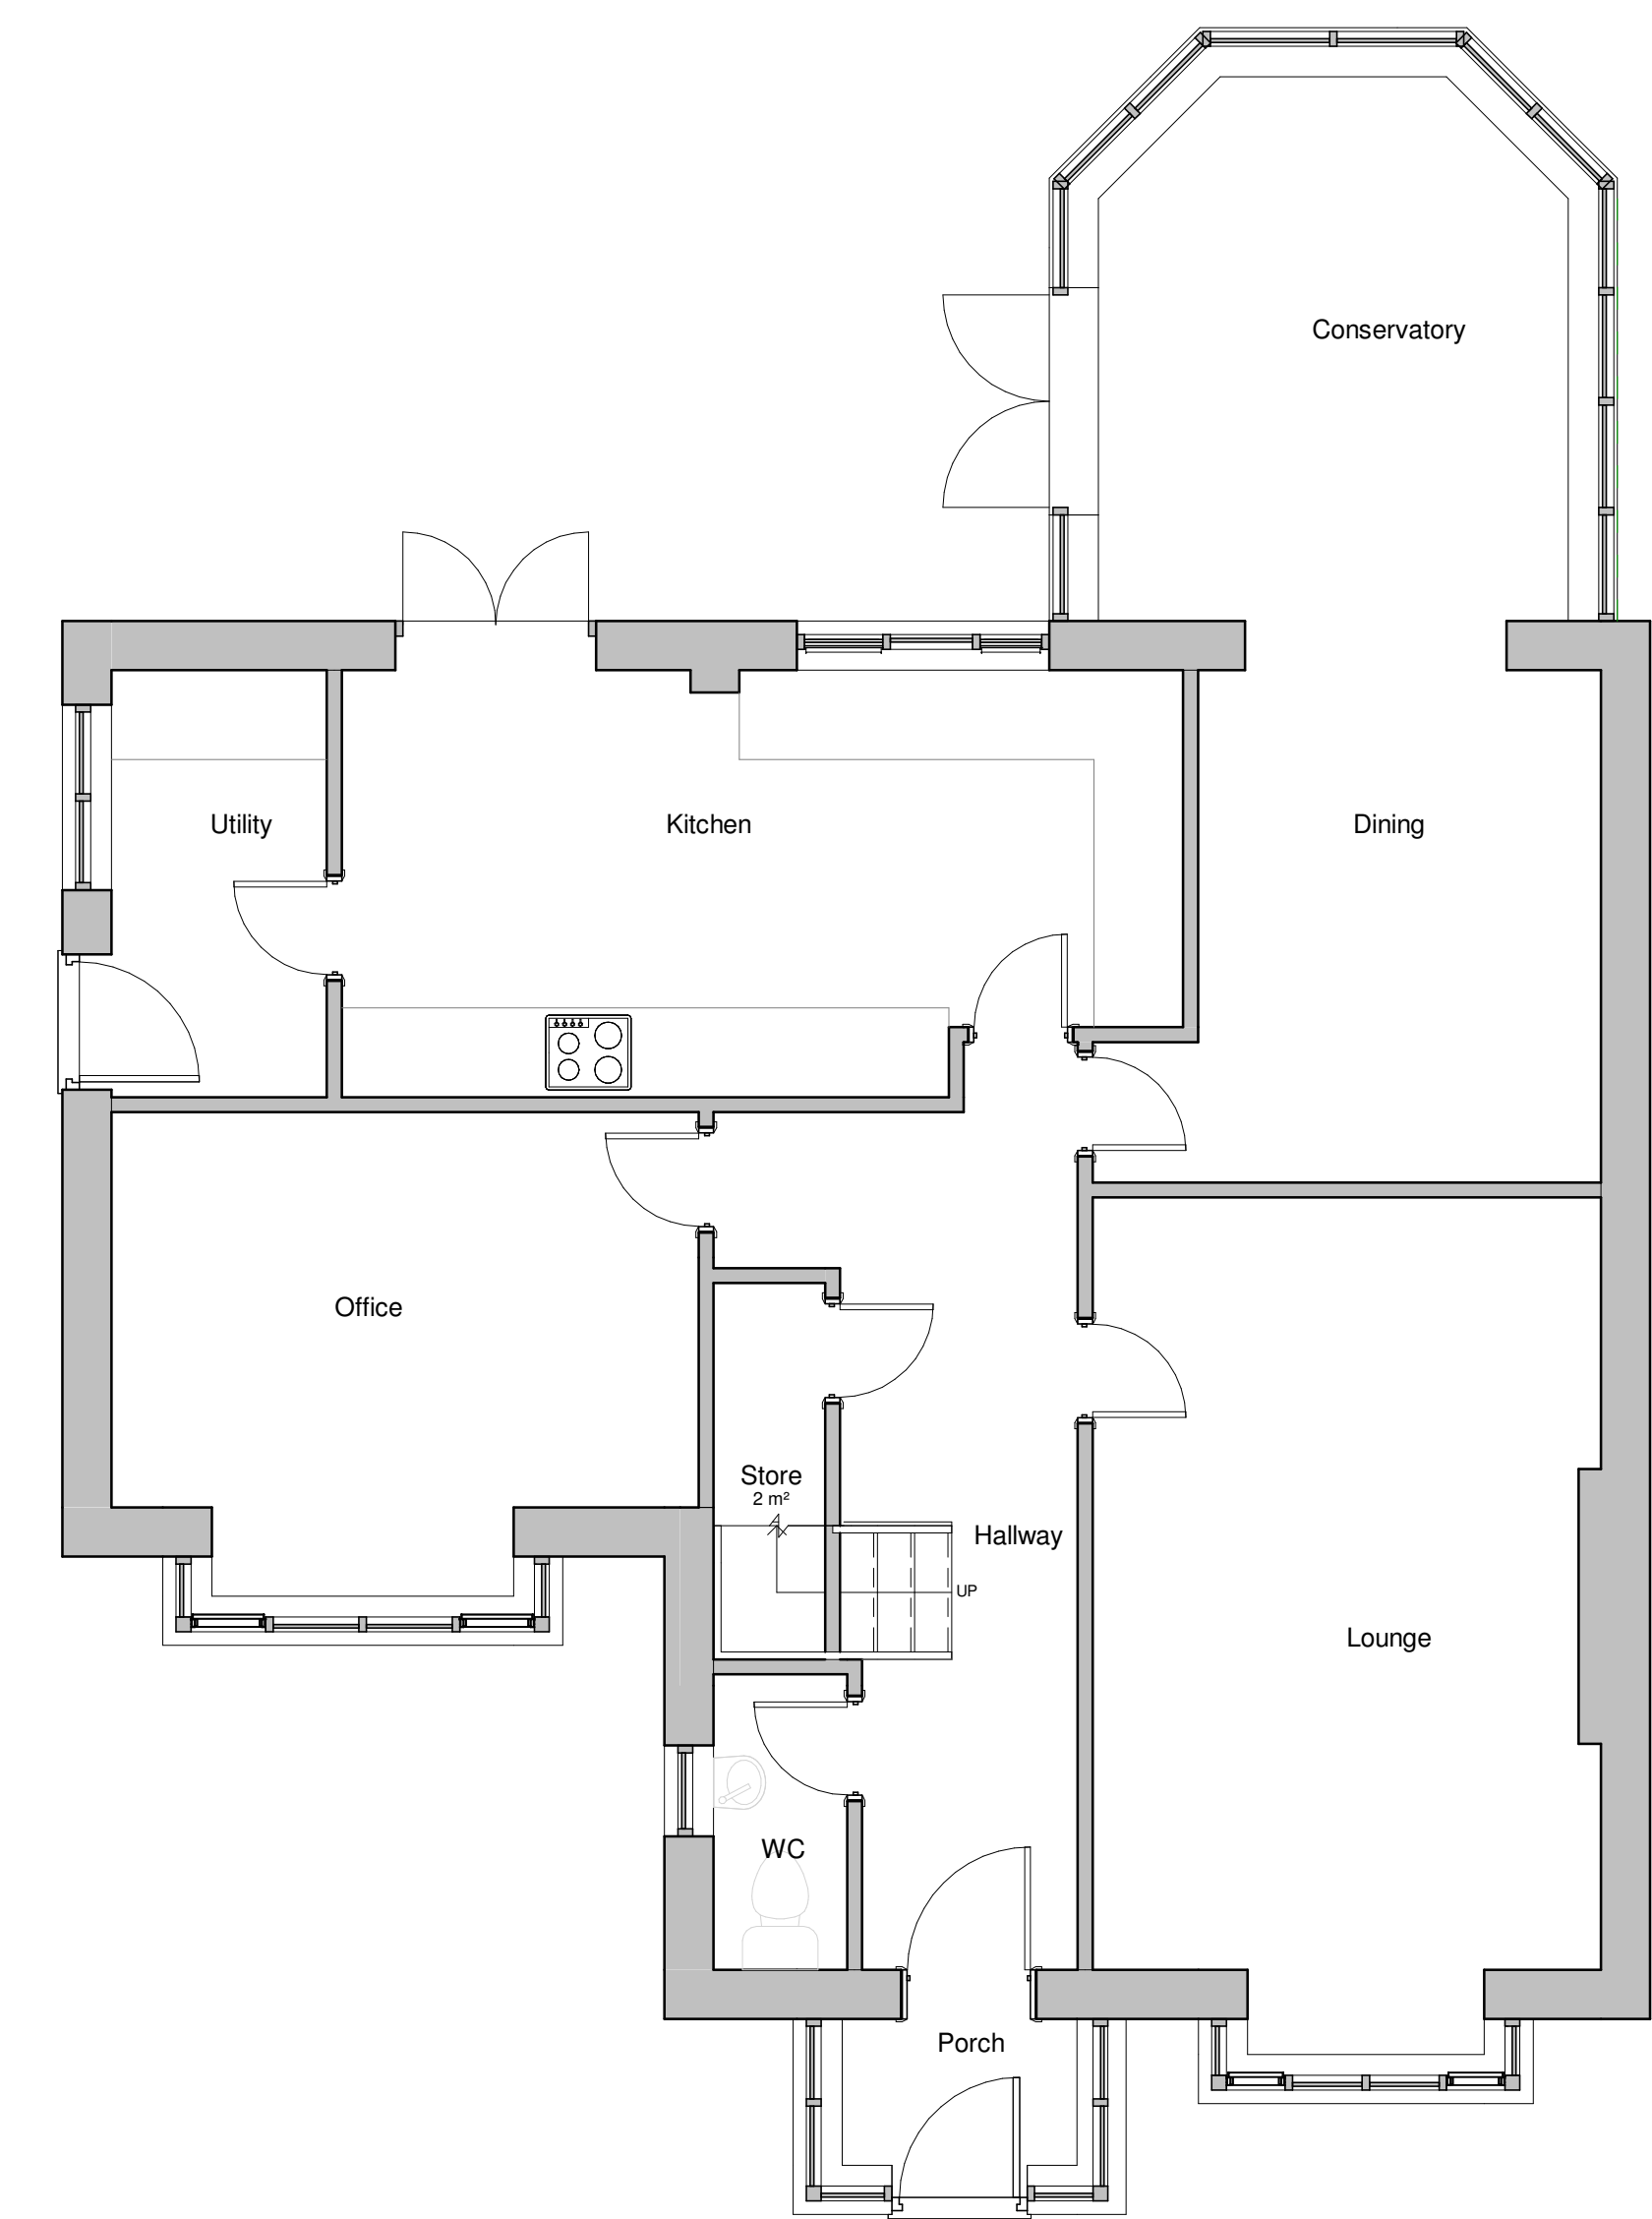

Ground Floor - Existing

1 : 50



First Floor - Existing

1 : 50



South Elevation - Existing

1 : 50



SCALE 1 : 50

Rev. No.	Description	Date
DirC Architectural Ltd. 13 Kingsmill Gardens, Moston Manchester M40 9GG m: 07940 933 498 e: dirc@btinternet.co.uk		
Client:	FLORA CARE SOLUTIONS (1) LTD.	
Project	Lawful Development: Proposed C3(b) Use from C3(a)	
Project Address	2, Birkdale Close, Huyton, Liverpool, Merseyside L36 4QW	
Sheet title	Existing Floor Plans and Elevations	
Project number	1942	Date
Drawn by	DirC	09.10.2023
Drawing Number	1942.101	Checked by
		DirC
		Scale @ A1
		1 : 50
		Revision