


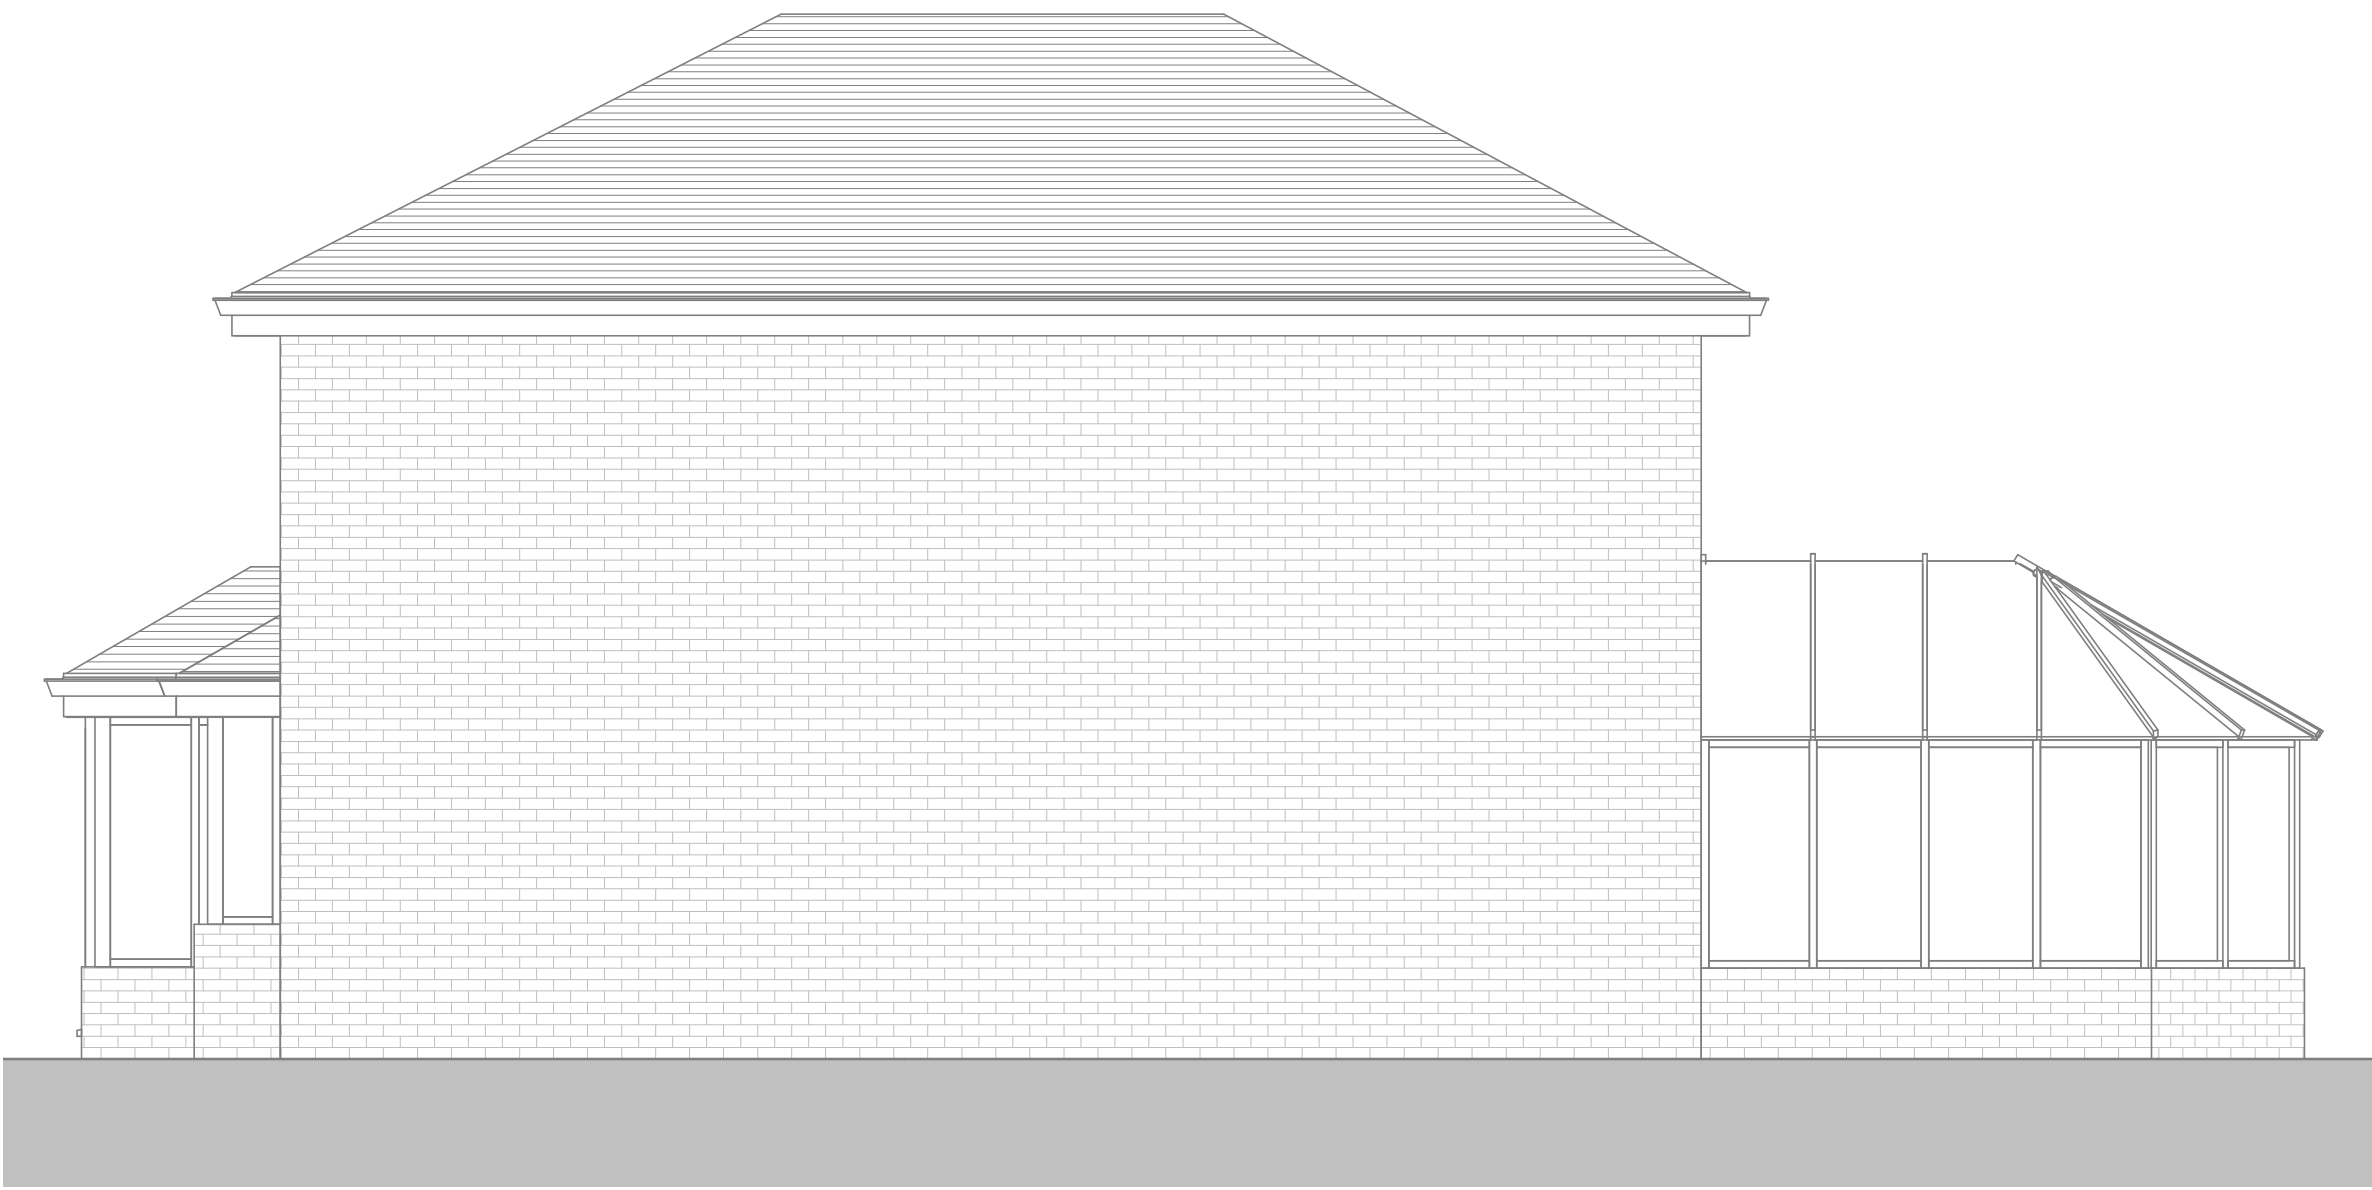

East Elevation - Proposed

1 : 50




North Elevation - Proposed

1 : 50




West Elevation - Proposed

1 : 50

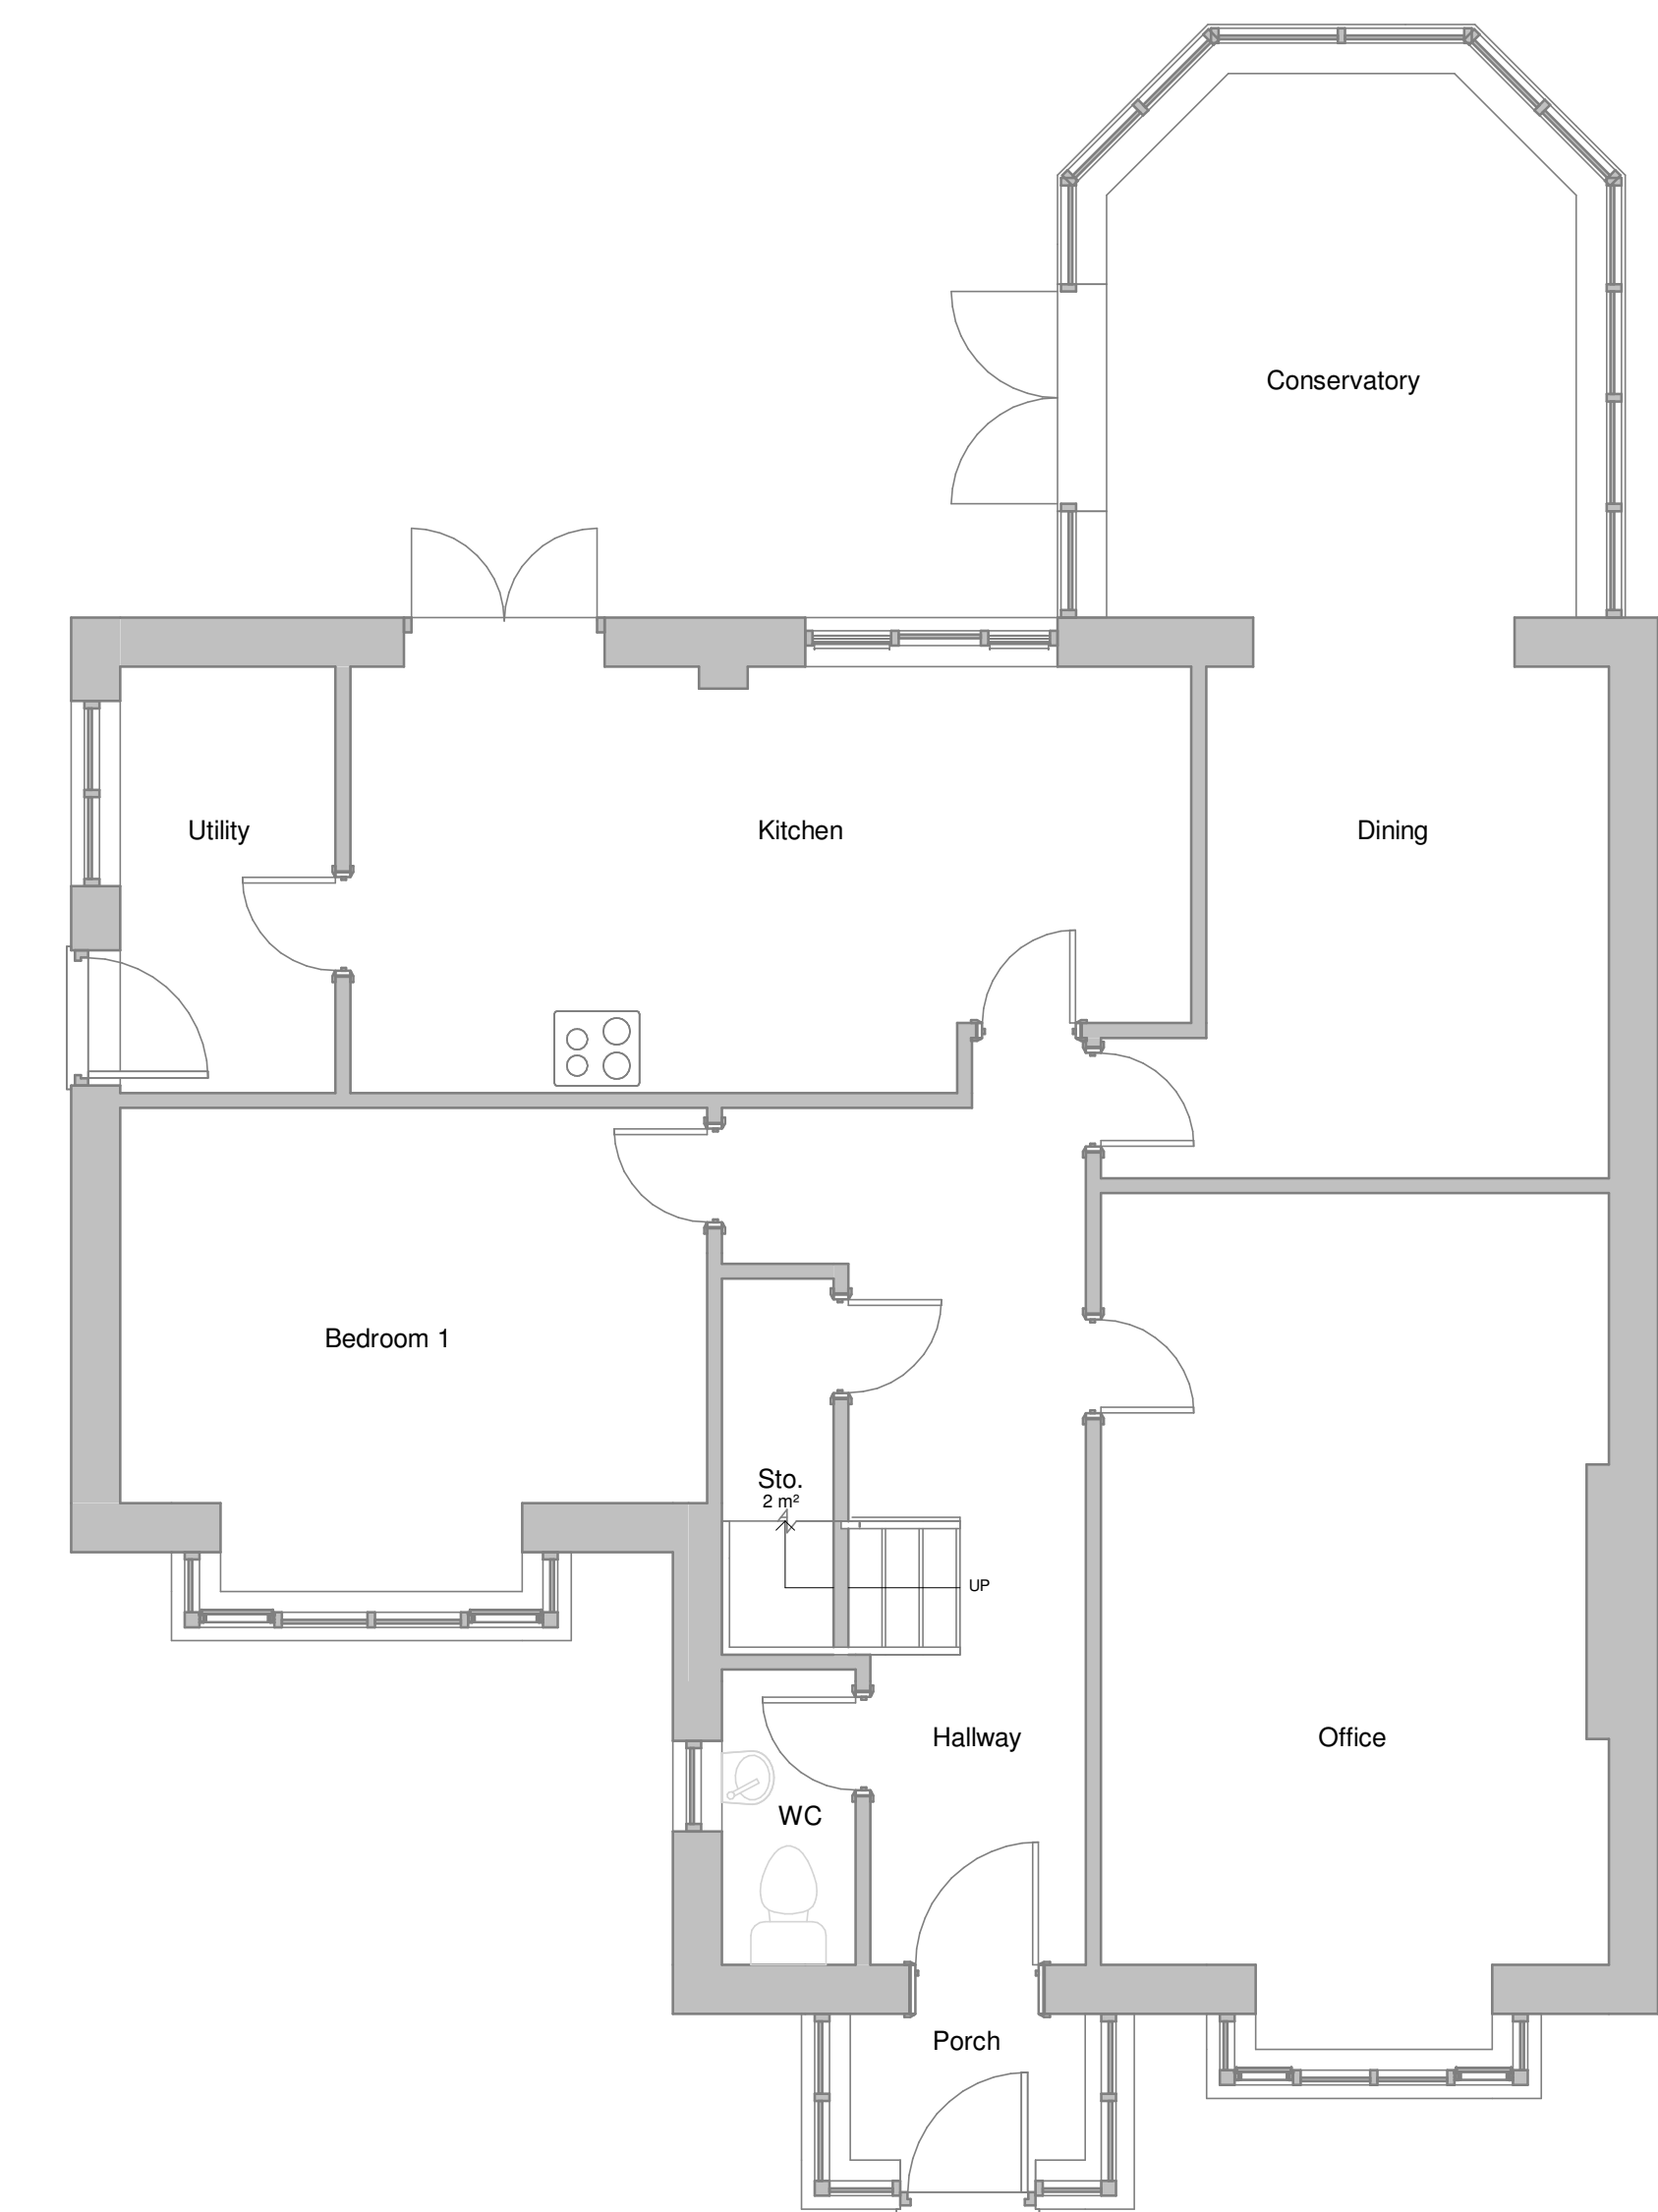

Ground Floor - Proposed

1 : 50

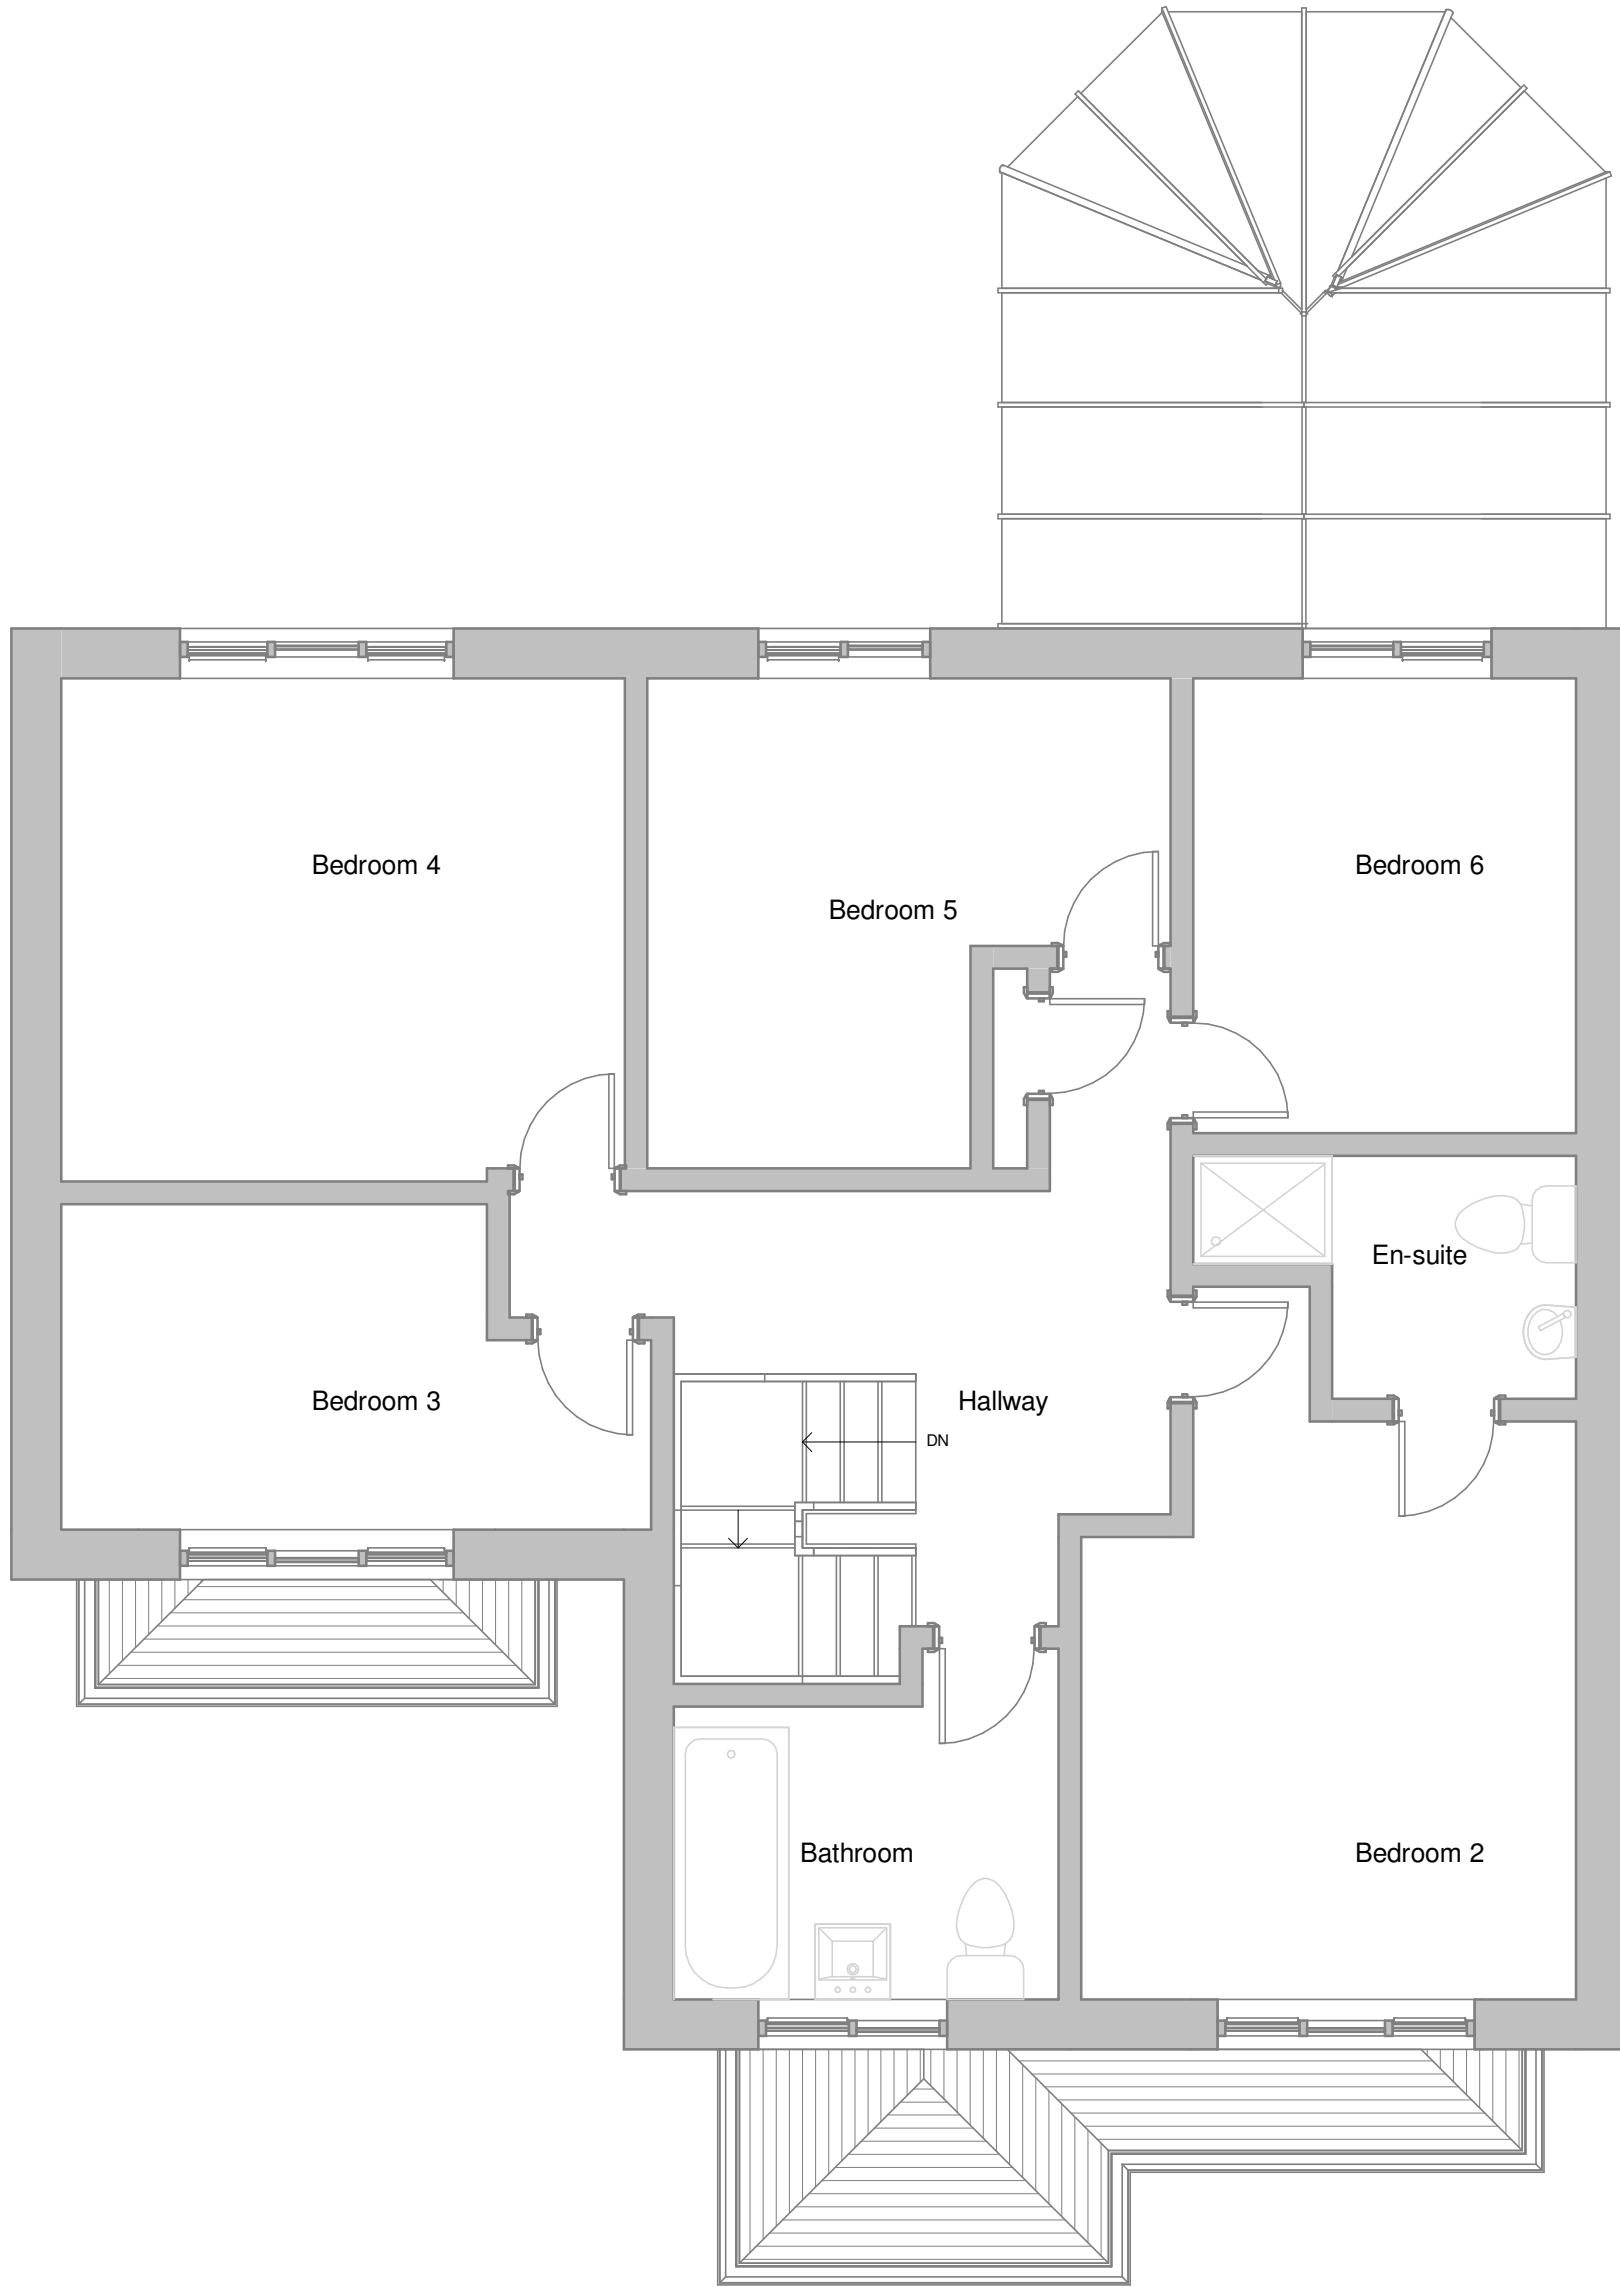

First Floor - Proposed

1 : 50



South Elevation - Proposed

1 : 50



SCALE 1:50

Rev. No.	Description	Date
DirC Architectural Ltd. 13 Kingsmill Gardens, Moston Manchester M40 5GS t: 0161 553 458 e: dir@thomac.co.uk		
Client: FLORA CARE SOLUTIONS (1) LTD.		
Project: Lawful Development: Proposed C3(b) Use from C3(a)		
Project Address: 2, Birkdale Close, Huyton, Liverpool, Merseyside L36 4QW		
Sheet title: Proposed Floor Plans and Elevations		
Project number: 1942	Date: 09.10.2023	
Drawn by: DirC	Checked by: DirC	
Drawing Number: 1942.102	Scale @ A1: 1 : 50	Revision: