


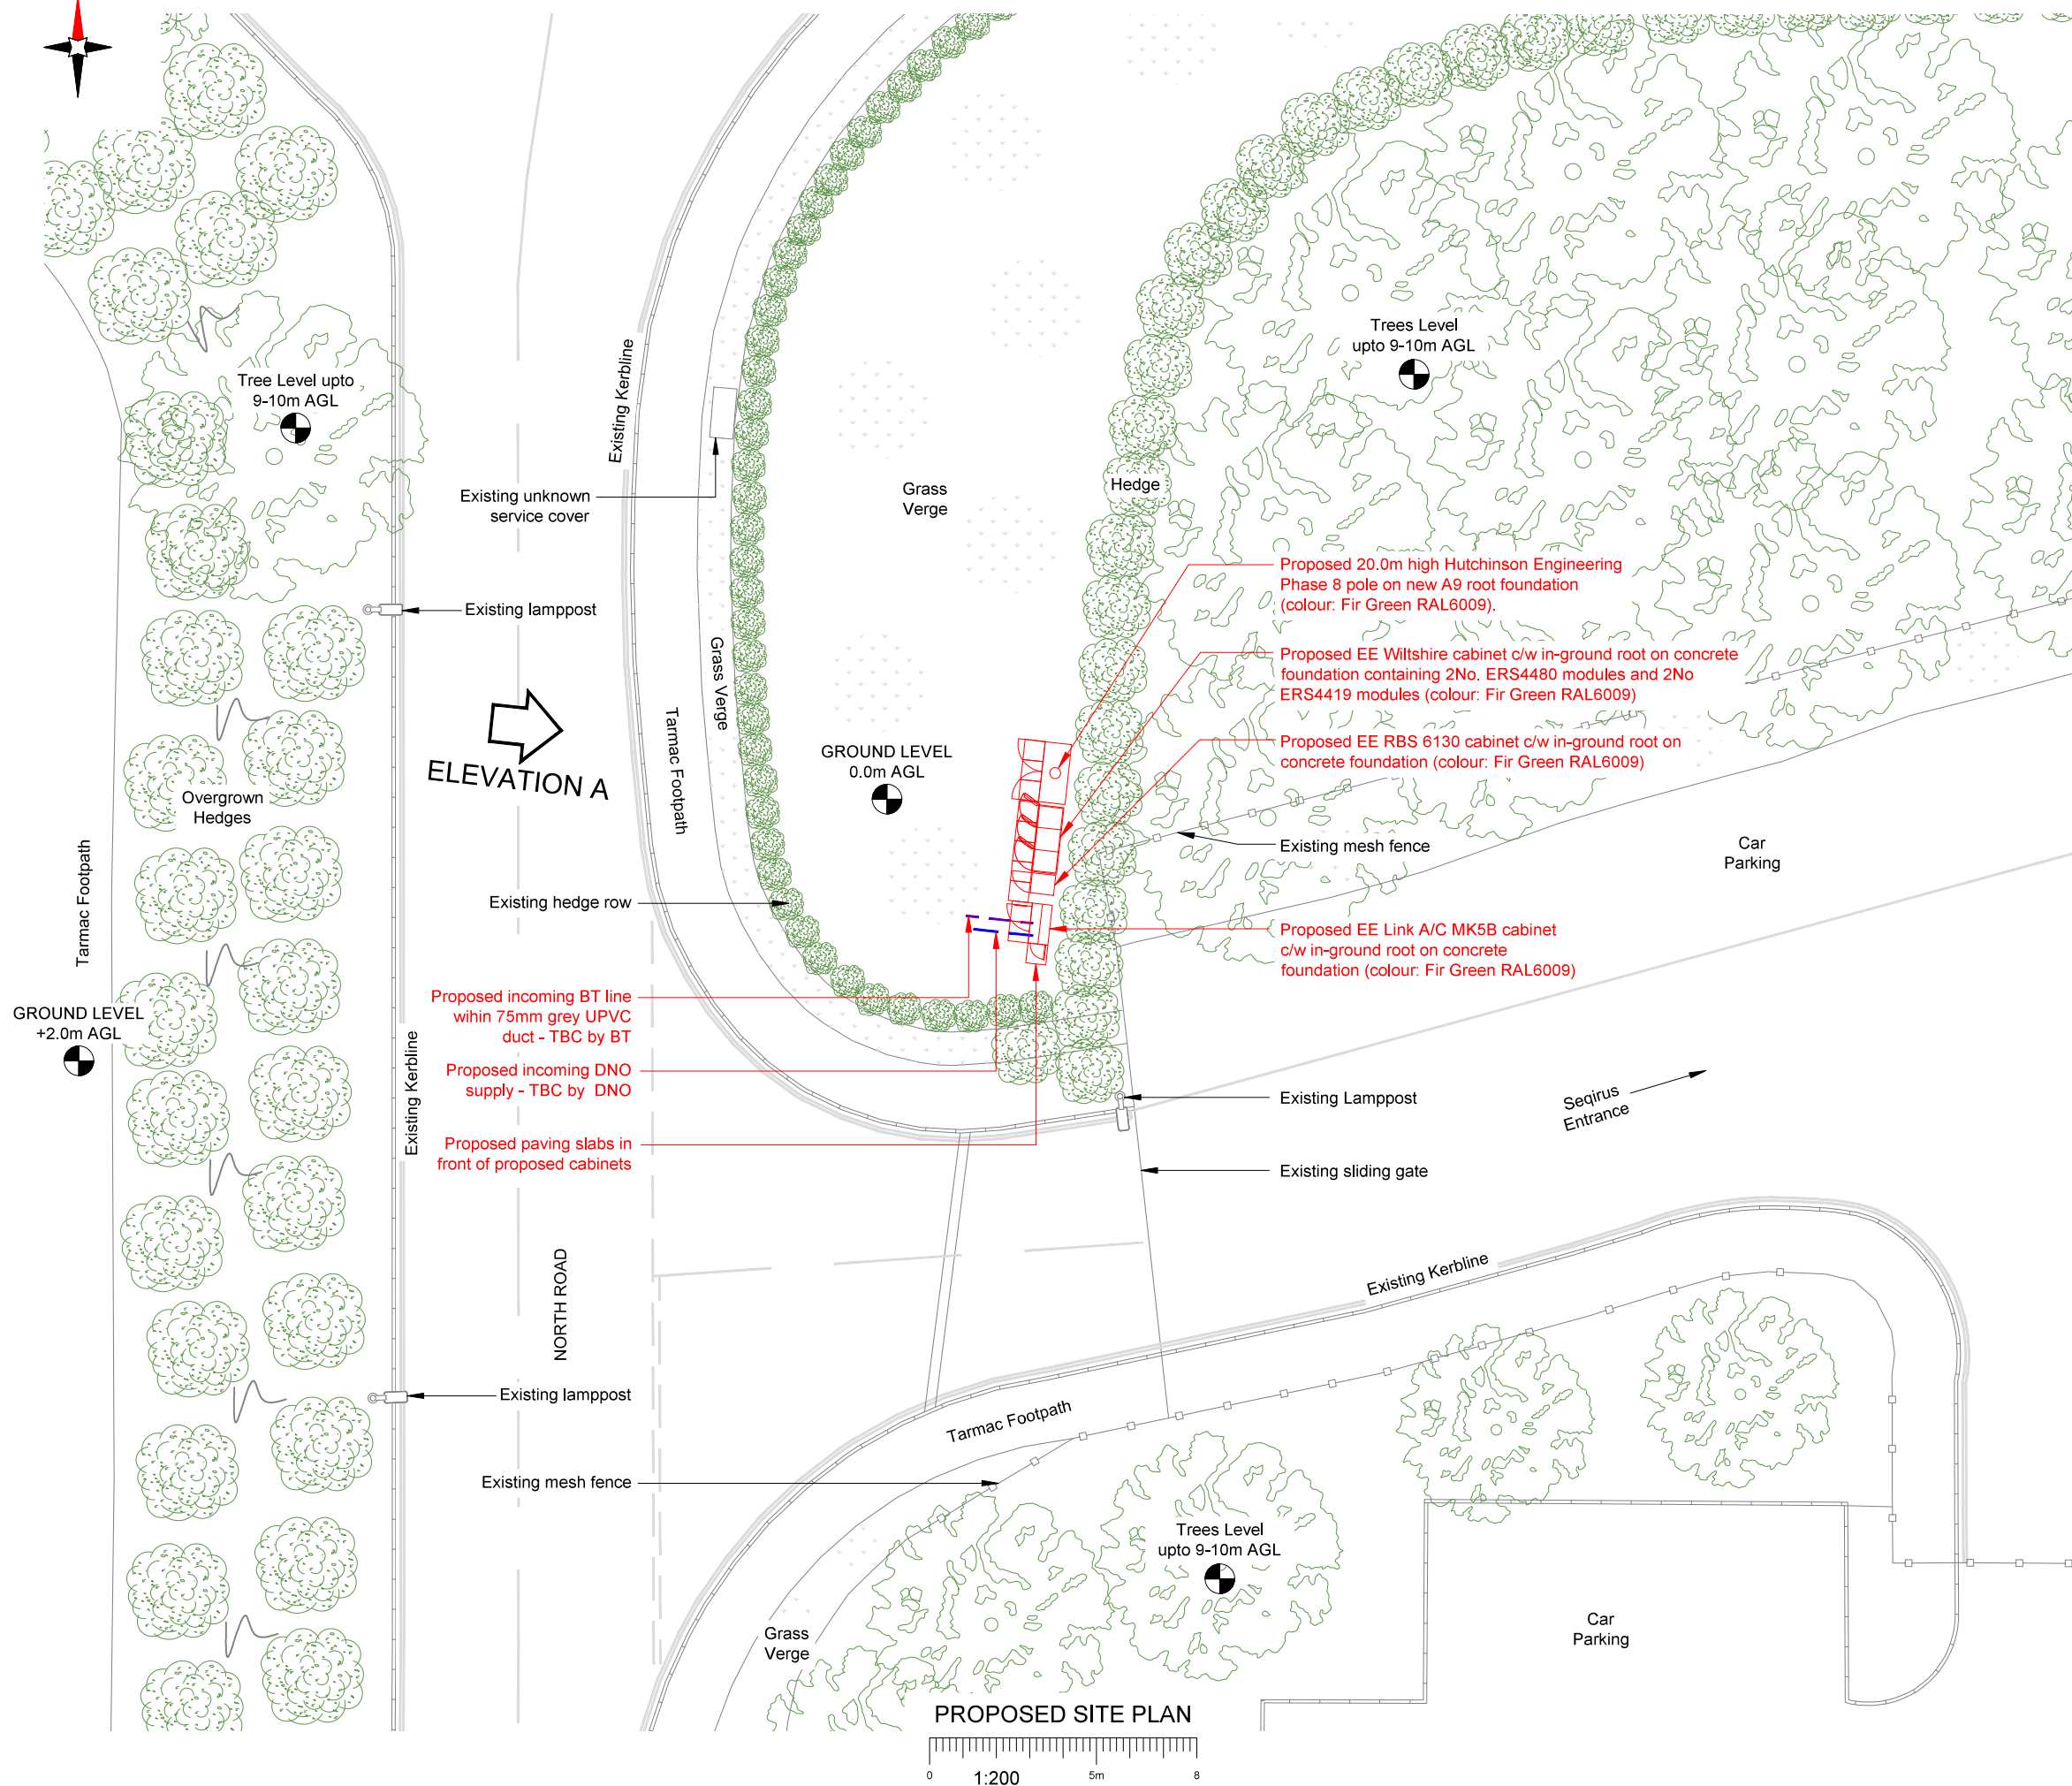

1. ALL DIMENSIONS IN MM UNLESS OTHERWISE NOTED.

Master: MBNL / EE / H3G:		Project:	Purpose of Issue:	Issue:
M001	EE	AVANTI WCML	Planning	A
Date: 30/08/2022		Revision / Upgrade Description:		
Drawn: APS		First Issue		
Checked: R Nicoll				
Approved: D Palmer				



Hatfield Business Park
Hatfield
Hertfordshire
AL10 9BW

Tel: 01707 315000
Fax: 01707 319001



HARLEQUIN GROUP
INNOVATION CENTRE
MAIDSTONE ROAD
CHATHAM
KENT, ME5 9FD
TEL: +44 (0) 1634 683635

HARLEQUIN GROUP
RUTLAND HOUSE
5 ALLEN ROAD
LIVINGSTON
WEST LOTHIAN, EH54 6TQ
TEL: +44 (0) 1506 462174

Site Name: RENAISSANCE WAY SW

Site ID: 1660645

Address: RENAISSANCE WAY
HALEWOOD
KNOWSLEY
LIVERPOOL
MERSEYSIDE
L24 9JW

Title: 150 PROPOSED SITE PLAN

Project: EE AVANTI WCML

Purpose of Issue:	PLANNING
-------------------	----------

EE Cell ID: 32943	MBNL Cell ID: KSY094	3UK Cell ID: N/A
-----------------------------	--------------------------------	----------------------------

Master Drawing No:
1660645_KSY094_32943_N/A_M001

A