



PROPOSED

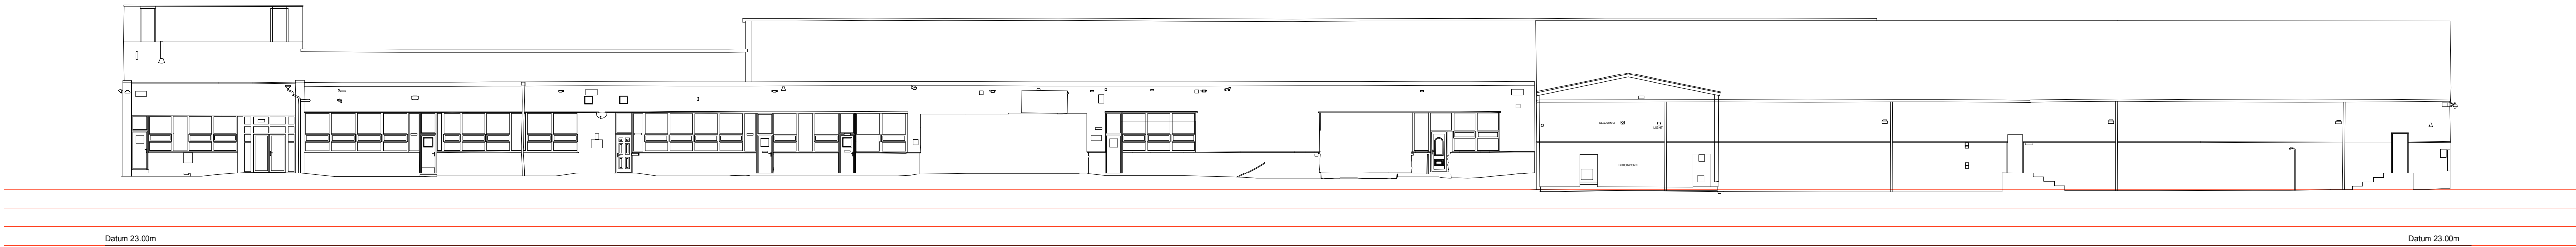


EXISTING

REAR ELEVATION (EAST)

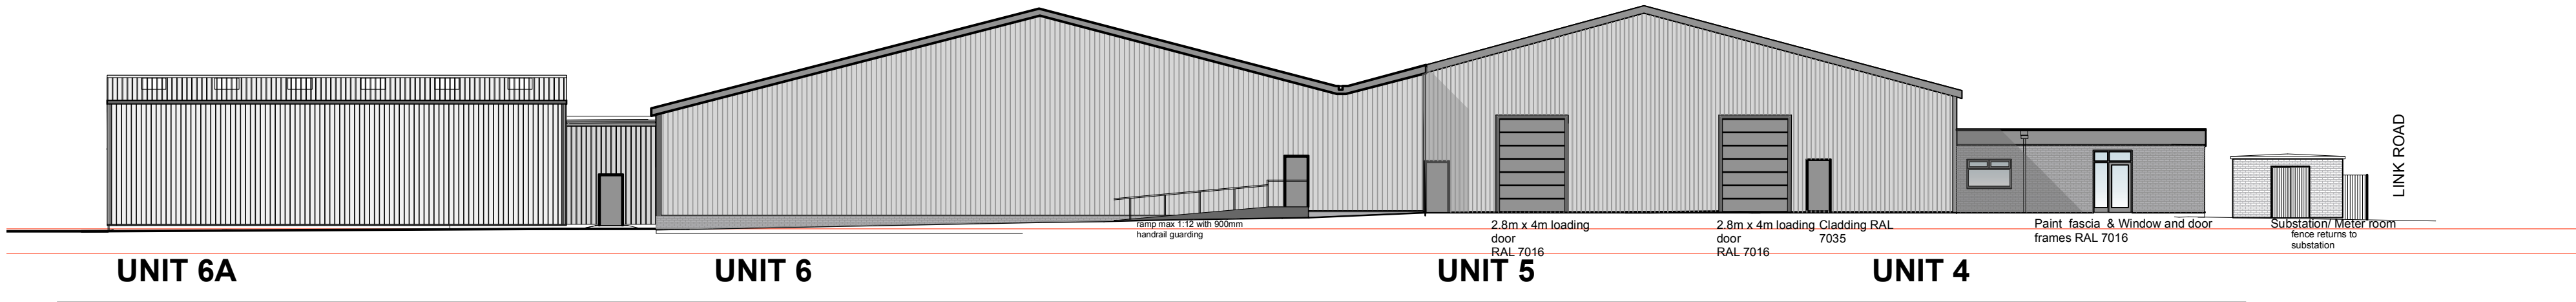

PROPOSED

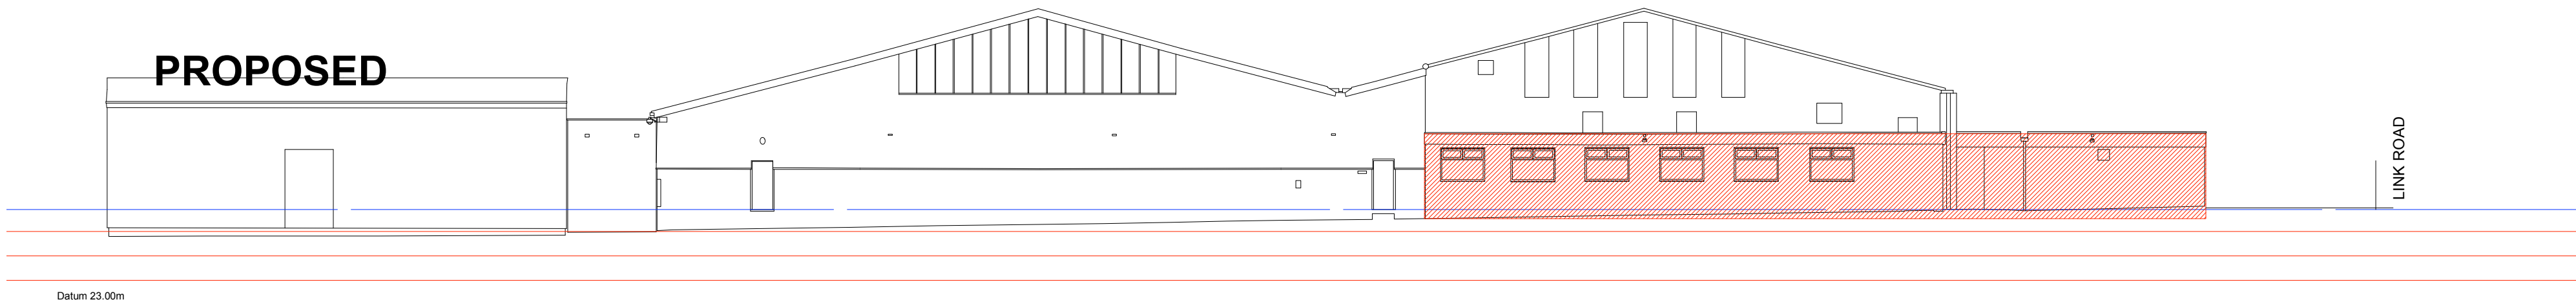

EXISTING

LH SIDE ELEVATION (NORTH)

MATERIALS:

Roof Cladding: Profiled metal RAL 7035

Wall Cladding: Profiled metal RAL 7035 with accent areas RAL 7016

Fascais, doors and flashing trims: RAL 7016

Rev C: 9 2 23 Personnel doors amended Unit 4
Rev B: 8 2 23 Doors amended Unit 4
Rev A: 8 9 22 Substation set back 1m

Project	Link Road Site Huyton			Drawing Title	REAR & LH SIDE ELEVATIONS		
				Drawing No	20035 P107	rev	C
Client	LINK DEVELOPMENTS (NW) LTD			Damson Consultancy Limited Pelle Wolf from Studio Kilby Lonsdale Consulting 015395 41743 harry@damsondesign.com architects and landscape designers 			
Status	PLANNING APPLICATION						
Scale	1: 200	Drwg size	A1				
Drawn	TH	Date	27 05 2022				

