

This drawing is © C4 Projects and is not to be copied, reproduced or re-distributed either in whole or in part without the prior written permission of the originator.

The originator shall have no responsibility for any liability, loss, cost, damage or expense arising from or relating to any use of this document other than for its intended purpose on this project.

This drawing shall be read in conjunction with all other relevant drawings, specifications and associated documentation. Any discrepancies, errors or omissions are to be reported to the originator before proceeding with work.

All dimensions are to be checked on site by the contractor prior to proceeding with any work. This drawing shall not be scaled to ascertain any dimensions, work to figured dimensions only.

DISCLAIMER
When this drawing is issued in CAD, it is an uncontrolled version issued for information only, to enable the recipient to prepare their own documents/drawings for which they are solely responsible.

SOFTWARE INTEROPERABILITY
C4 Projects prepared this drawing using Autodesk® REVIT® Architecture.

C4 Projects does not accept liability for any loss or degradation of any information held in the drawing resulting from the translation from the original file format to any other file format or from the recipient's reading of it in any other programme.

Hazard Identification		
ref	hazard	date

Parking Schedule		
Description	Size	Count
Standard car parking bay	2400x4900mm	74
Standard car parking bay (parallel parking)	2400x6100mm	3
Electric charging bay	2600x4900mm	4
Disabled parking bay	(2400+1200)x4900mm	3
TOTAL:		84

DEVELOPMENT KEY

- Development Boundary
- Grasscrete
- Tarmac Road
- Herringbone blockwork Drop off zones and turning island
- Contrasting herringbone blockwork to turning island Drop off zones
- Block Paving
- Tarmac Road
- Tarmac Path
- Soft Landscaping
- Hardstanding
- Existing Primary School Building
- 2.4m High Anticlimb Fence PPC Green

- Bin Store
- Bicycle shelter. Provision for 10 long stay bicycles
- Double entrance gates to yard
- Electric vehicle charging

Note: Soft Landscaping shown indicatively, refer to Landscape Architect scheme drawing for detailed proposals

Existing Right of Way


Drop Kerb
Timber sided Cycle Store with timber roof

Timber eclosed Bin Store accessible from pick up zone

Drop Kerb and Tactile Paving

Drop Kerb
Pedestrian footpath to access Pick up zone parking

Designated low level planting area to aid traffic visibility. Low level maintained planting limited to max 0.9 high

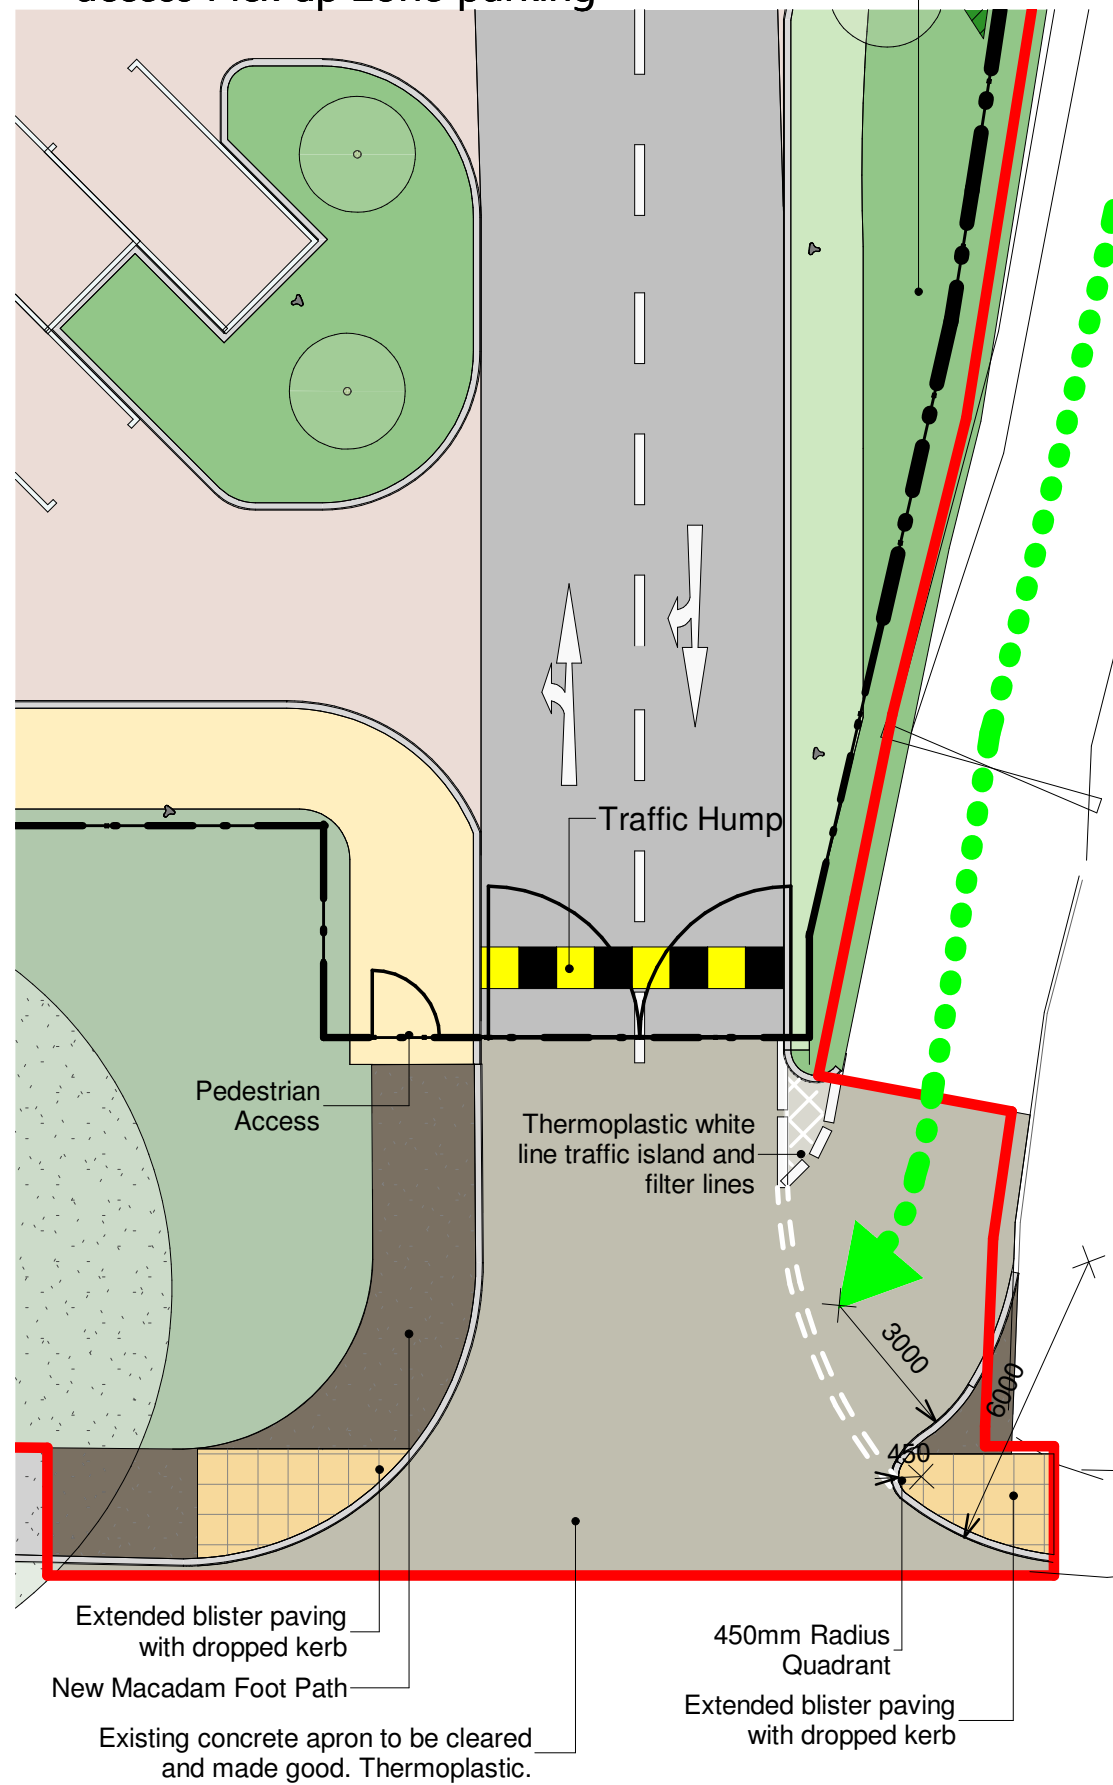

05-ZZ_Entrance Detail_Site Plan as Proposed



05-ZZ_Site Plan as Proposed

P16	Bike Shelter Structure Amended	AW	07.09.21	JP
P15	Blister Paving Areas Amended	AW	06.09.21	JP
P14	Site Entrance Pavement Area Amended	AW	06.09.21	JP
P13	Bin Store/Bike Shelter Location Amended, Drop Off, Side Parking and Main Entrance Area Amended	AW	03.09.21	JP
P12	Bike Shelter Relocated to the Side entrance, Parking & Landscape Design Amended	AW	25.08.21	JP
P11	Red Line Boundary Amended	AW	07.06.21	JP
P10	Entrance to the Site Surface Material Amended	AW	26.04.21	JP
P9	Ownership Line Removed	AW	19.04.21	JP
P8	GIA Area and Volume Identification Schedules Amended	AW	16.04.21	JP
P7	Tactile Paving Area Amended	AW	15.04.21	JP
P6	Bike Store Relocated, Fencing and Bike Store Specification Amended, Red Line Boundary Amended, Traffic Hump Added, Paving near the Main Entrance Extended, Tarmac Area near the Main Entrance to the Site Extended	AW	14.04.21	JP
P5	Landscape Design Amended, Path around Football Pitch Added, Fencing Line Amended, Gates to the Primary School Relocated, Paving near the South-West Entrance to the Existing Primary School Building Added, Trees and Trees Protection Zone Amended	AW	07.04.21	JP
P4	Parking Grasscrete Area Amended	AW	30.03.21	JP
P3	Red Line Amended, Secondary School Drop off Area Amended, Roundabout Added, Electric Charging Bays Area Added	AW	26.03.21	JP
P2	Amended Following Comments	AW	26.03.21	JP
P1	First Issue of Drawing	AW	25.03.21	JP
Rev	Revision Details	Drawn	Date	Checked

C4 Projects
Quayside, Widnespool Business Park, Stockton Heath, Warrington, Cheshire, WA9 6HL
t: 01852 751 852
e: info@c4projects.co.uk
www.c4projects.co.uk

Project Management • Architecture • Building Surveying • Cost Consultancy

Client Witherslack Group
Project Lakeside School Liverpool

Drawing Title
Site Plan As Proposed

Status Purpose of Issue
S2 SUITABLE FOR INFORMATION

Drawn by JEP **Created** 18.06.20
C4 Job no. 20-034 **Scale** As indicated **@** A1

Drg no. 20034-C4P-AV-ZZ-DR-A-0510 **Rev** P16