






NOTES:

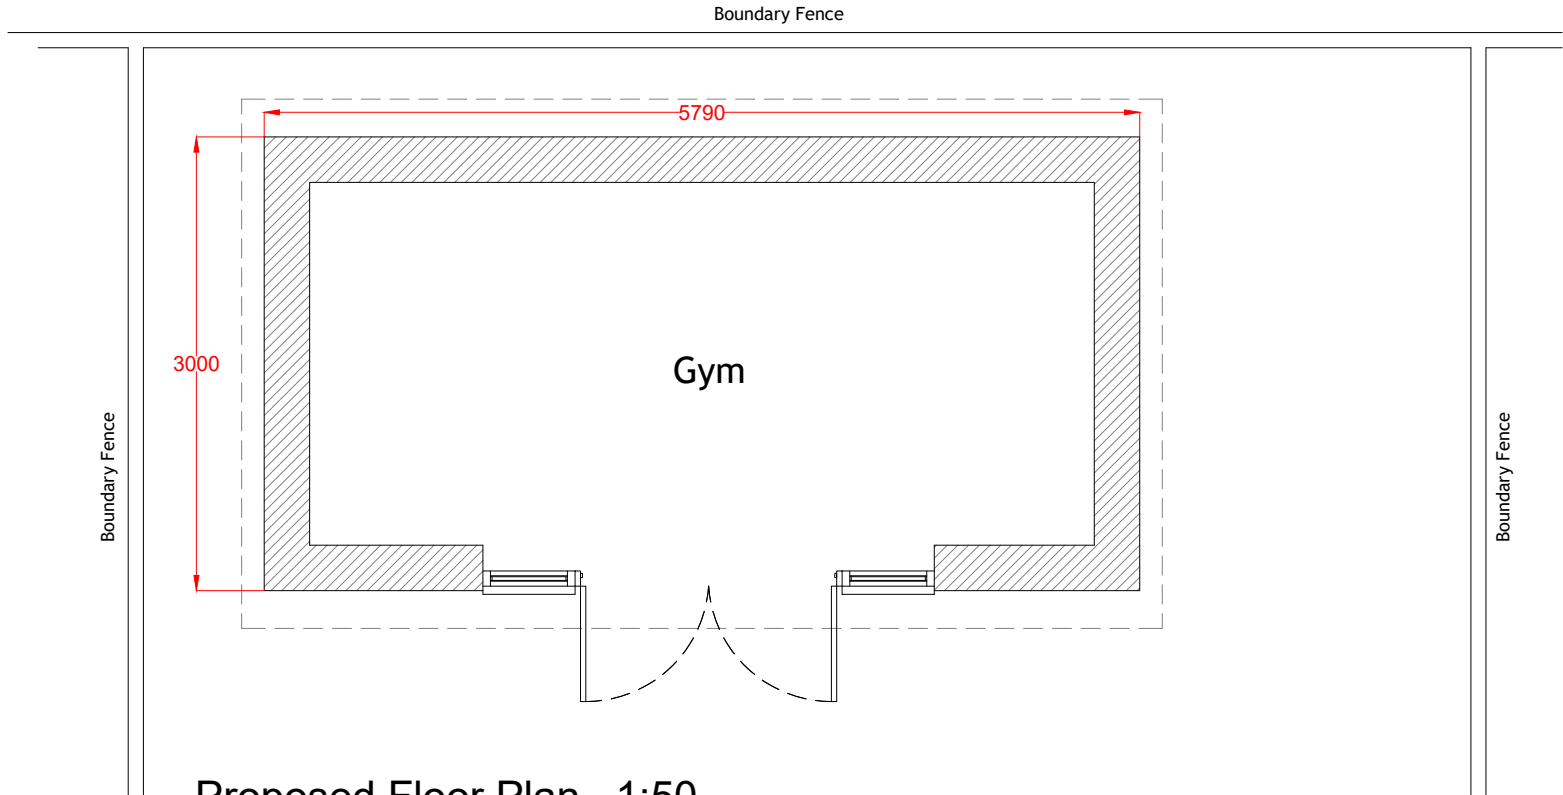


Proposed Floor Plan 1:50

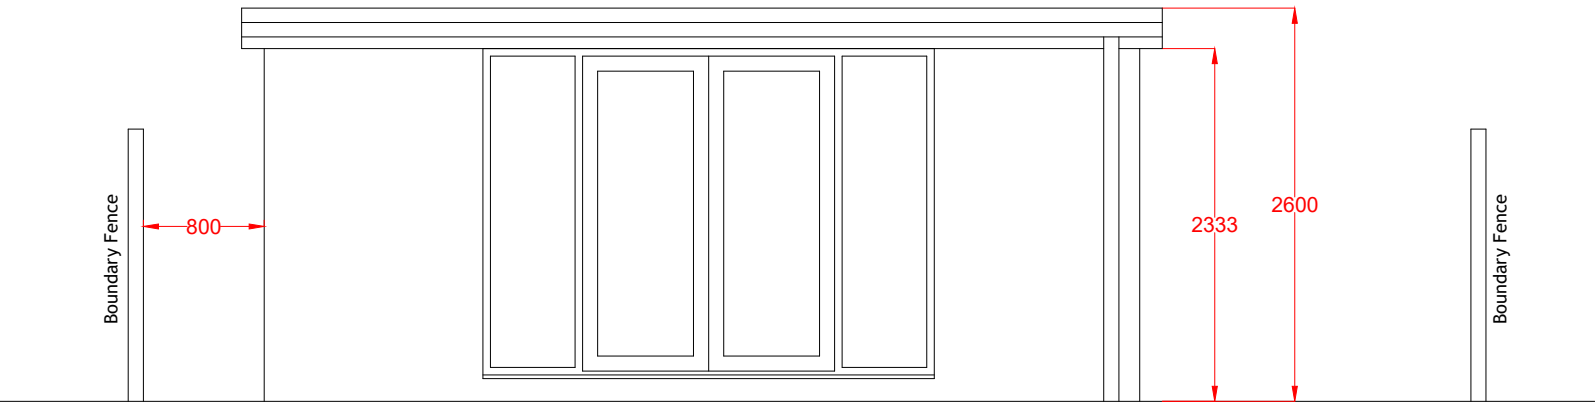


Proposed Front Elevation 1:50

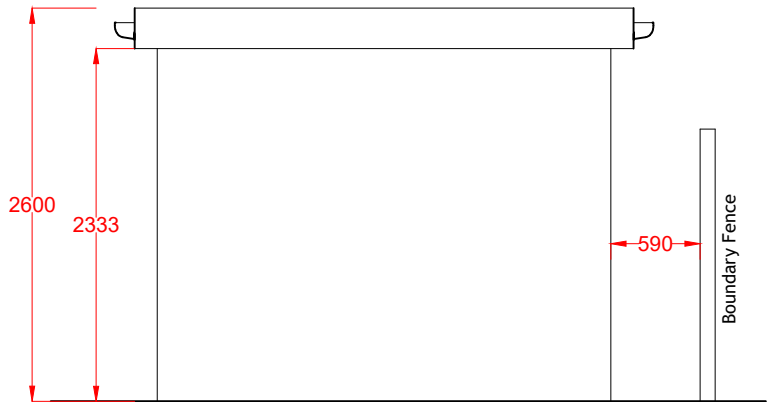

Proposed Side Elevation 1:50

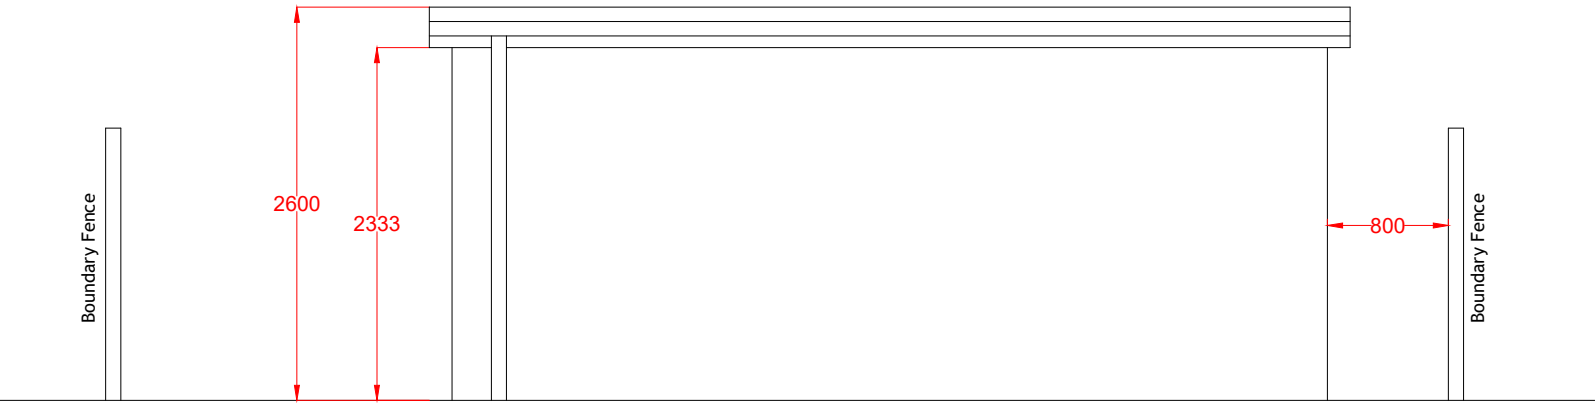

Proposed Rear Elevation 1:50

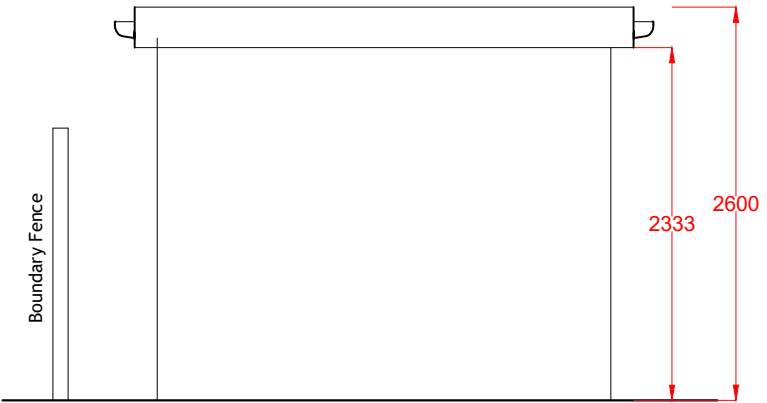

Proposed Side Elevation 1:50

- Existing Walls
- Proposed Walls

CLIENT	Paul		
DRAWING NO + TITLE: Proposed Outbuilding Plan and Elevations rev A			
11 Oak Place Roby Liverpool L16 2AF			
SCALES:	1:50	PAGE SIZE:	A3
DRAWN BY:	LS	DATE	07/10/2023

