





Alicks House
ARCHITECTURAL EMPORIUM Ltd
EMAIL: mail@architectural-emporium.co.uk
WEB: www.architectural-emporium.co.uk
ADDRESS: 13 Hope St, Liverpool, L1 9BQ
PHONE: +44 (0)151 363 0000

 

 - Site Boundary Edged in Red.

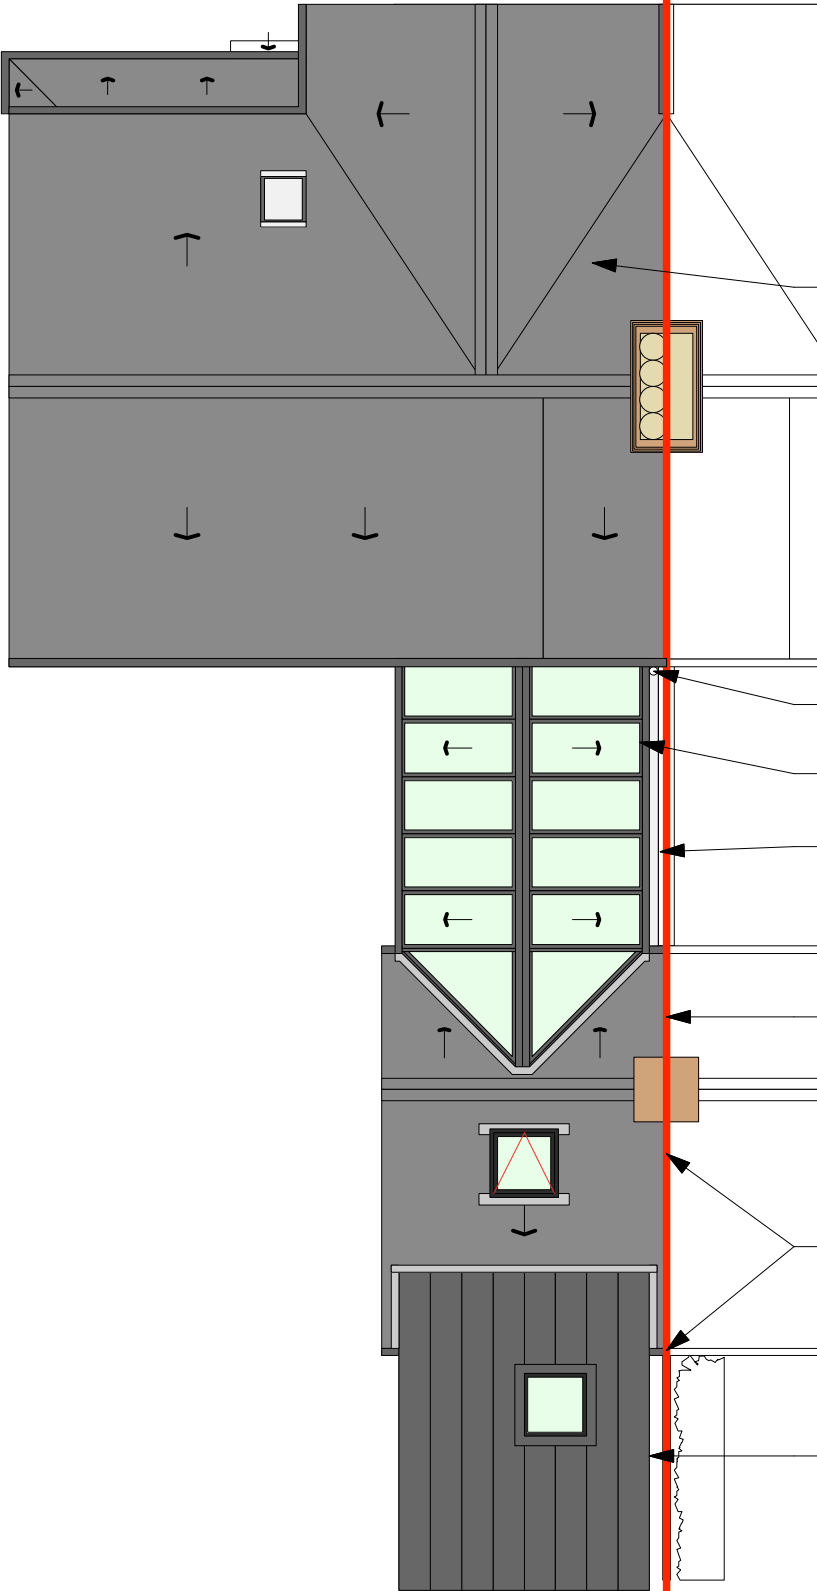

No changes proposed to roof of main house.

Existing SVP to be retained in approximate location.

Glazed link between main house and existing out building.

Concealed gutter to rear of existing wall.

Existing out building to be converted to new fitness studio.

Glazed skylights as indicated.

Zinc clad flat roof extension to out building.

Rev A:17/03/23
Scale Bars checked / amended.

FOR: APPROVAL
CHECKED BY: AJ | DRAWN BY: LM
SCALE: 1:100
PAPER SIZE: A3
JOB: ALICKS HOUSE

3.102_Rev A
FIRST ISSUE: 06.02.23
PROPOSED ROOF FLOOR PLAN