



Alicks House

ARCHITECTURAL EMPORIUM Ltd
EMAIL: mail@architectural-emporium.co.uk
WEB: www.architectural-emporium.co.uk
ADDRESS: 13 Hope St, Liverpool, L1 9BQ
PHONE: +44 (0)151 363 0000

 


 - Site Boundary Edged in Red.

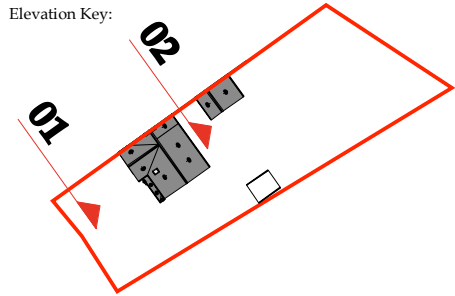

No changes proposed to front elevation of main house.



01 Elevation - Front of Main House

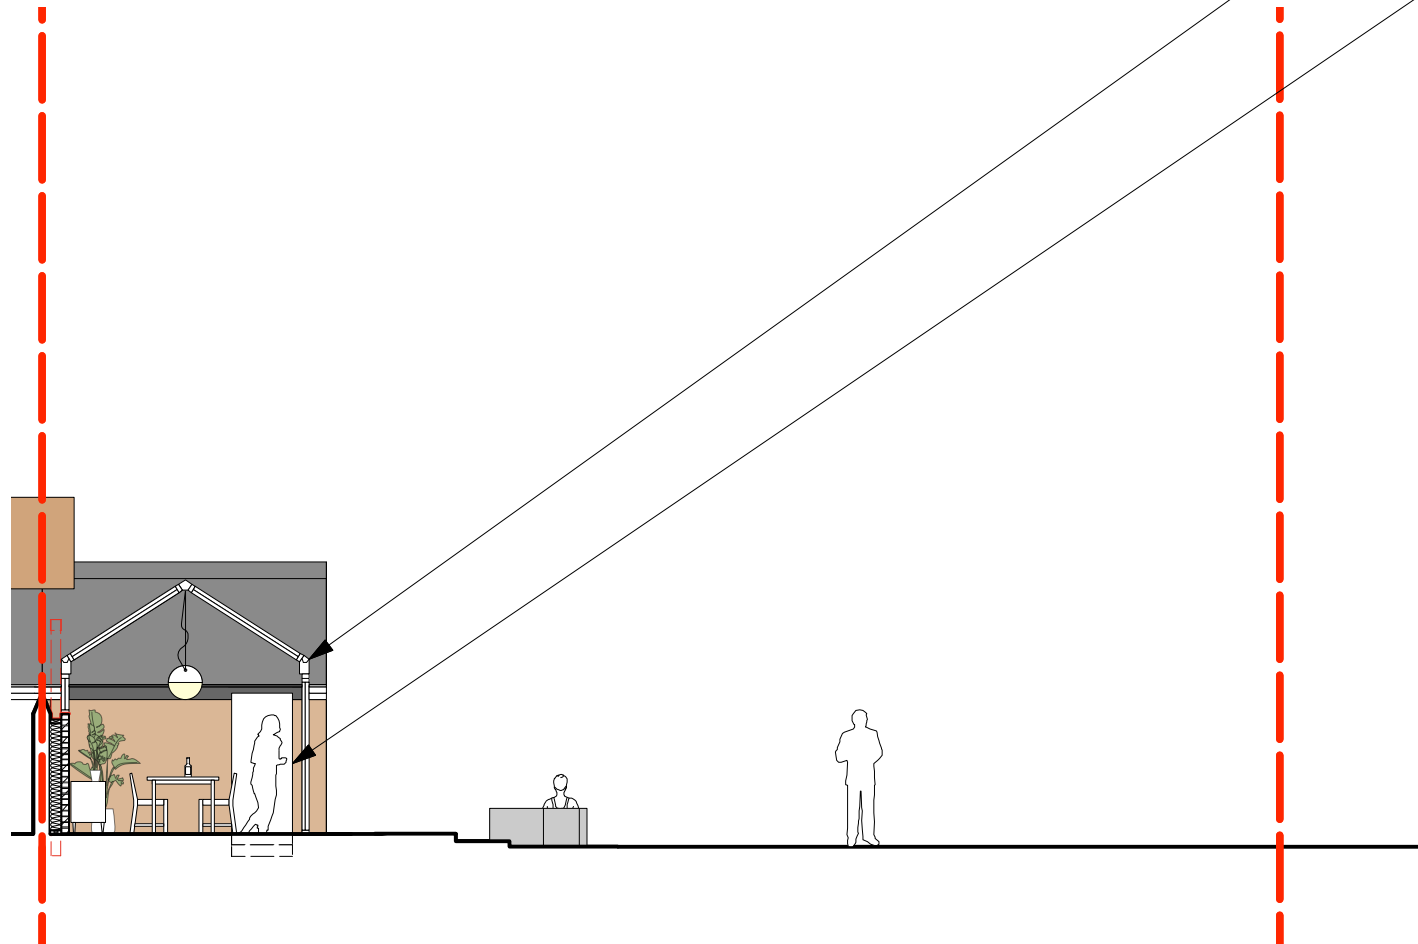

Glazed link between main house and existing out building.

New opening created to side of space with steps down into out-building.

Rev A:17/03/23
Scale Bars checked / ammended.

FOR: APPROVAL
CHECKED BY: AJ | DRAWN BY: LM
SCALE: 1:100
PAPER SIZE: A3
JOB: ALICKS HOUSE

02 Elevation - Front of Outbuilding

3.150_Rev A
FIRST ISSUE: 06.02.23
PROPOSED ELEVATIONS